

DWG. No. 3010 - 001 ISSUE

ALL DIMENSIONS IN mm DO NOT SCALE : IF IN DOUBT ASK

COPYRIGHT
THIS DRAWING IS PRIVATE AND CONFIDENTAL AND IS SUPPLIED ON THE EXPRESS CONDITION THAT IT IS NOT TO BE USED FOR ANY PURPOSE OR COPIED OR COMMUNICATED TO ANY THIRD PARTY WITHOUT THE PERMISSION OF PODDINGTONS

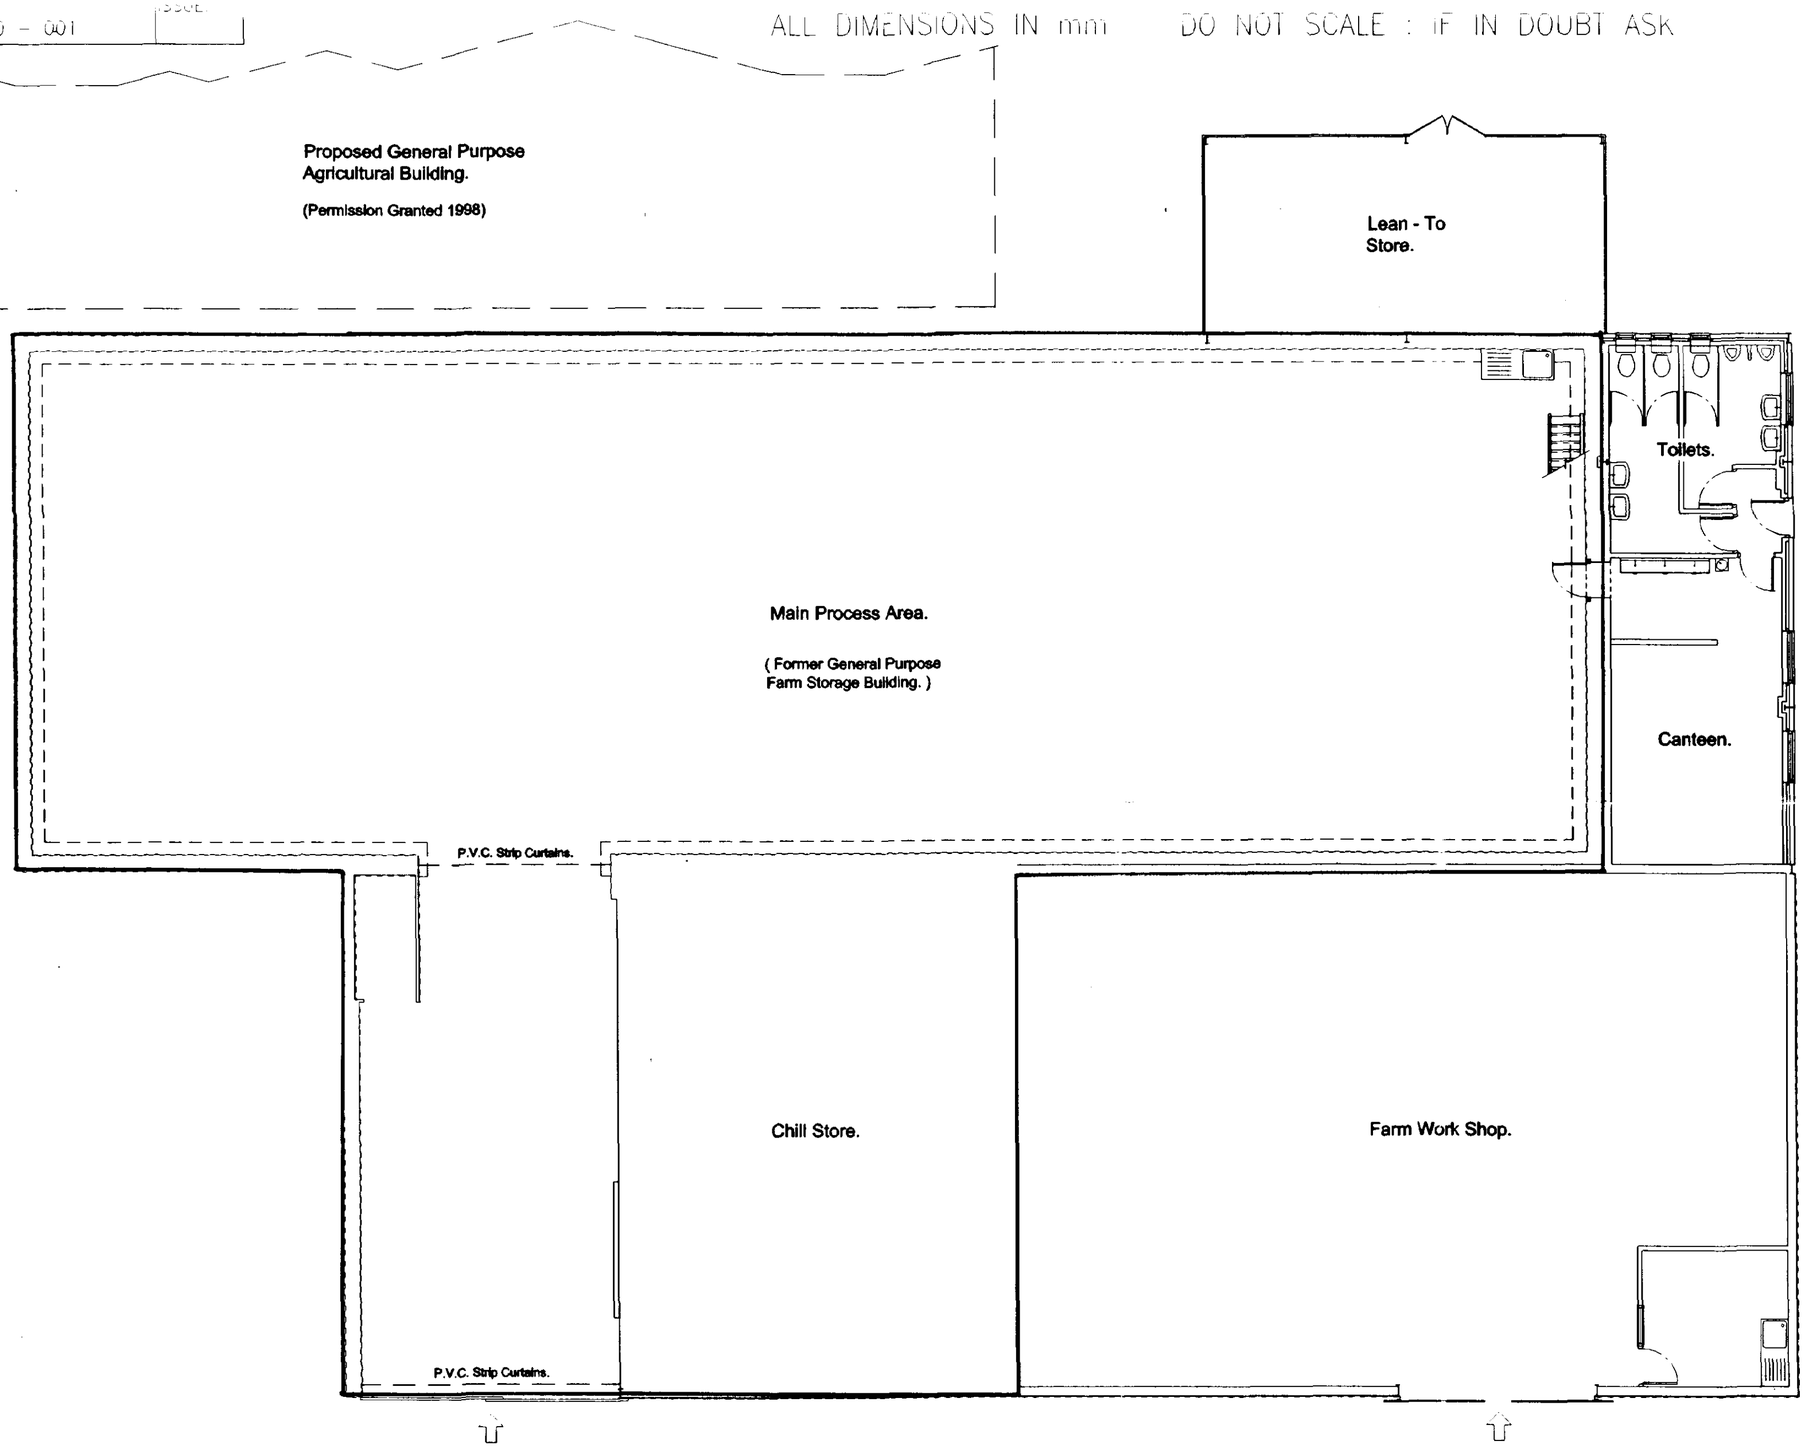

FLOOR PLAN.

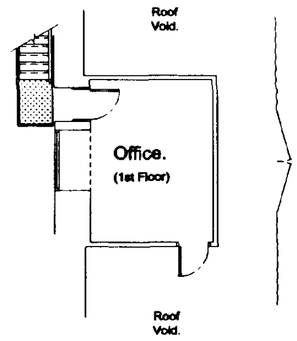

FIRST FLOOR OFFICE PLAN.

SOUTH HOLLAND DC HOUSING & PLANNING
15 JAN 2001
Ref:

ISSUE	DESCRIPTION	APPR'd	DATE

PODDINGTONS

Architectural Design Consultants

Est. 1969

Rabbit Hollow, Church Lane, North Rauceby, Sleaford, Lincs. NG34 8QU Tel. (01529) 488033 Fax. (01529) 488044


Client: T. F. BOWMAN & SON.

Project: Proposed Change Of Use. Camel Gate, Roman Bank, Spalding.


Drawing: General Layout

Drawn	Scale	Date	Checked	Approved
J.C.P.	1:100	15.12.00		

DWG. No. 3010 - 001 ISSUE.

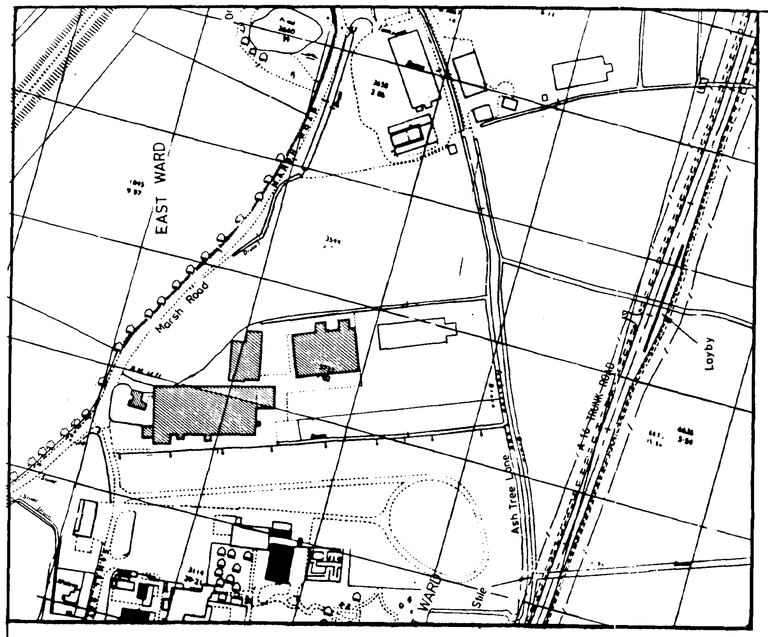

LOCATION PLAN 1:2500 SCALE

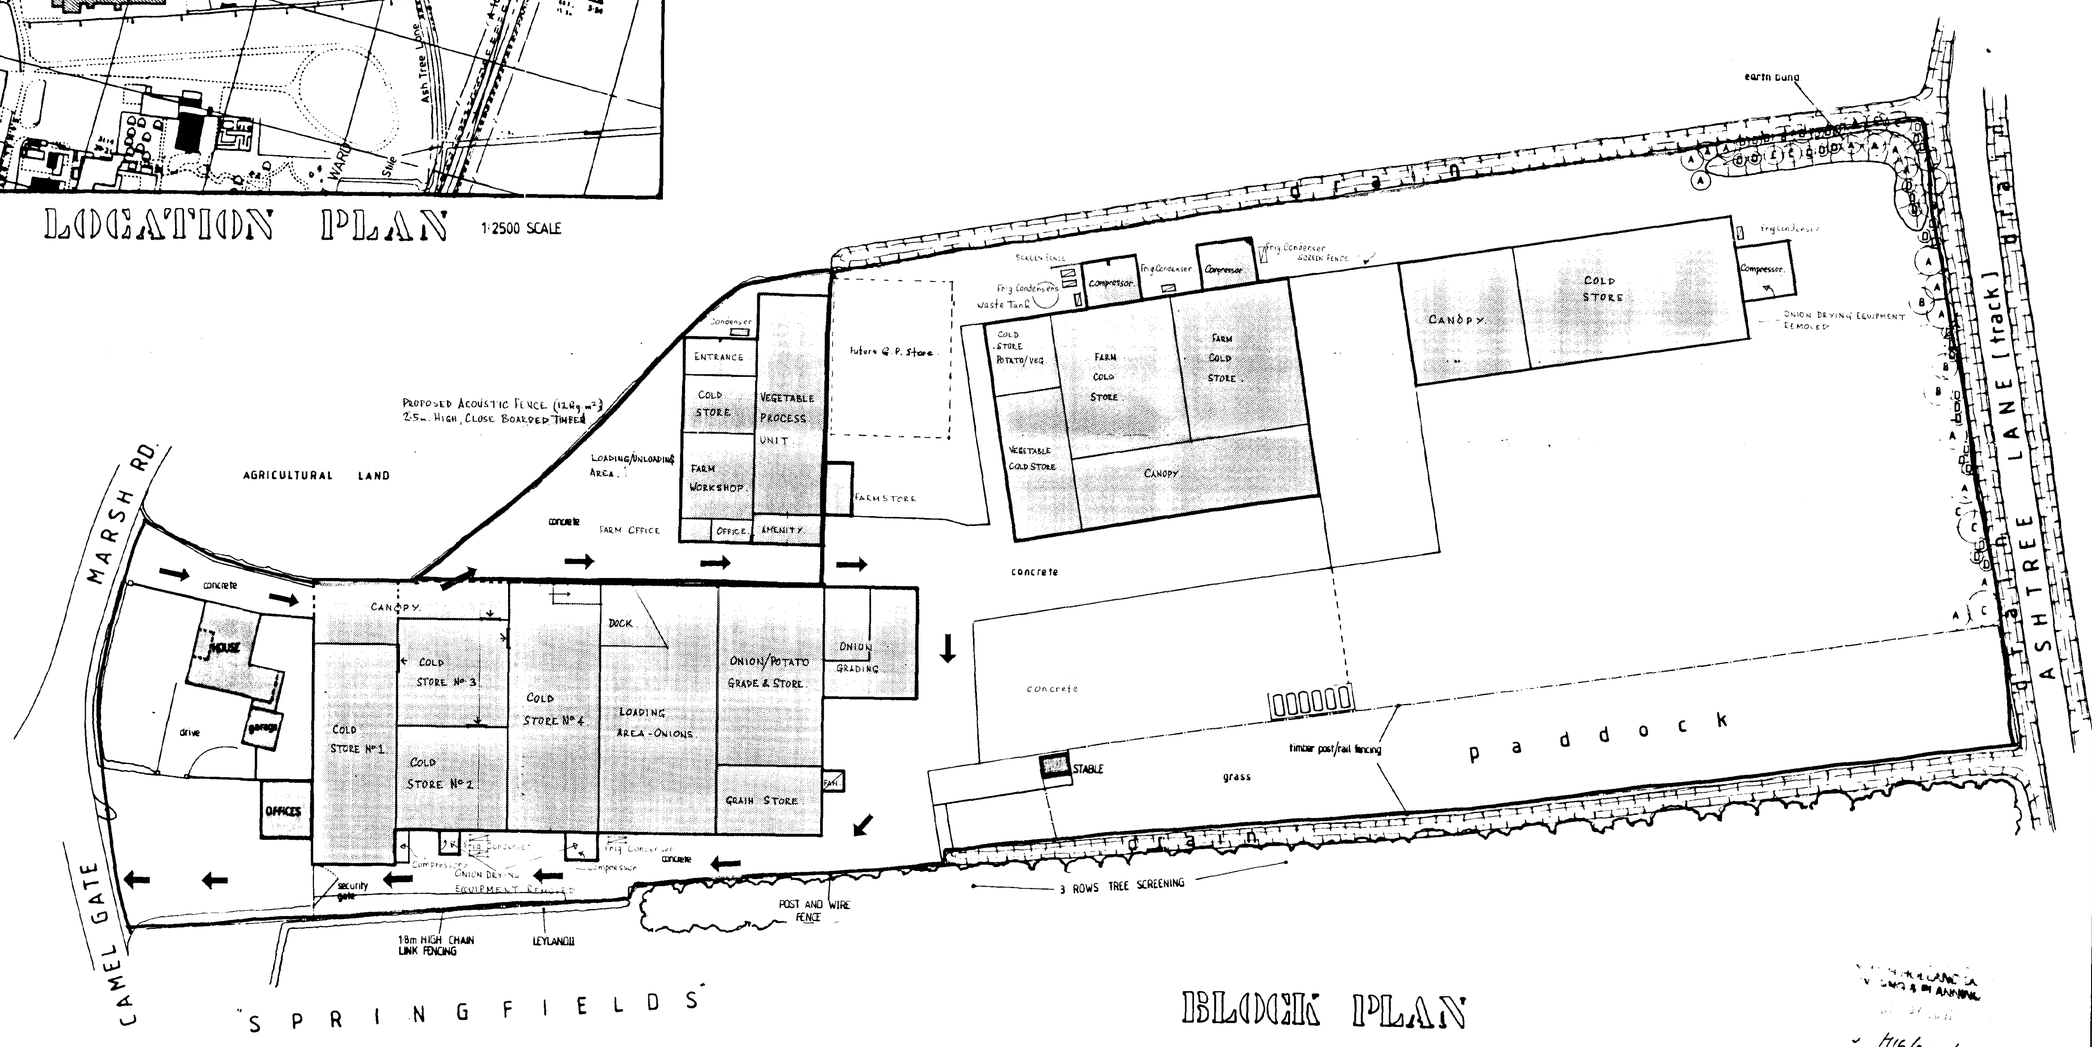

BLOCK PLAN
1:500

CONTRACTOR TO CHECK ALL DIMENSIONS ON SITE BEFORE WORK COMMENCES.

revision	date	init	revision details

PODDINGTONS
Architectural Design Consultants
Est. 1969
Rabbit Hollow, Church Lane, North Rauceby, Sleaford, Lincs. NG34 8QU
Tel. (01529) 488033 Fax. (01529) 488044


project
THE GABLES,
CAMEL GATE. ROMAN BANK. SPALDING. LINCS.
MESSRS T. F. BOWMAN AND SON.

drawing
SITE AND LOCATION PLAN


scale: 1:500 1:2500

drawing no: 2622/1 W.

DETERMINED PLAN

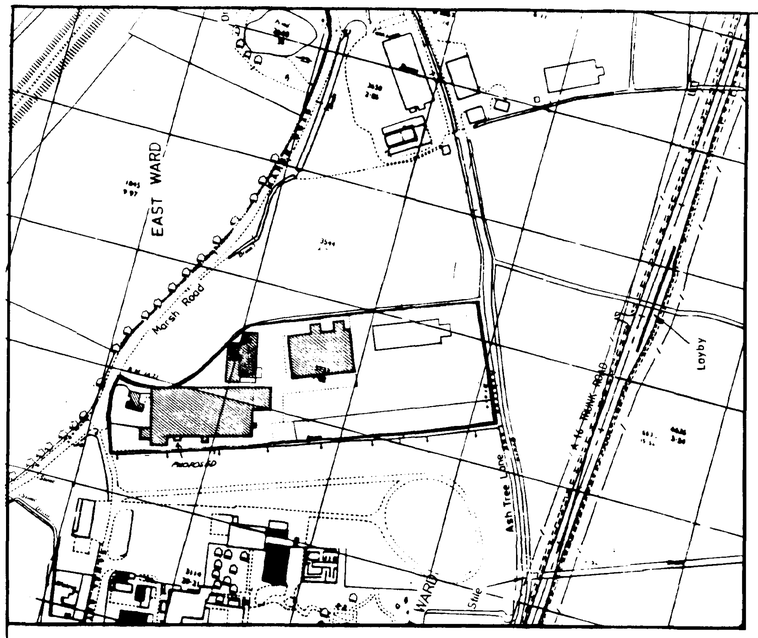

LOCATION PLAN 1:2500 SCALE

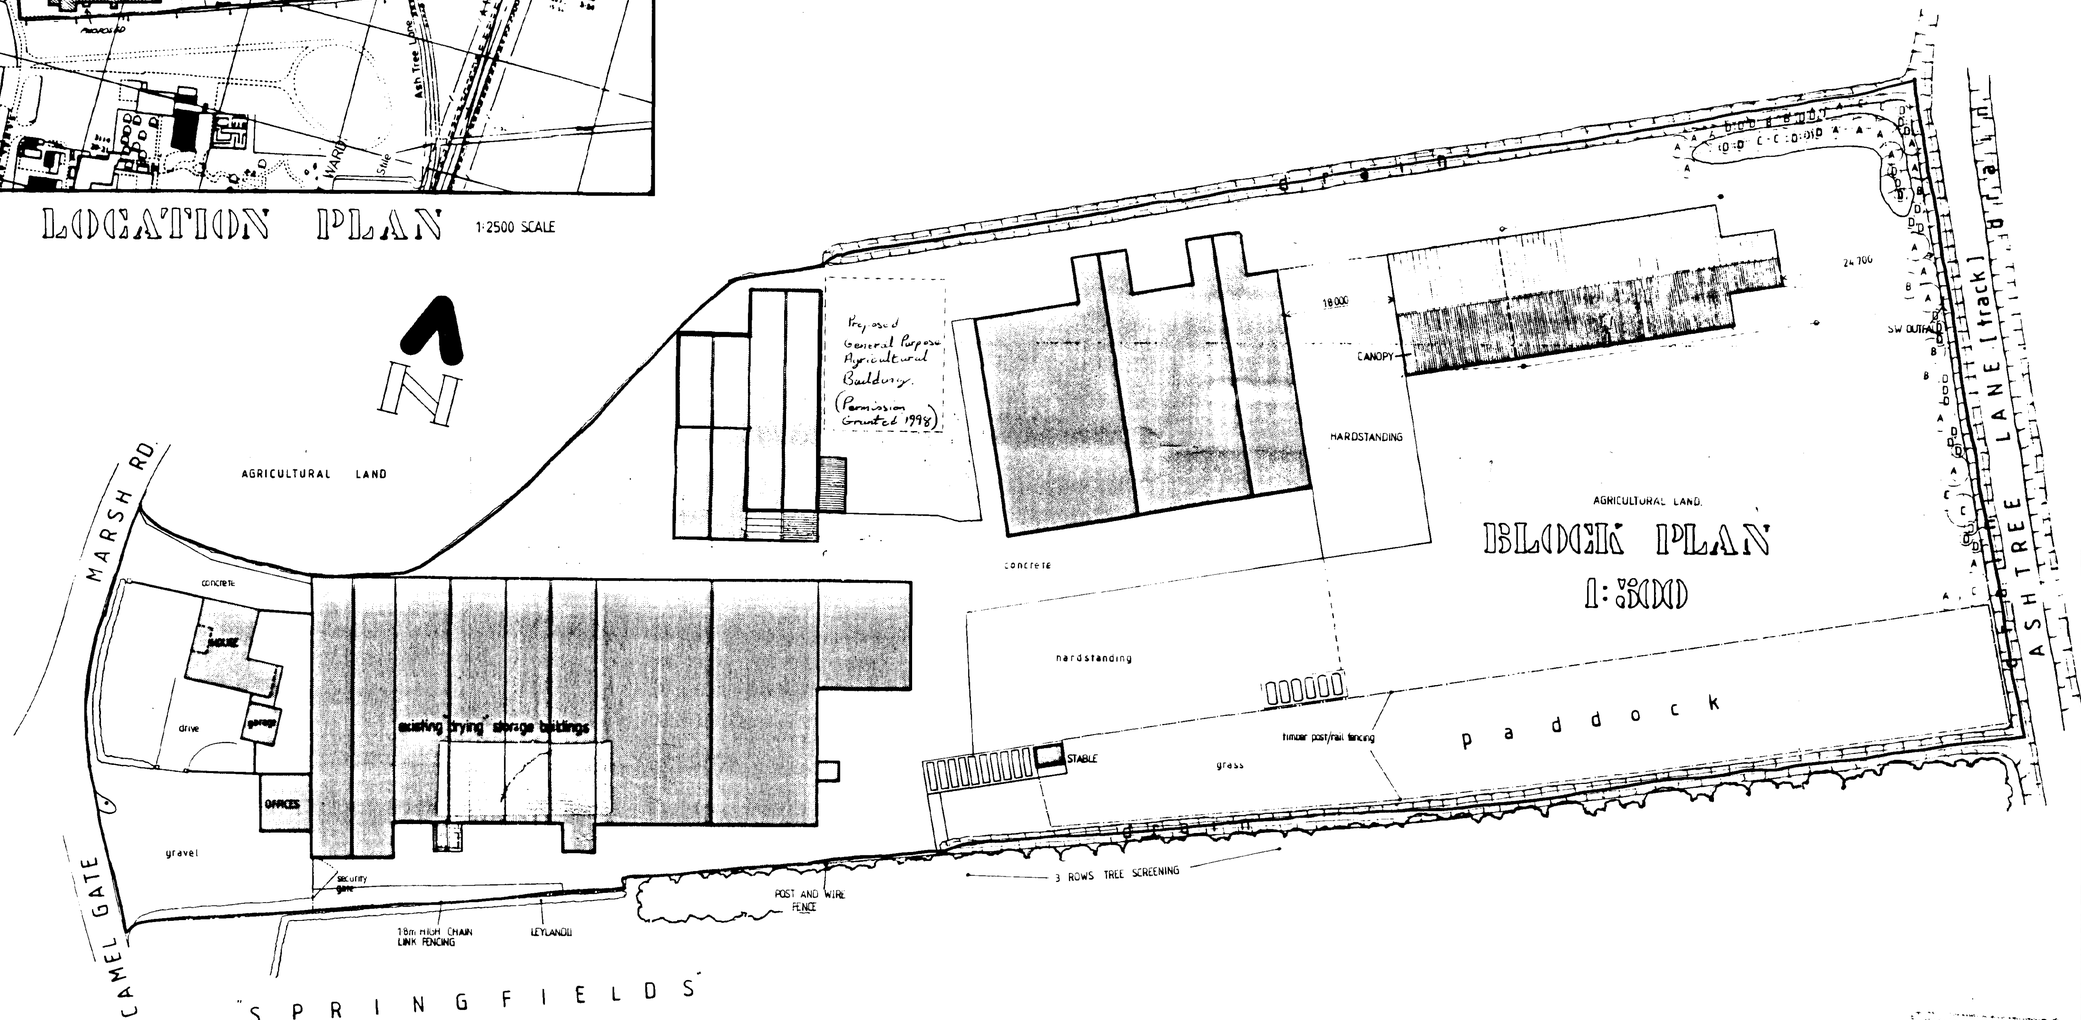

BLOCK PLAN
1:500

S.W. DRAINAGE: TO SOAKAWAY

SOUTH HOLLAND DC
HOUSING & PLANNING
15 JAN 2001
Ref:

SUPERSEDED
Retain.

CONTRACTOR TO CHECK ALL DIMENSIONS ON SITE BEFORE WORK COMMENCES.

revision	date	init	revision details
-	4.99	JCH	Revised Bungalow House

PODDINGTONS
Architectural Design Consultants
43 Double Street, Spalding, Lincs PE11 2AA
Tel 0775 761856 & 768296 Fax 0775 710218

project:
FOR: T. F. BOWMAN AND SON

drawing:
SITE AND LOCATION PLAN
PLAN, ELEVATIONS

scale	drawing no
1:500 1:2500 1:100	3010 - 002
Dec 2000	checked