
Contractor to check all Dimensions on site prior to ordering materials / commencing work.Do Not Scale from this Drawing - If in doubt then please ask

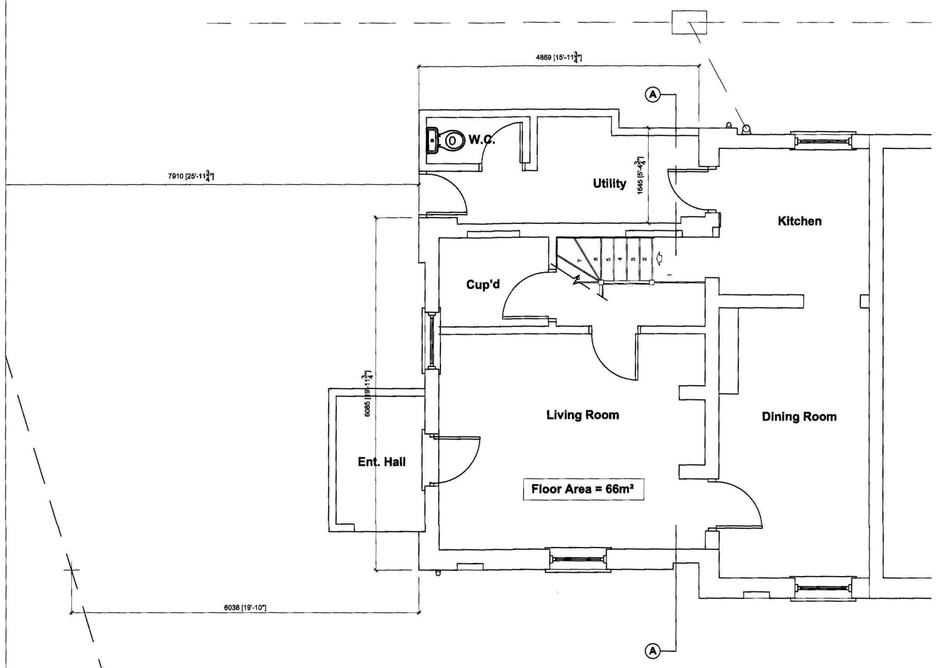

Existing Ground Floor Plan
Scale 1:50




Existing Side Elevation
Scale 1:100




Existing Front Elevation
Scale 1:100




Existing Side Elevation
Scale 1:100

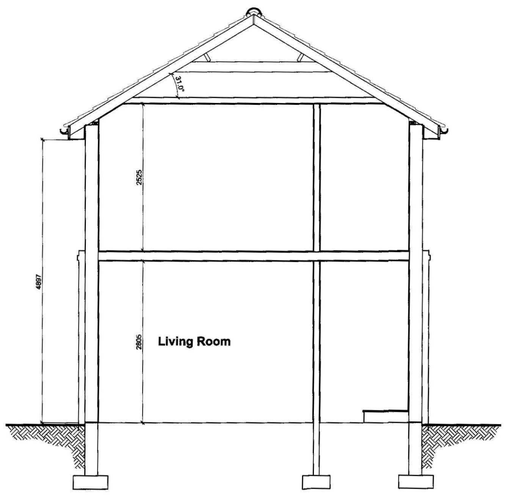


Existing Section A-A
Scale 1:50

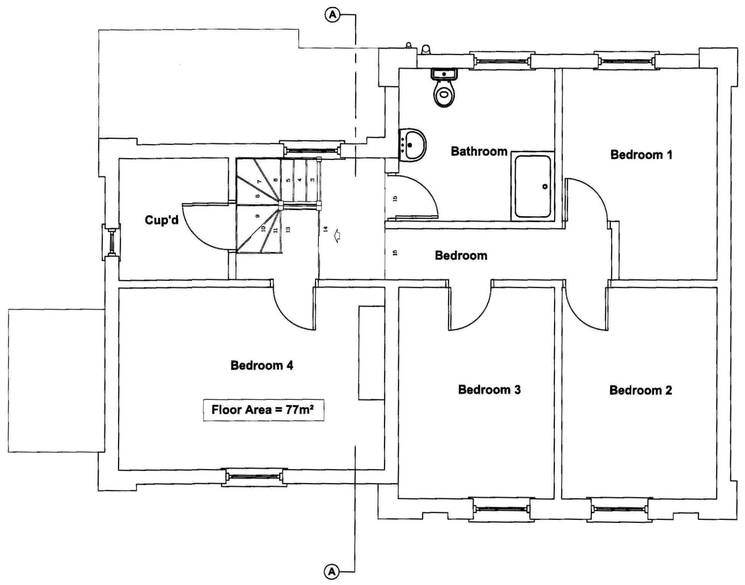

Existing First Floor Plan
Scale 1:50

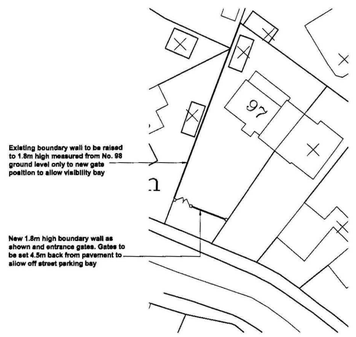

Site Block Plan
Scale 1:500

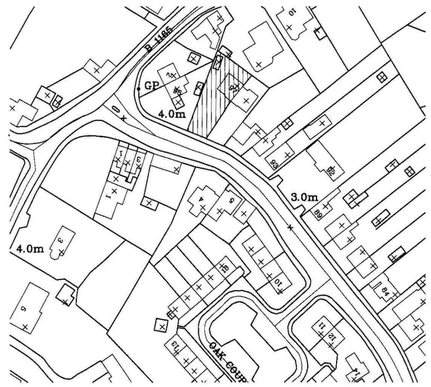

Site Location Plan
Scale 1:1250

HDC Planning & Development
- 7 JAN 2011
Ref: 0701/11

Client :
Mr J Fox
97 Stonegate
Spalding
PE11 2QP

Site :
Proposed Two Storey Side Extension & New Boundary Wall


remway Design Ltd
2 Red Lion Street
Spalding
P E 1 1 1 S X
Tel / Fax: 01775 768 921
Mobile : 07815 112 058
e-mail: jason@remwaydesign.co.uk

Date : july07 | Scale : As Noted

Drawing No:
1507-01

PLEASE NOTE:
Due to areas of the structure being covered, unexposed or otherwise inaccessible the notes / specifications of existing materials are subject to confirmation of site when it is feasible to expose the relevant areas of construction.

Contractor to check all Dimensions on site prior to ordering materials / commencing work.Do Not Scale from this Drawing - If in doubt then please ask

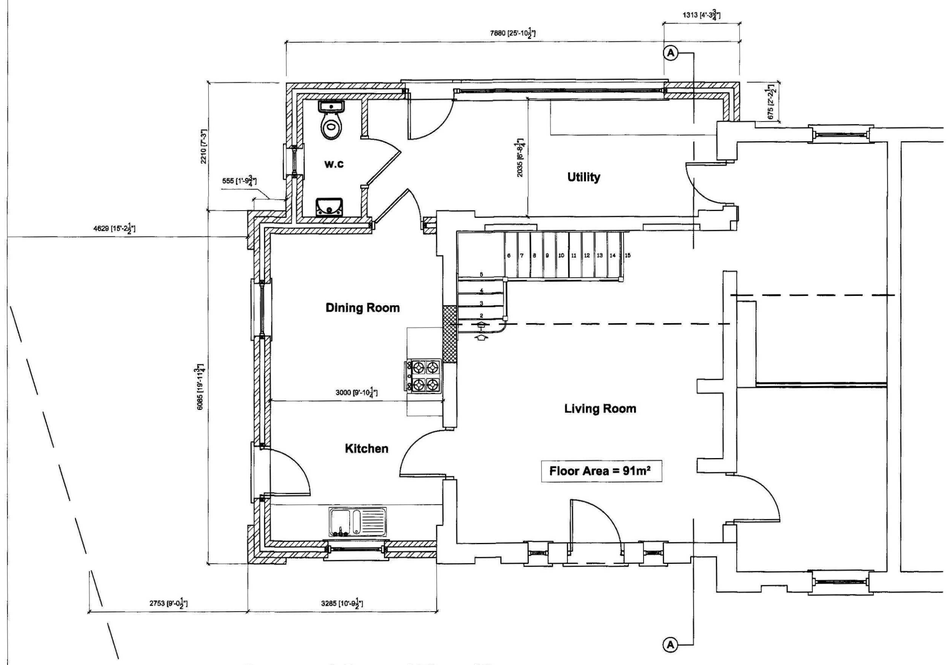

Proposed Ground Floor Plan
Scale 1:50




Proposed Front Elevation
Scale 1:100


Proposed Side Elevation
Scale 1:100




Proposed Rear Elevation
Scale 1:100

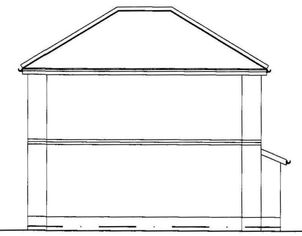

Proposed Side Elevation
Scale 1:100

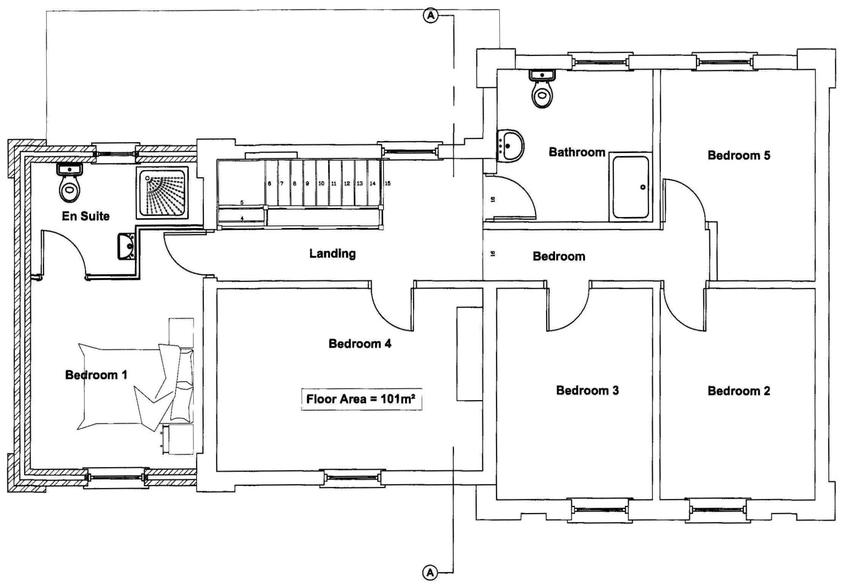

Proposed First Floor Plan
Scale 1:50

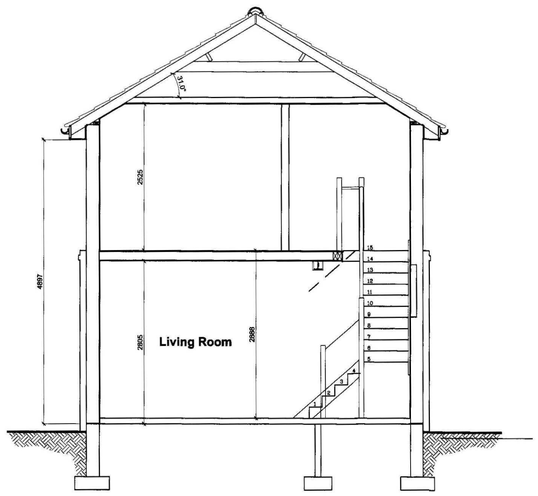

Proposed Section A-A
Scale 1:50

SHDC
Planning & Development
- 7 JAN 2011
Ref: 0001.11

rev "A" - 19.12.07 - Porch removed to suit Planning

Client :
Mr J Fox
97 Stonegate
Spalding
PE11 2QP

Site :
Proposed Two Storey Side Extension

remway Design Ltd
2 Red Lion Street
Spalding
P E 1 1 1 S X
Tel / Fax: 01775 768 921
Mobile : 07815 112 058
e-mail: jason@remwaydesign.co.uk

Date : july07 | Scale : As Noted

Drawing No:
1507-02 "A"

PLEASE NOTE:
Due to areas of the structure being covered, unexposed or otherwise inaccessible the notes / specifications of existing materials are subject to confirmation of site when it is feasible to expose the relevant areas of construction.