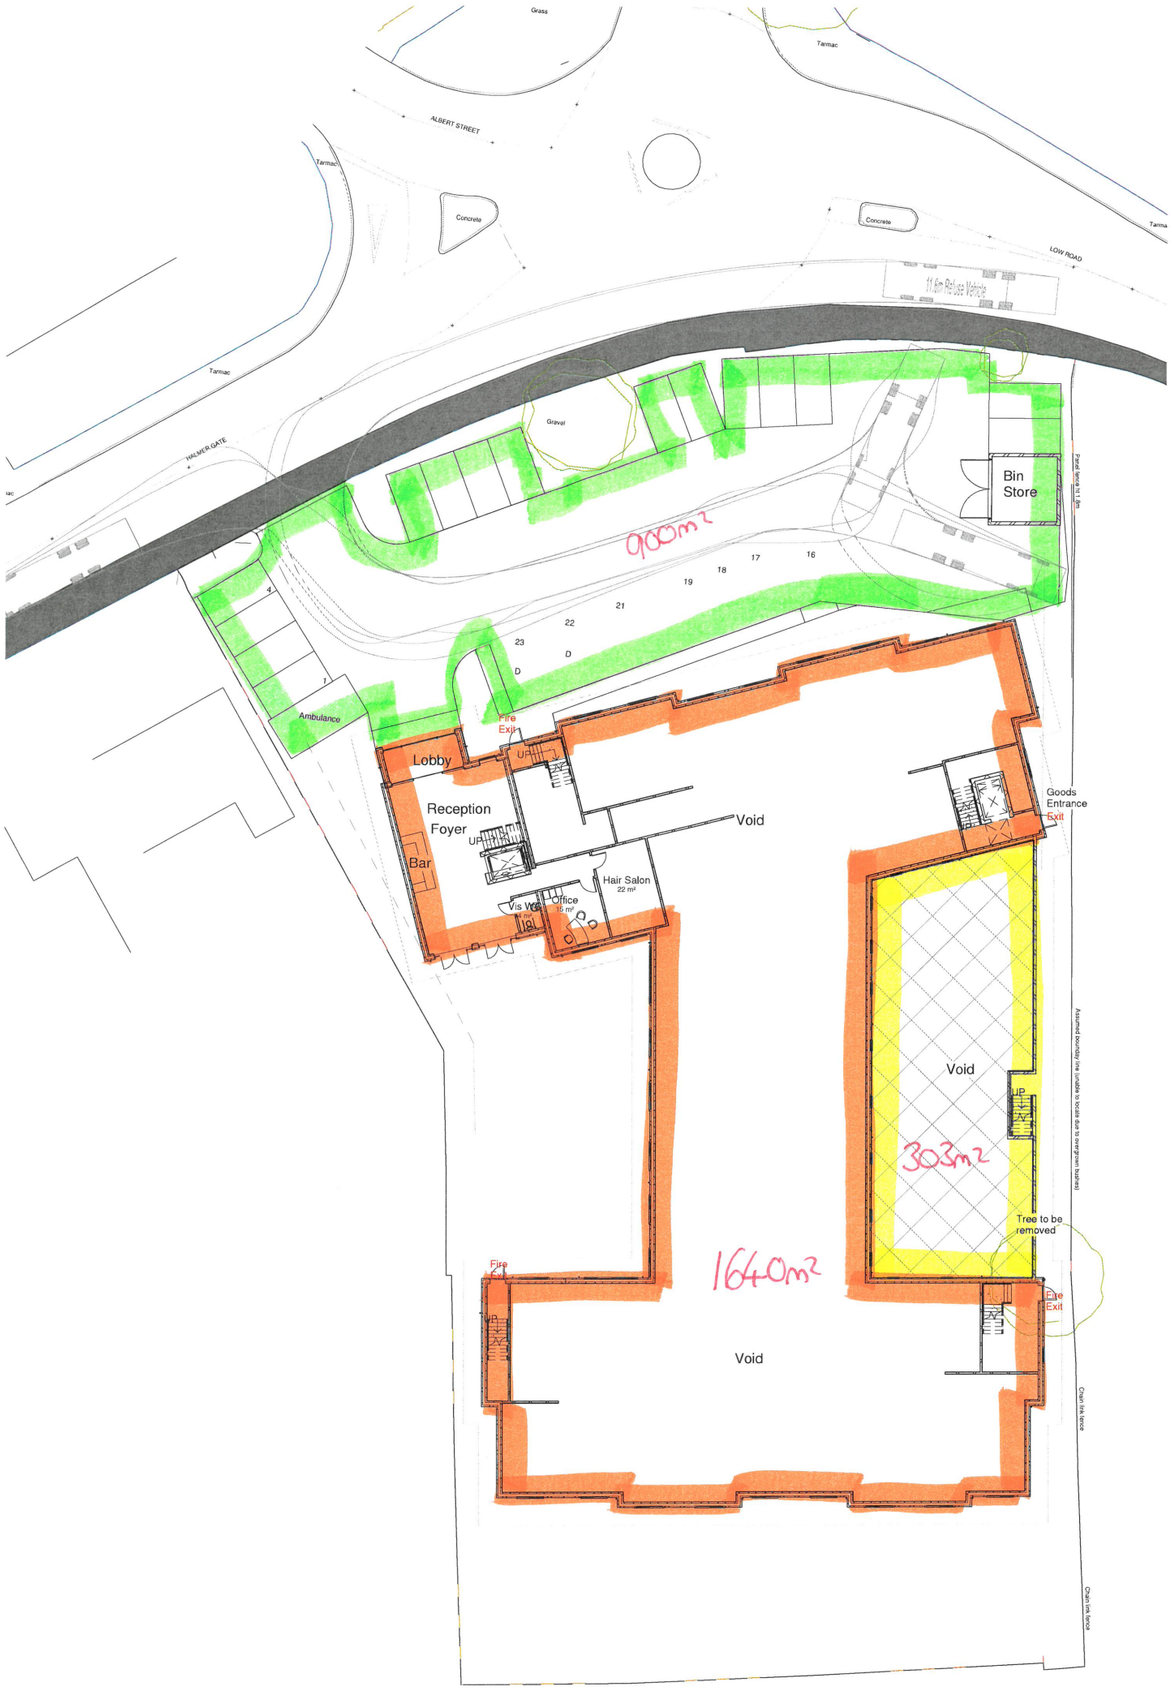


Site Plan with Lower Ground Level

1 : 200

Rev	Date	Description	By	Chk

NOTES

DO NOT SCALE, USE FIGURED DIMENSIONS ONLY.

ALL DIMENSIONS TO BE VERIFIED ON SITE PRIOR TO THE COMMENCEMENT OF ANY WORK OR THE PRODUCTION OF ANY SHOP DRAWING. ALL DISCREPANCIES TO BE REPORTED TO THE ARCHITECT.

THIS DRAWING IS TO BE READ IN CONJUCTION WITH ALL RELATED ARCHITECT'S AND ENGINEER'S DRAWINGS AND ANY OTHER RELEVANT INFORMATION.

THIS DRAWING IS © COPYRIGHT OF DWA ARCHITECTS (LONDON) LTD.

DWA ARCHITECTS

DWA Architects (London) Ltd
Cyclops House
Link Business Park
York
United Kingdom
YO10 3JB

01904 544 400
dwa@dwa-architects.co.uk
www.dwa-architects.co.uk

Client
Life Property Construction Ltd for Glenholme

Project
Proposed 61 Bedroom Care Home on the Former Birds PH Site

Drawing Title
Proposed Site Plan

Drawing Status

Scale @ A1	Date	
1 : 200	12/11/18	
Drawn By: Author	Checked By: Checker	
Job no.: G5105	Drawing no.: 901	Rev.