


1 North (Front Elevation)
1 : 100

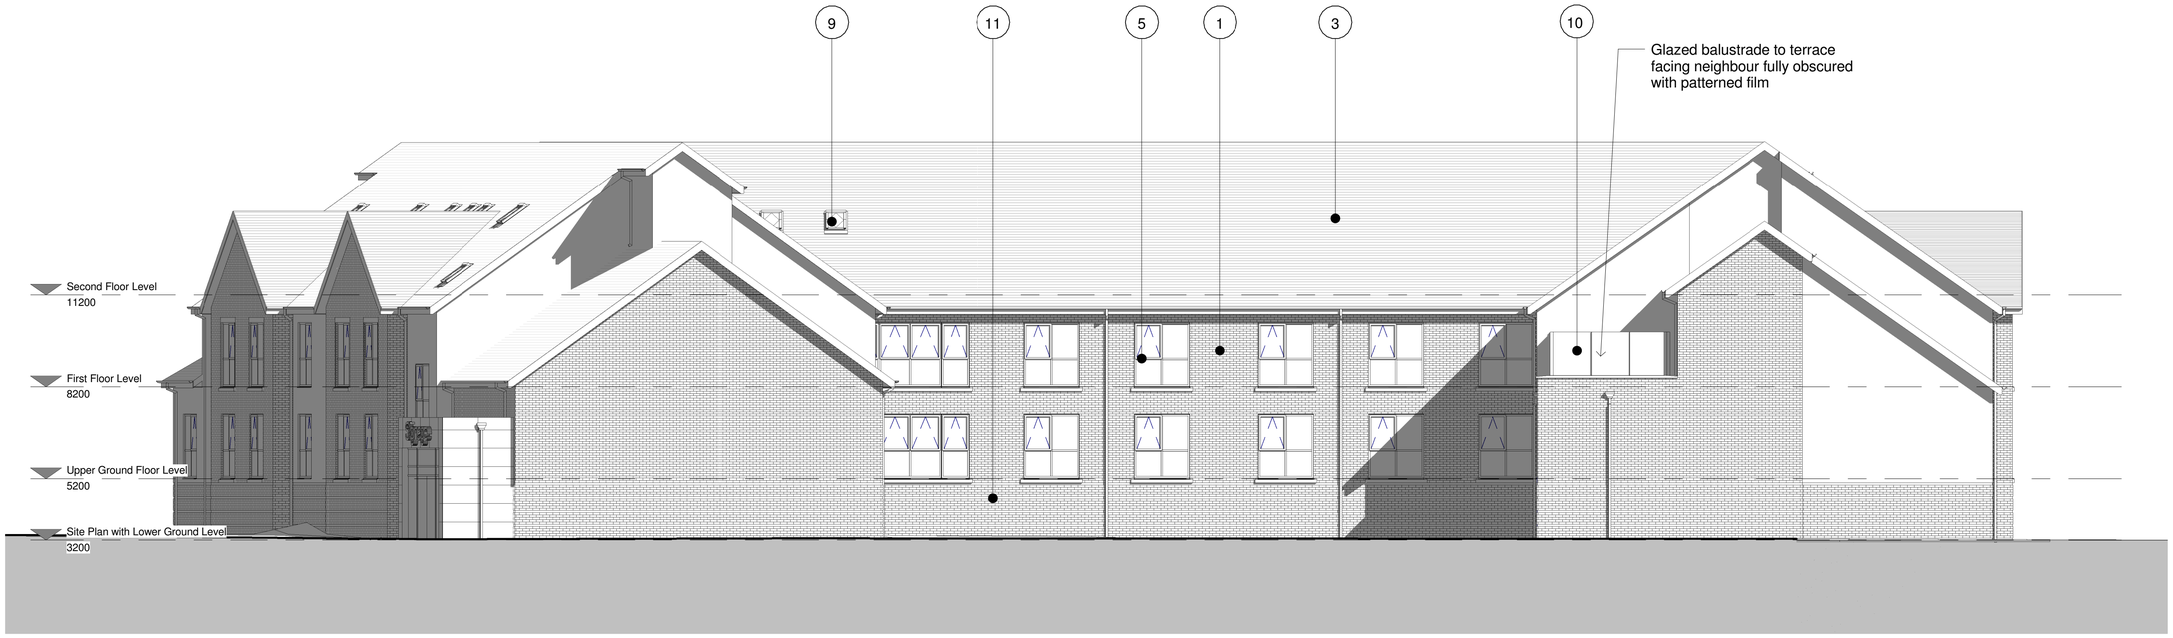


2 West (Side Elevation)
1 : 100

0 1 5 10m

SCALE 1 : 100

MATERIALS & FINISHES

1. **Walls:** Burwell Buff Brick
2. **Walls:** Render - Monocouche Ivory
3. **Roof:** Redland Mini Stonewold Slate Grey
4. **Feature Stone: Stone surrrounds and ceills -** Proctors Light Portland
5. **Windows:** UPVC White,
6. **Rain Water Goods UPVC Black**
7. **Fascias and Soffits:** UPVC White
8. **Trespa cladding**
9. **Glazed roflight (Smoke control)**
10. **Glazed balustrading to terrace with steel stanchions**
11. **Feature red banded brickwork corbelled recessed**

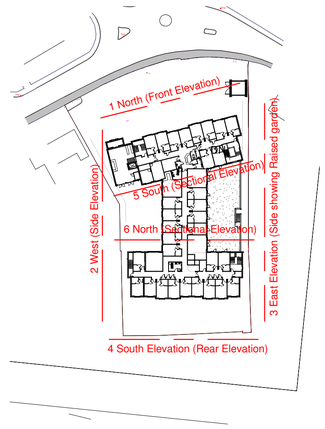

Elevation Key plan
1 : 1000

DRAWING REVISIONS				
REV	DESCRIPTION	DATE	BY	CHK

NOTES

DO NOT SCALE, USE FIGURED DIMENSIONS ONLY.

ALL DIMENSIONS TO BE VERIFIED ON SITE PRIOR TO THE COMMENCEMENT OF ANY WORK OR THE PRODUCTION OF ANY SHOP DRAWING. ALL DISCREPANCIES TO BE REPORTED TO THE ARCHITECT.

THIS DRAWING IS TO BE READ IN CONJUNCTION WITH ALL RELATED ARCHITECT'S AND ENGINEER'S DRAWINGS AND ANY OTHER RELEVANT INFORMATION.

THIS DRAWING IS COPYRIGHT © OF DWA ARCHITECTS (LONDON) LTD.

DWA ARCHITECTS

DWA Architects (London) Ltd
Cyclops House
Link Business Park
York
United Kingdom
YO10 3JB

01904 544 400
dwa@dwa-architects.co.uk
www.dwa-architects.co.uk

CLIENT
Life Property Construction Ltd for Glenholme

PROJECT
Proposed 61 Bedroom Care Home on the Former Birds PH Site

DRAWING TITLE
Proposed Elevations 1

DRAWING STATUS
PLANNING ISSUE

SCALE	DATE	
As indicated	10/31/18	
DRAWN BY	CHECKED BY	
TE	JS	
JOB NO.	DWG NO.	REV
G5105	41	-