
Scale 1:160 @A4

2m

TSHDRAW-OOO1

Present Ground Floor Floor Plan

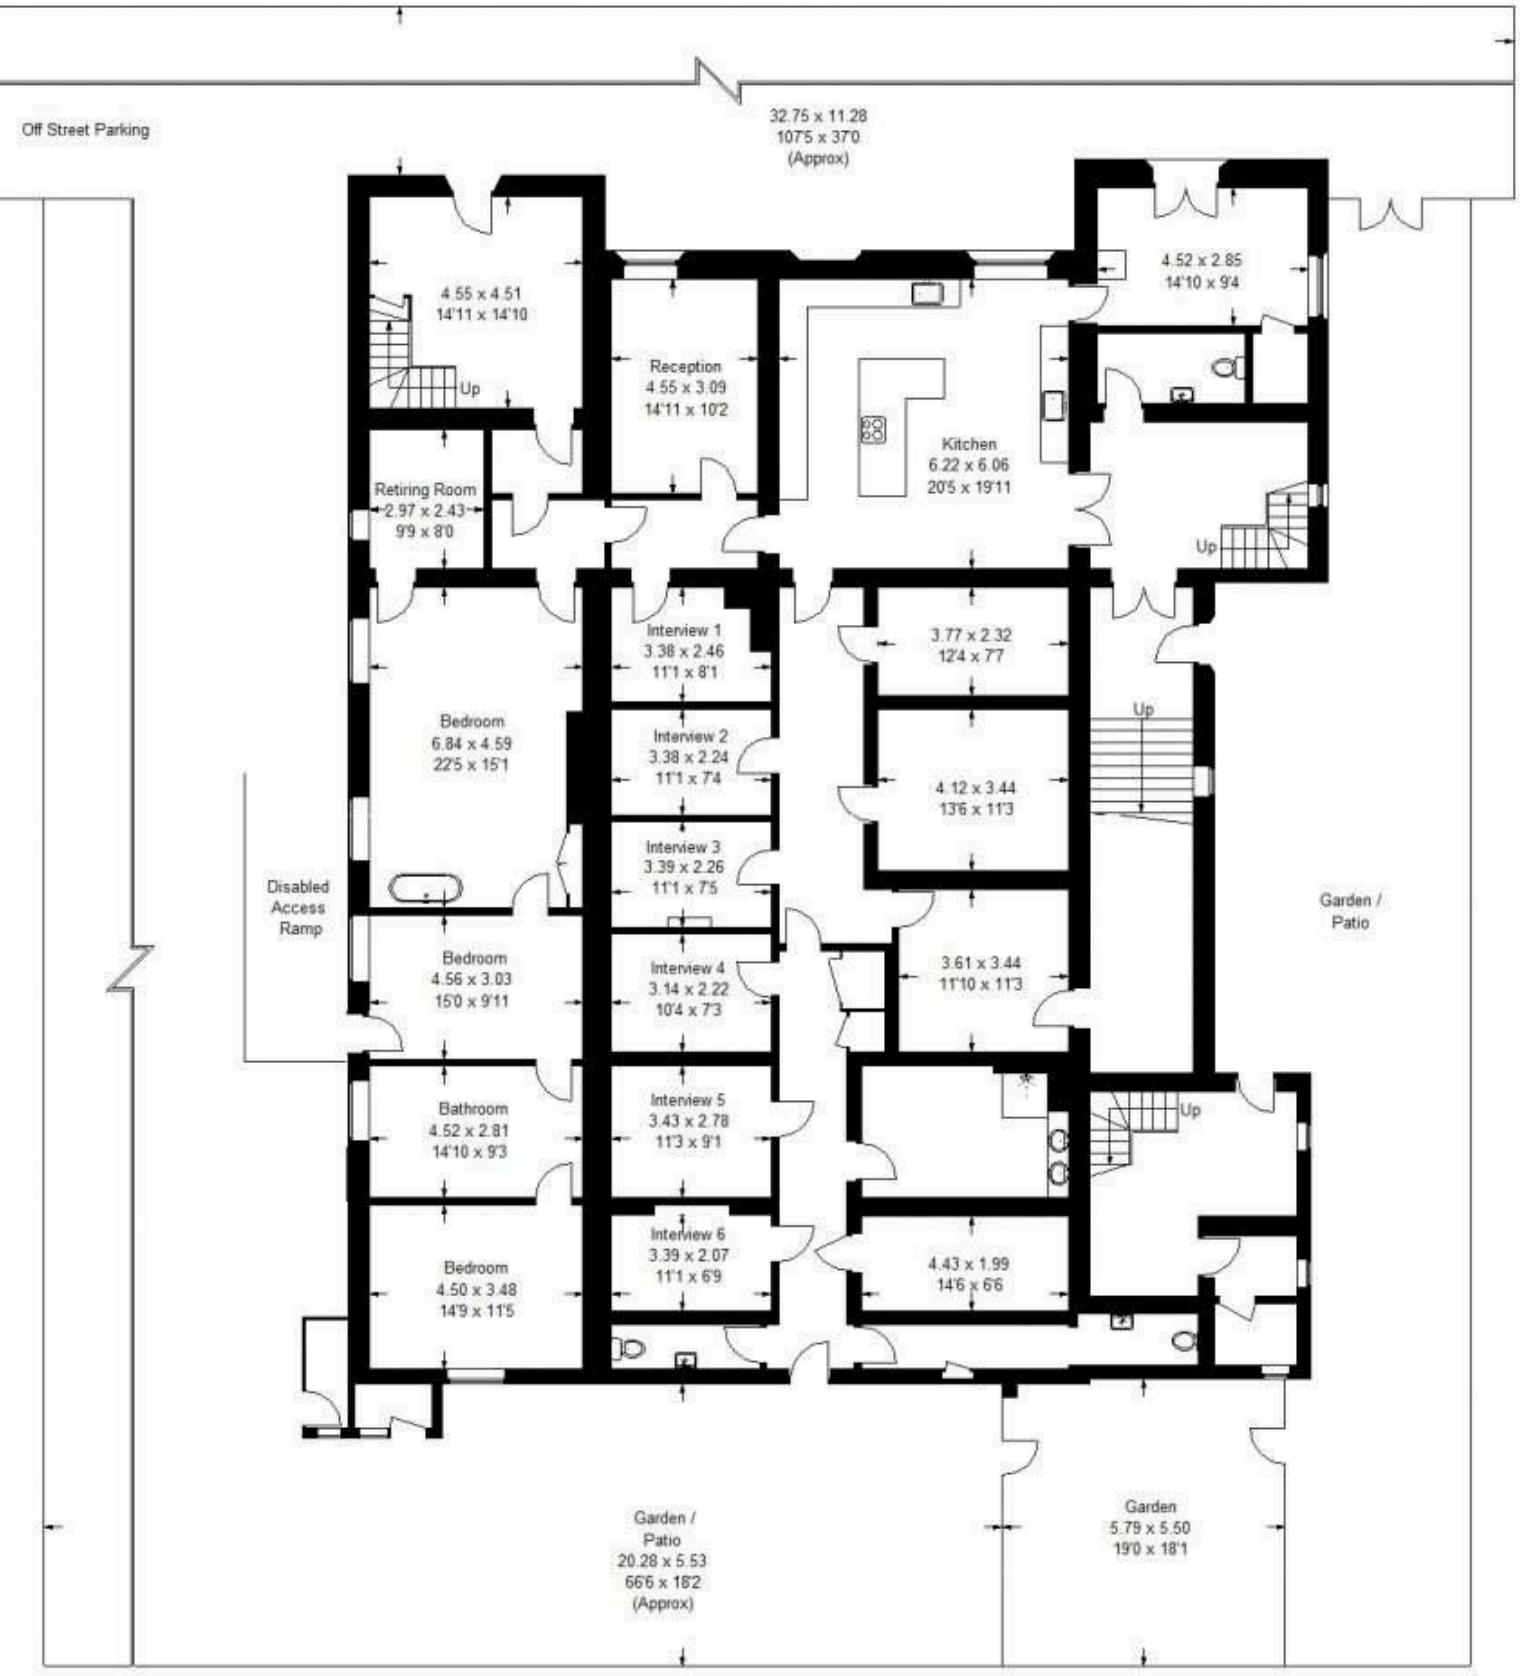

Ground Floor