
TSHDRAW-OOO2

Proposed Ground Floor Floor Plan

Scale 1:160 @A4

2m

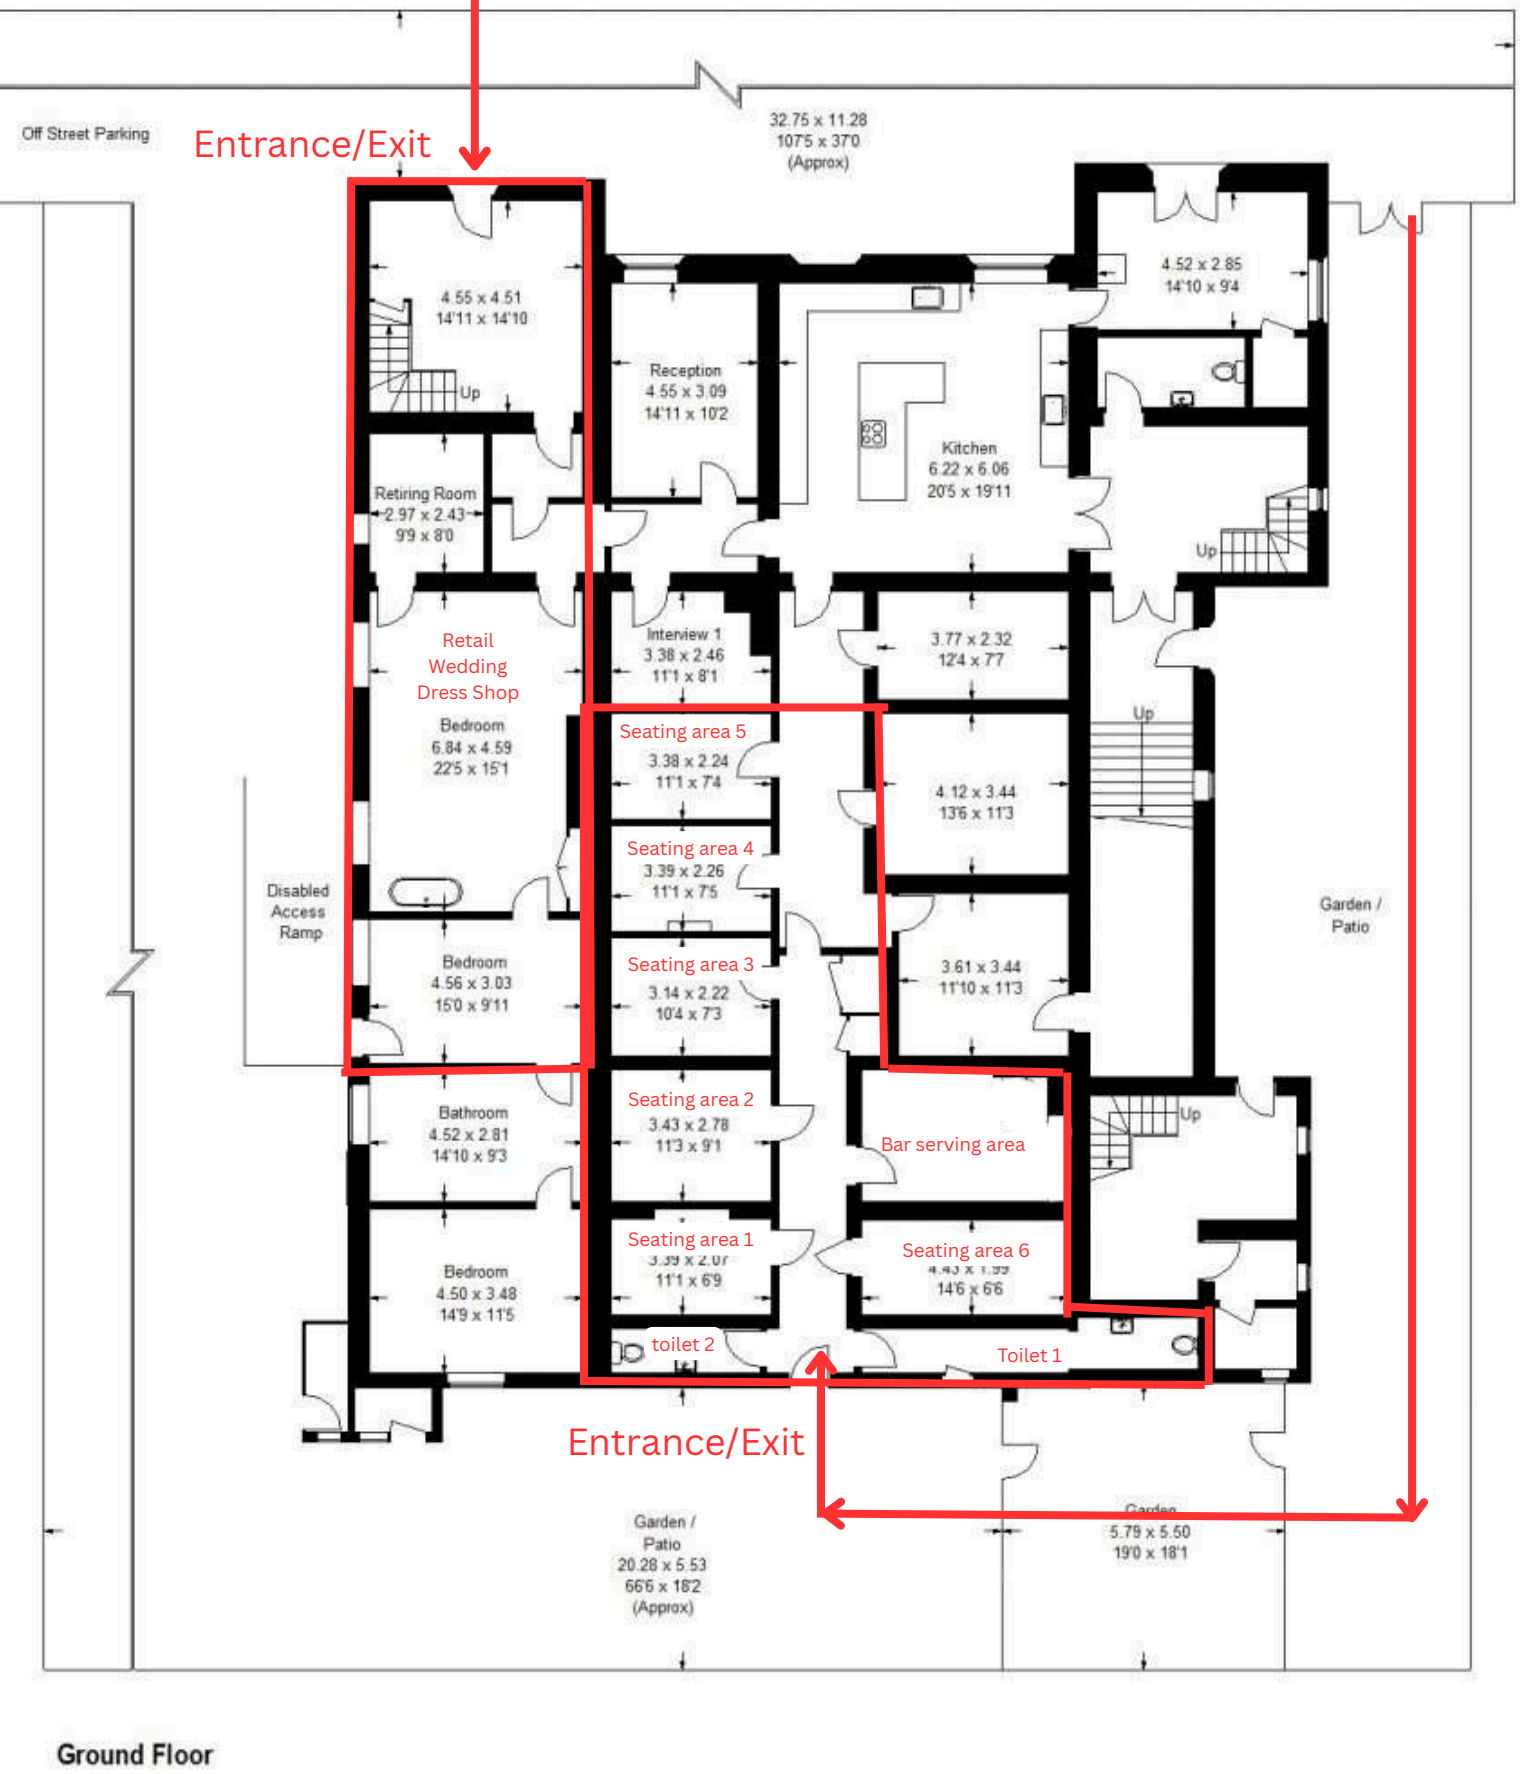

Ground Floor