

## 1 North Elevation - (Phase 2 New)

1 : 100




## 2 East Elevation - (Phase 2 New)

1 : 100



## 3 South Elevation - (Phase 2 New)

1 : 100

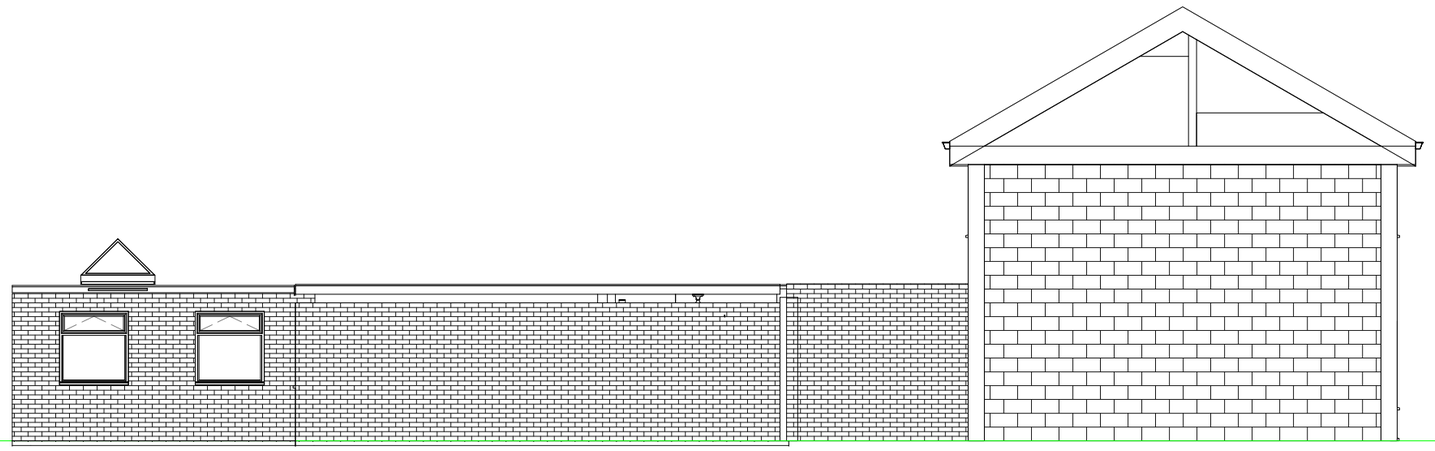

## 4 West Elevation - (Phase 2 New)

1 : 100

| Rev. | Description | Date |
|---|---|---|
| A | Dimensional adjustments | 08/11/18 |
| B | Roof changed to flat roof with lantern | 23/11/18 |
| | | |

SOUTH HOLLAND DISTRICT COUNCIL — Building Consultancy (South Holland)

| | | | | |
|---|---|---|---|---|
| CLIENT / ADDRESS: Mr S LeFeuvre, 89 Hereward Road, Spalding, PE11 1HG | PROJECT: Disabled Adaptations | Date: 12/10/2017 | Project number: 857/Grant | Scale (@ A3): 1 : 100 |
| | SHEET: Proposed Elevations | Drawn by: SG | DRAWING NUMBER: 12 | REV: B |