
SECTION THROUGH SITE AND RIVER BANK

JHDC
Planning & Development
07 JAN 2009
Ref: 0012/09

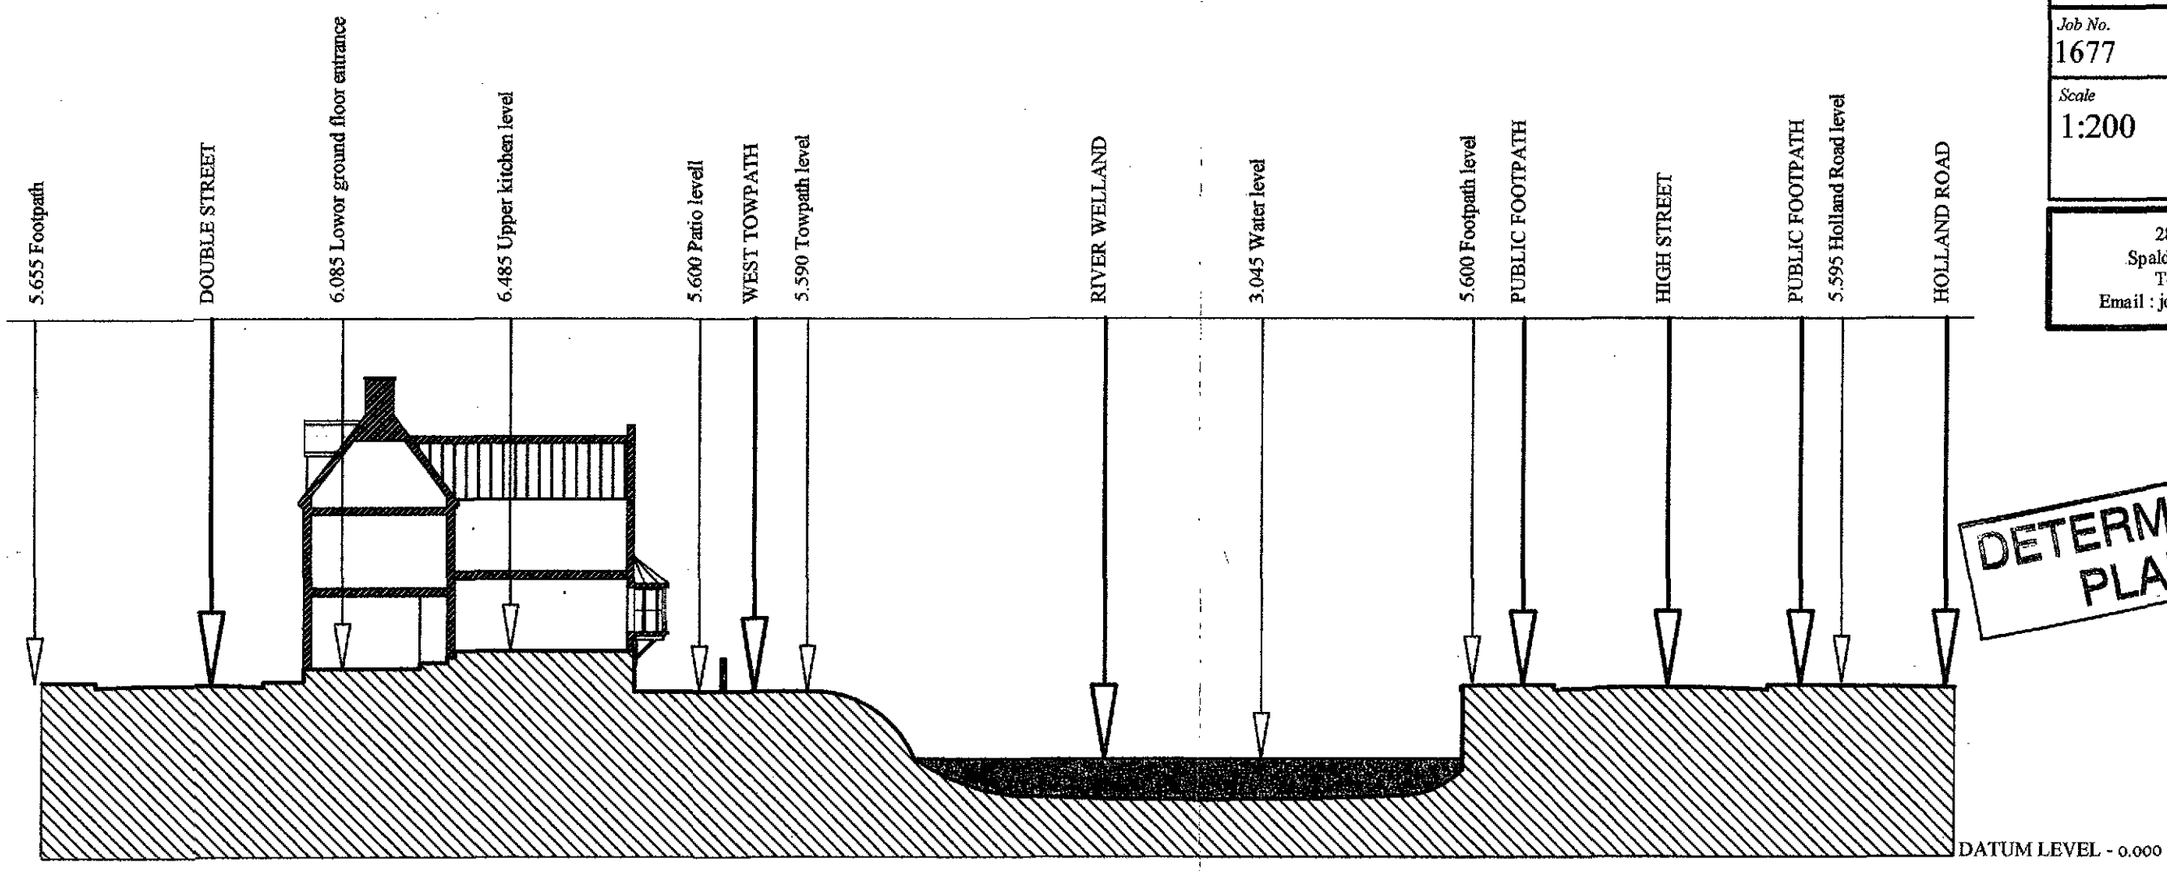

SECTION THROUGH SITE AND RIVER BANK

JOHN D LYNCH
partnership
CHARTERED ARCHITECTS

Client
Ms Teresa Knapp

Project
Listed Building rectification and Change of Use from Offices to Residential

Drawing
Section through site showing levels


Date	Drawn
Dec. 2008	Jdl

Job No.	Drawing No.
1677	WD/2

Scale	Revision
1:200	

28 Havelock Street,
Spalding, Lincs PE11 1QF
Tel : 01775 724187
Email : johndlynchArch@aol.com


DETERMINED PLAN

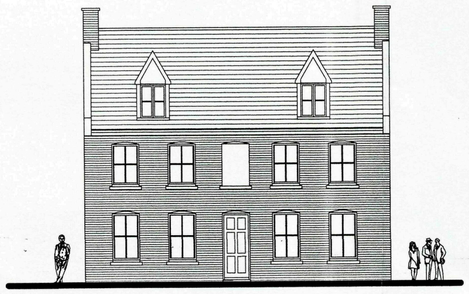


ELEVATION TO DOUBLE STREET




EAST ELEVATION

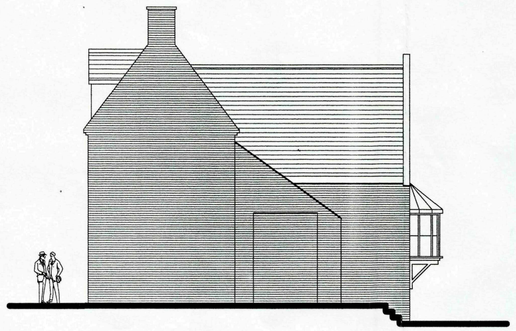


SOUTH ELEVATION

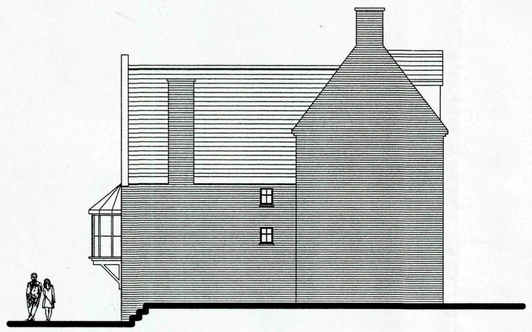


NORTH ELEVATION

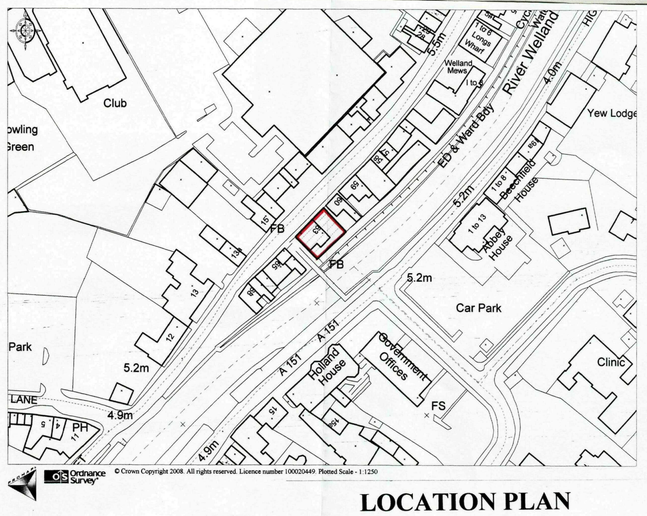


LOCATION PLAN

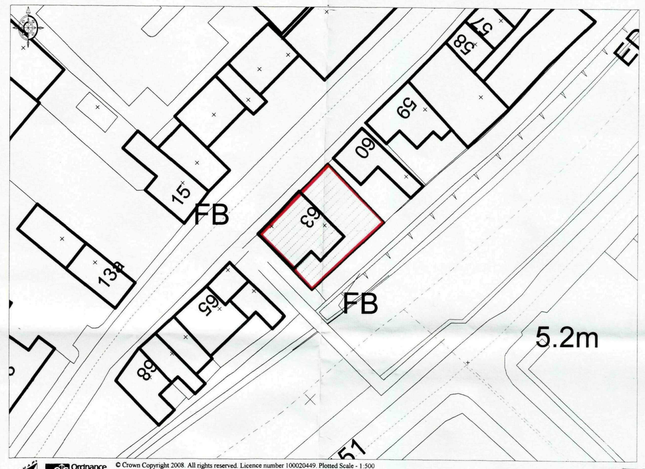


BLOCK PLAN

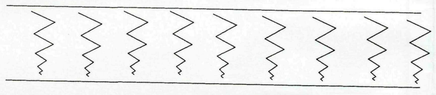


Public footpath

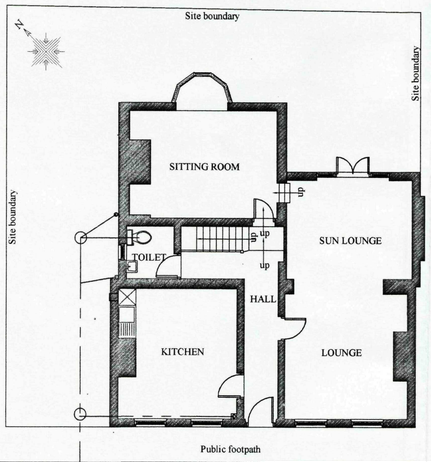

GROUND FLOOR PLAN

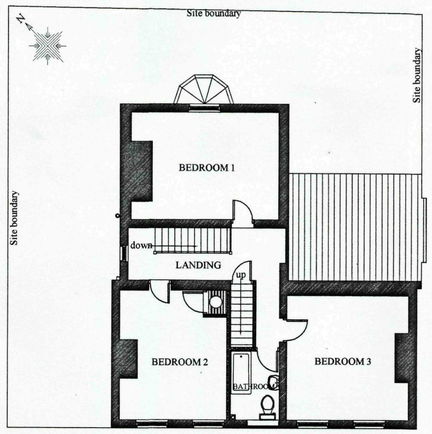

FIRST FLOOR PLAN

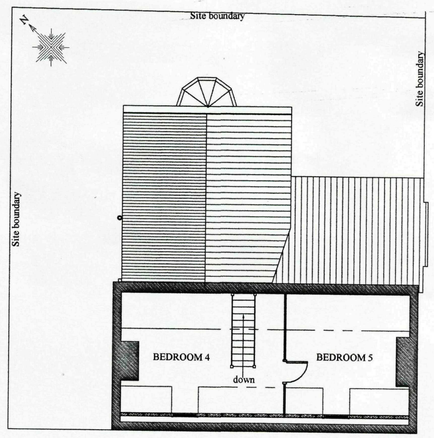

SECOND FLOOR PLAN

DOUBLE STREET

RECEIVED
SDC
Planning & Development
07 JAN 2009
Ref: 0012/09

DETERMINED PLAN

JOHN D LYNCH
partnership
CHARTERED ARCHITECTS

Client
Ms Teresa Knapp

Project
Listed building rectification works and Change of Use from Offices to Residential


Drawing
Plans & elevations of dwelling Approved under Listed Building Consent in March 1985.

Date	*Drawn*
March 2008	Jdl
Job No. 1677	*Drawing No.* AL/1


Scale
1:100, 1:500, 1:1250

Revisions

John D Lynch Dip. Arch.(Dundee) ARIBA, AABC
28 Havelock Street, Spalding, Lincs. PE11 1QF
Tel: 01775 724187, Fax: 01775 724187
Mobile: 07506749642
Email: johndlynchArch@aol.com

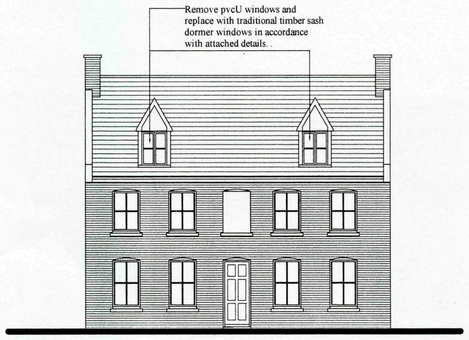


ELEVATION TO DOUBLE STREET

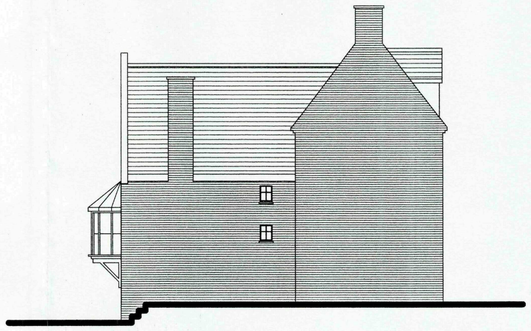


NORTH ELEVATION




EAST ELEVATION

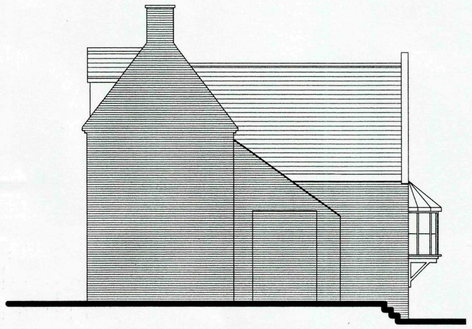


SOUTH ELEVATION

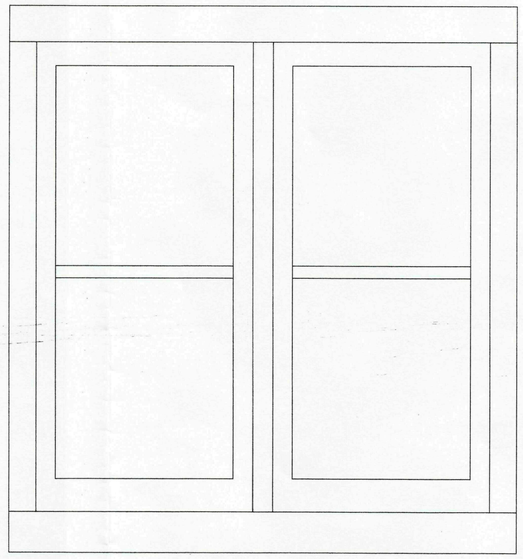


ELEVATION

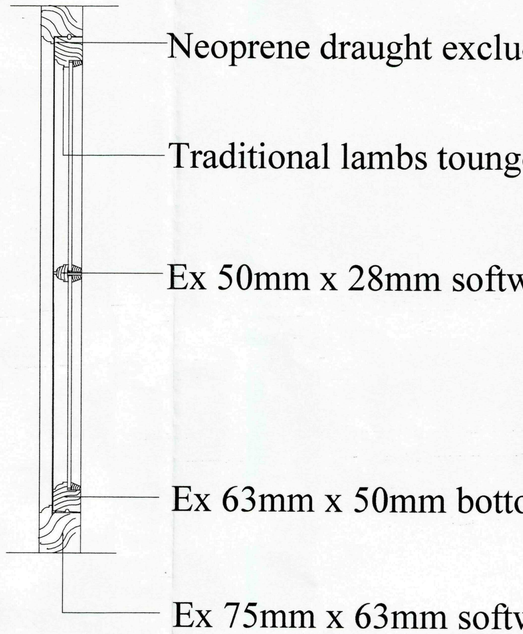

SECTION

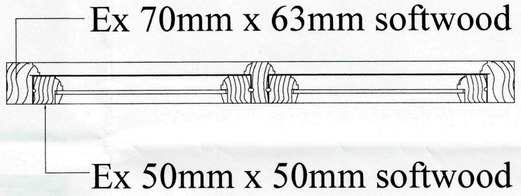


PLAN

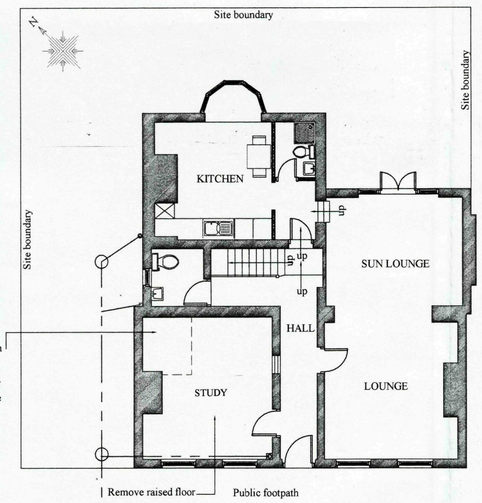


GROUND FLOOR PLAN

DOUBLE STREET

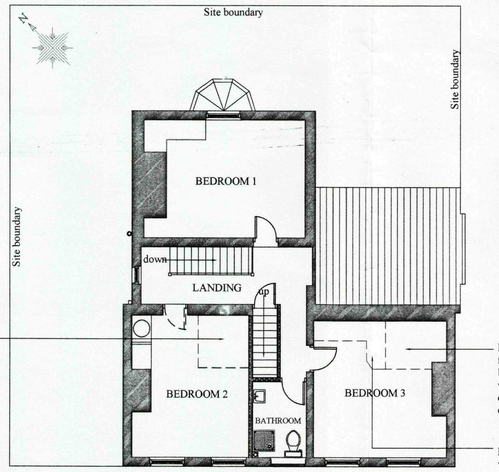

FIRST FLOOR PLAN

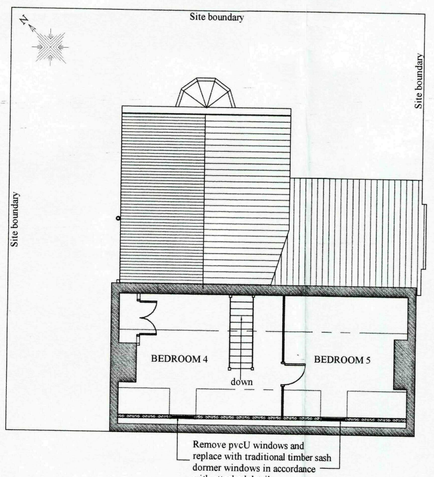

SECOND FLOOR PLAN

Planning & Development
07 JAN 2009
Rec'd:

DETERMINED PLAN

JOHN D LYNCH
partnership
CHARTERED ARCHITECTS

Client
Ms Teresa Knapp

Project
Listed building rectification works and Change of Use from Offices to Residential


Drawing
Plans, photographs, detail of timber sash window & elevations of proposed works to dwelling.

Date	*Drawn*
March 2008	Jdl
Job No. 1677	*Drawing No.* WD/1

Scale
1:100, 1:5 .

Revisions


John D Lynch Dip. Arch.(Dundee) ARIBA, AABC
28 Havelock Street, Spalding, Lincs. PE11 1QF
Tel: 01775 724187, Fax: 01775 724187
Mobile: 07506749642
Email: johndlynchArch@aol.com

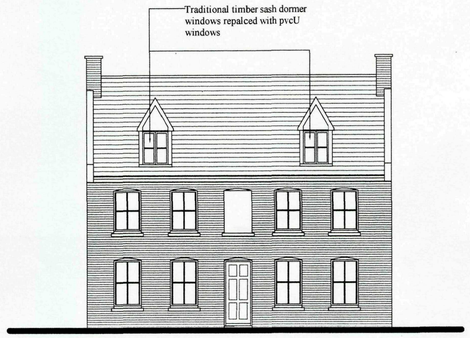


ELEVATION TO DOUBLE STREET




EAST ELEVATION

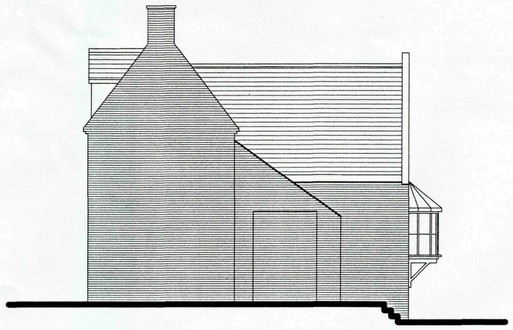


SOUTH ELEVATION

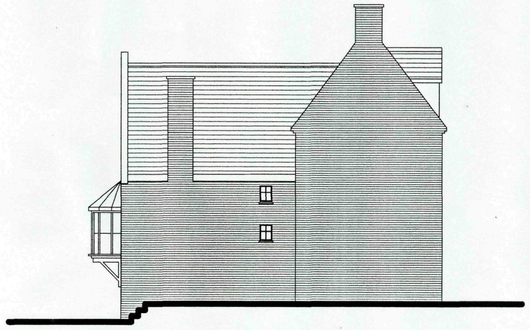


NORTH ELEVATION

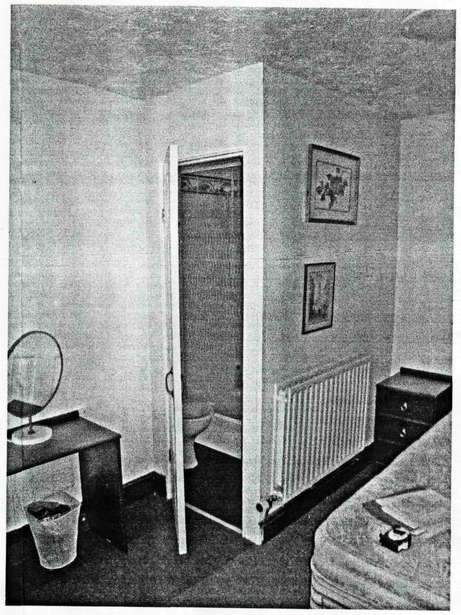


PHOTOGRAPH OF GROUND FLOOR NORTH WEST BEDROOM

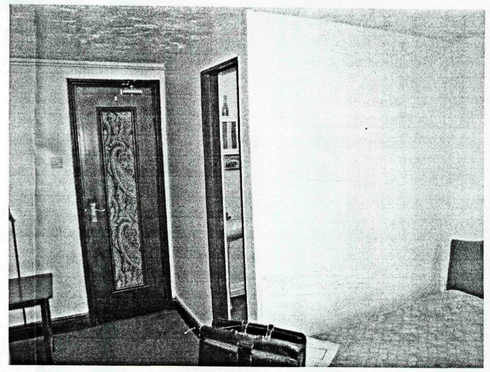

PHOTOGRAPH OF FIRST FLOOR NORTH WEST BEDROOM

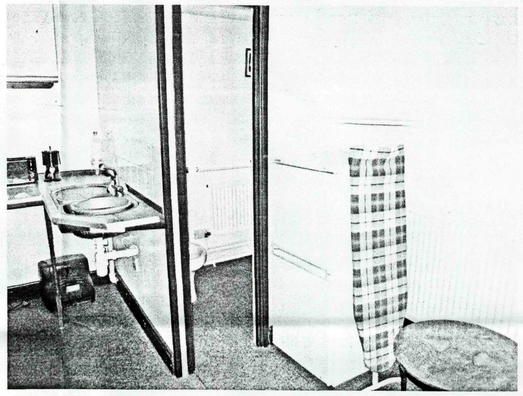


PHOTOGRAPH OF FIRST FLOOR SOUTH WEST BEDROOM

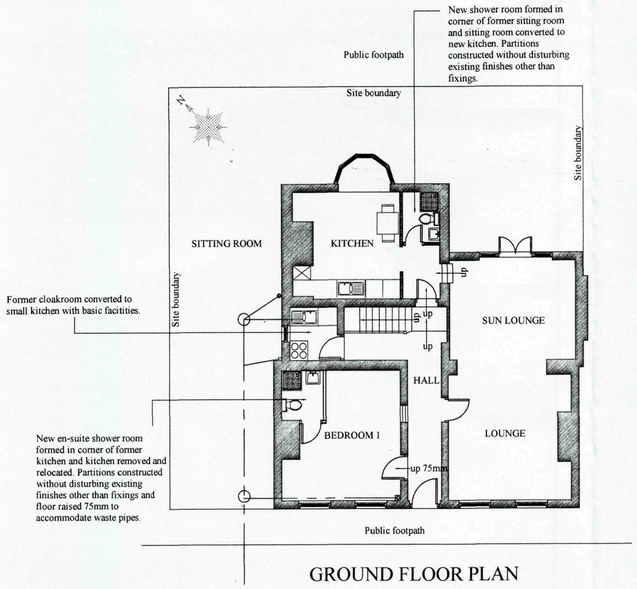


GROUND FLOOR PLAN

DOUBLE STREET

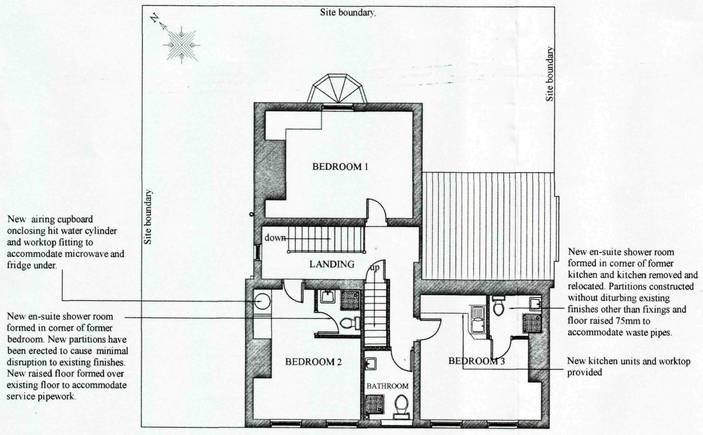

FIRST FLOOR PLAN

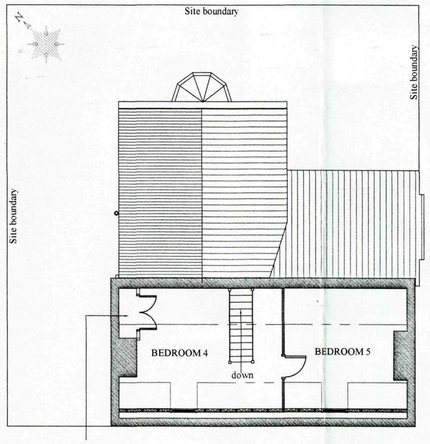

SECOND FLOOR PLAN

3HDC
Planning & Development
07 JAN 2009
Ref: 0012/09

DETERMINED PLAN

JOHN D LYNCH
partnership
CHARTERED ARCHITECTS

Client
Ms Teresa Knapp

Project
Listed building rectification works and Change of Use from Offices to Residential

Drawing
Plans & elevations of dwelling as altered after Listed Building Consent in March 1985.

Date	*Drawn*
March 2008	Jdl
Job No. 1677	*Drawing No.* AL/2
Scale 1:100.	
Revisions	

John D Lynch Dip. Arch.(Dundee) ARIBA, AABC
28 Havelock Street, Spalding, Lincs. PE11 1QF
Tel: 01775 724187, Fax: 01775 724187
Mobile: 07506749642
Email: johndlynchArch@aol.com