




27-AUG-99 FRI 13:09 G3

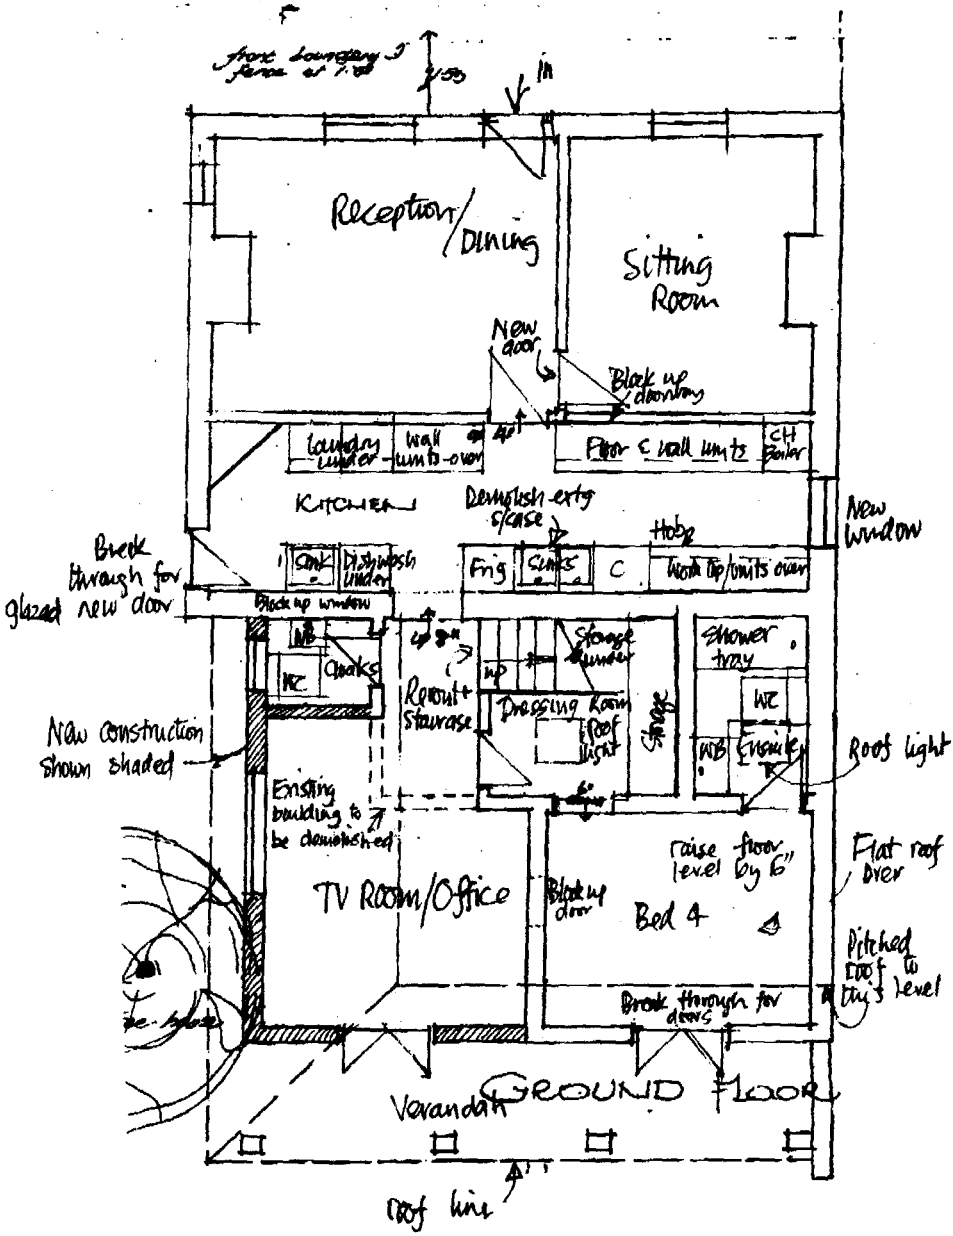

FRONT ELEVATION · south-east

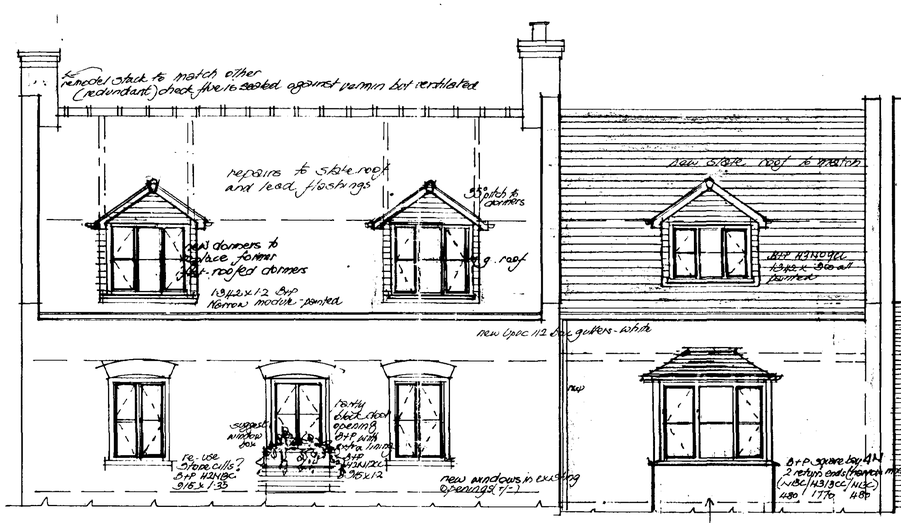



REAR ELEVATION · north west

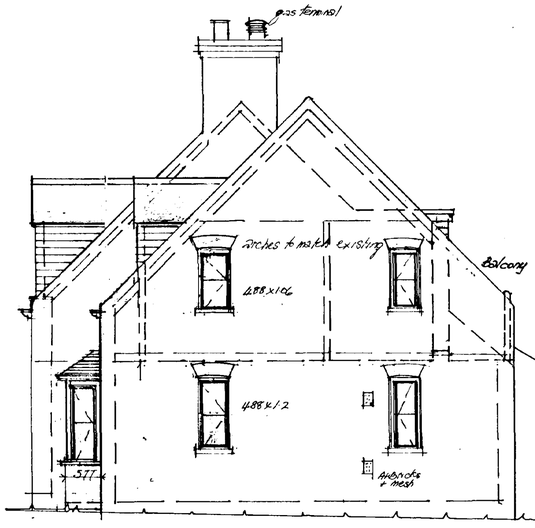

SIDE ELEVATION · north-east (new wing)

Note: All extensions, blocking + new openings to be carried out in matching reclaimed 'fine' bedding + mortar. Slate roofs + parapets to match existing. Windows 'cottage' range - painted off white.

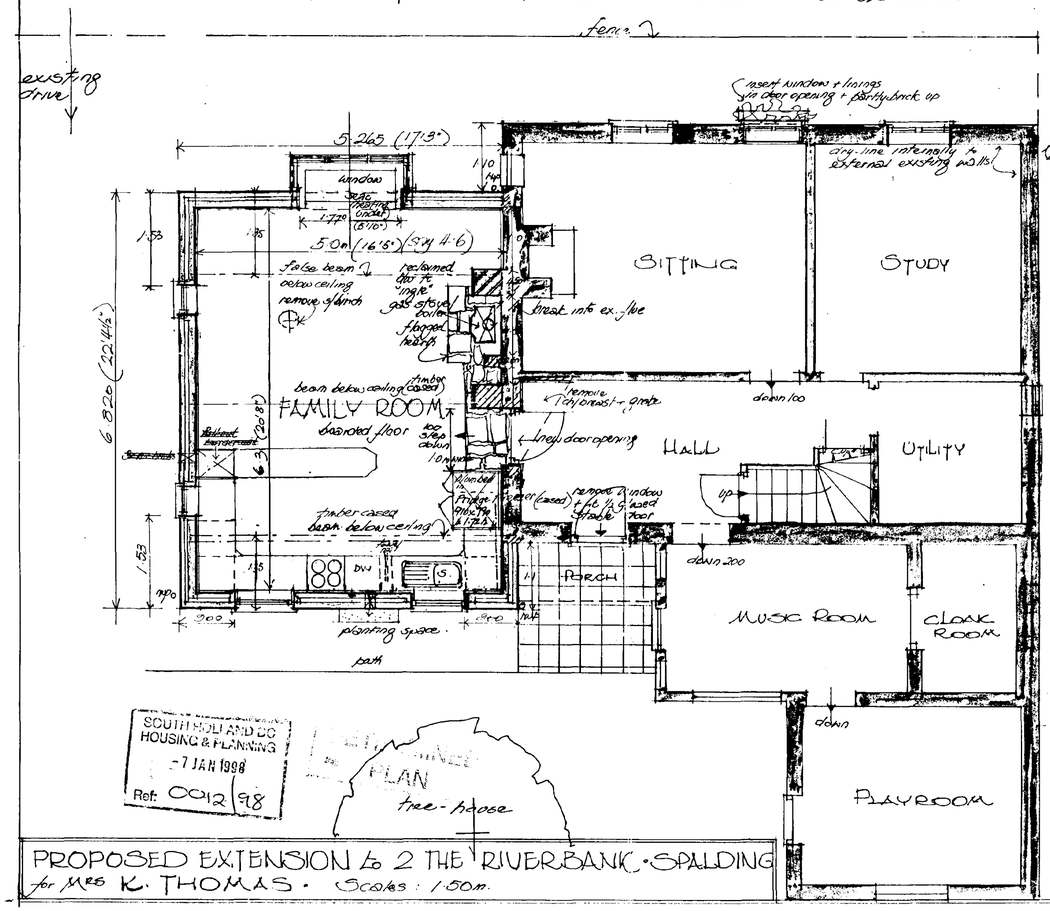

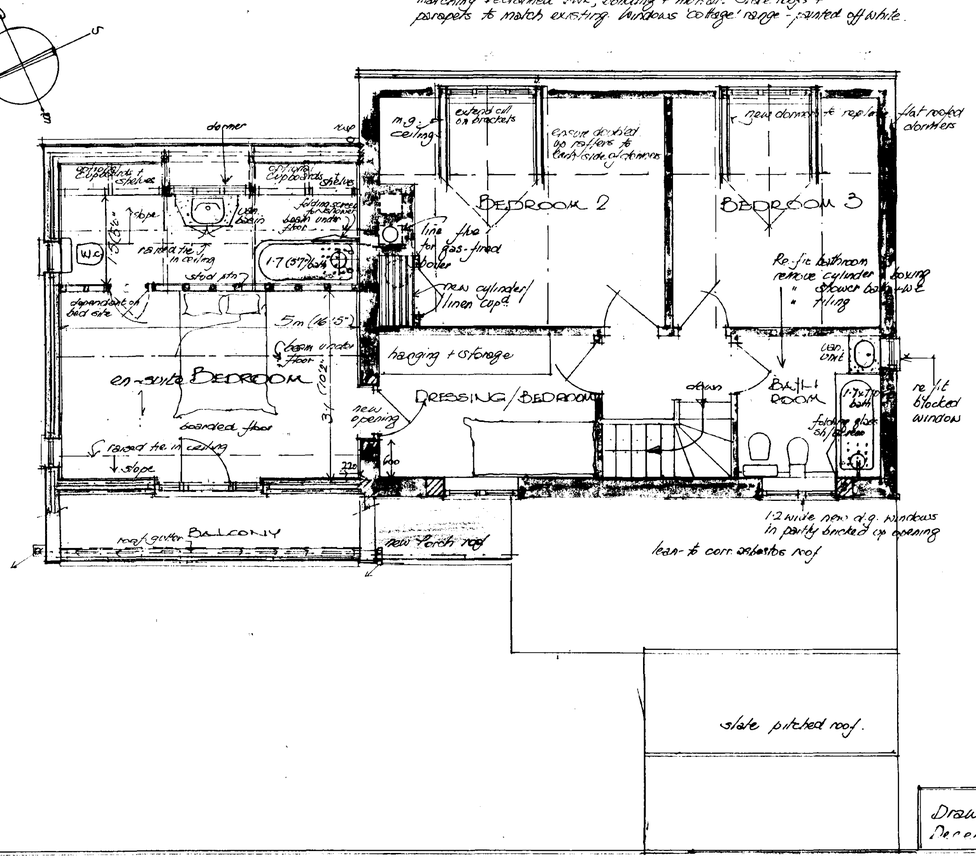

PROPOSED EXTENSION to 2 THE RIVERBANK · SPALDING
for MRS K. THOMAS · Scales: 1:50m.

Drawing no: 166/3B amended to bath in en-suite
Amendment: windows, larger bath/bedroom etc.
December 1997

front boundary fence at 1.8m

1/50

SITTING

OFFICE

birch

up 4"

KITCHEN

UTILITY

up

up 8"

ENTRANCE HALL

LOBBY

down

timber boarding externally

DINING

tree-house

GROUND FLOOR

dormer

dormer

BED 1.

BED 2

BED. 3.

down

BATHROOM

corrugated lean-to roof to timber structure (part)

pitched roof to brick structure

FIRST FLOOR.

N

E

S

W

END ELEVATION.

parapet walls

slate roof

flat roof

reduced stack

common bank

metal windows

original bank.

slate catslide roof

corrugated asbestos lean-to.

timber cladding

rendered bank.

REAR ELEVATION.

SURVEY (draft only)

2 THE RIVERBANK

SPALDING. LINCS

for

MRS K. THOMAS.

(Scale: 1:50m.

Drawing no: 166/1.

DETERMINED
PLAN

SOUTH HOLLAND DC
HOUSING & PLANNING
-7 JAN 1998
Ref: 0012/98