


Do not scale directly from this drawing. All discrepancies are to be brought to the attention of the Practice.

The copyright to this drawing is owned by Trevor A Clay RIBA Ltd.

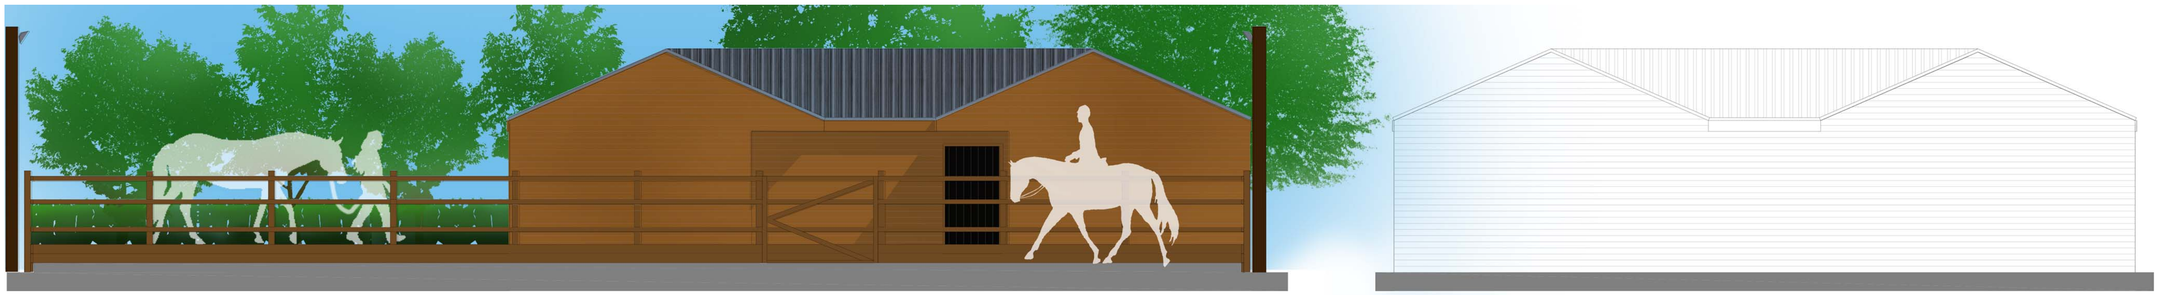


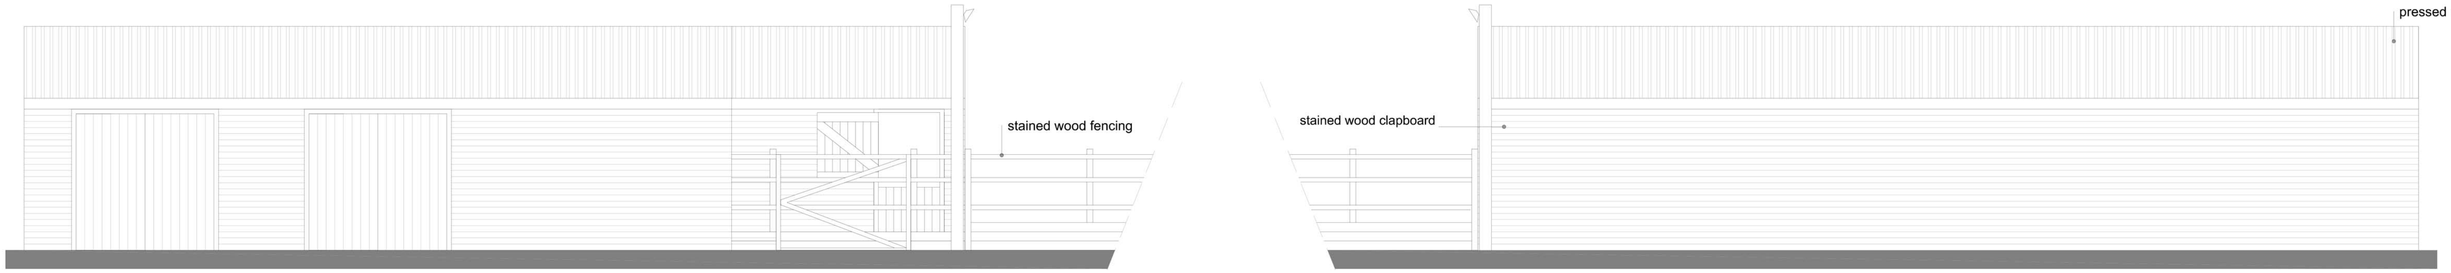


PROPOSED ELEVATIONS

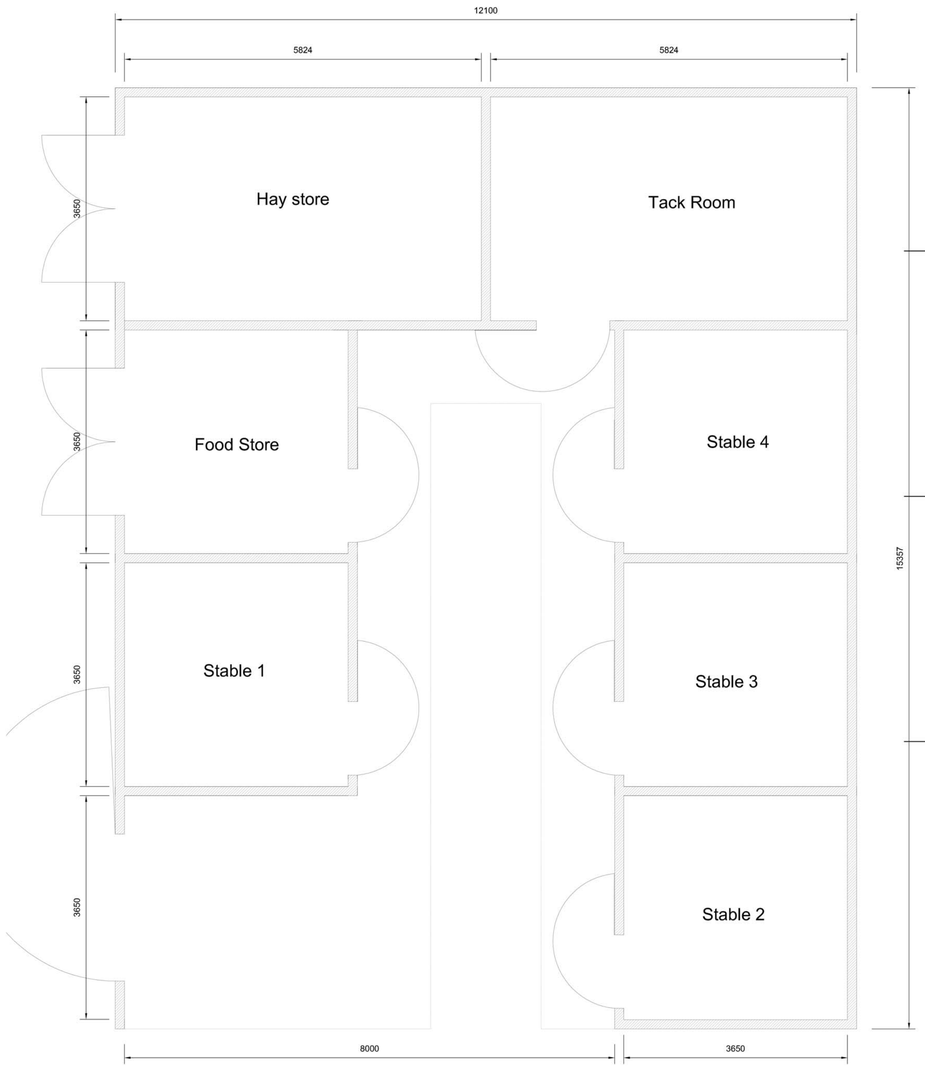

PROPOSED FLOOR PLAN

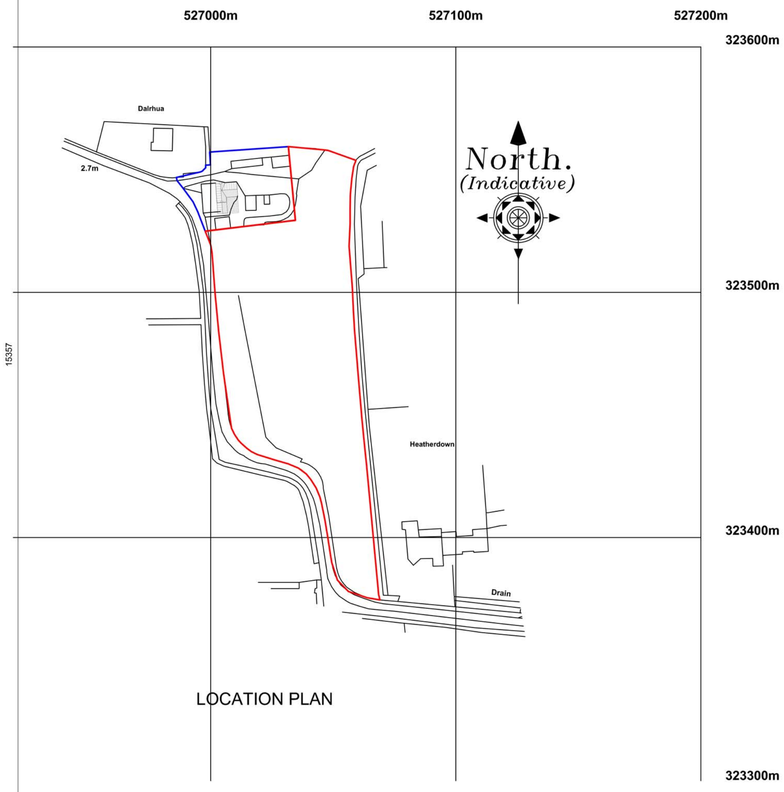

LOCATION PLAN

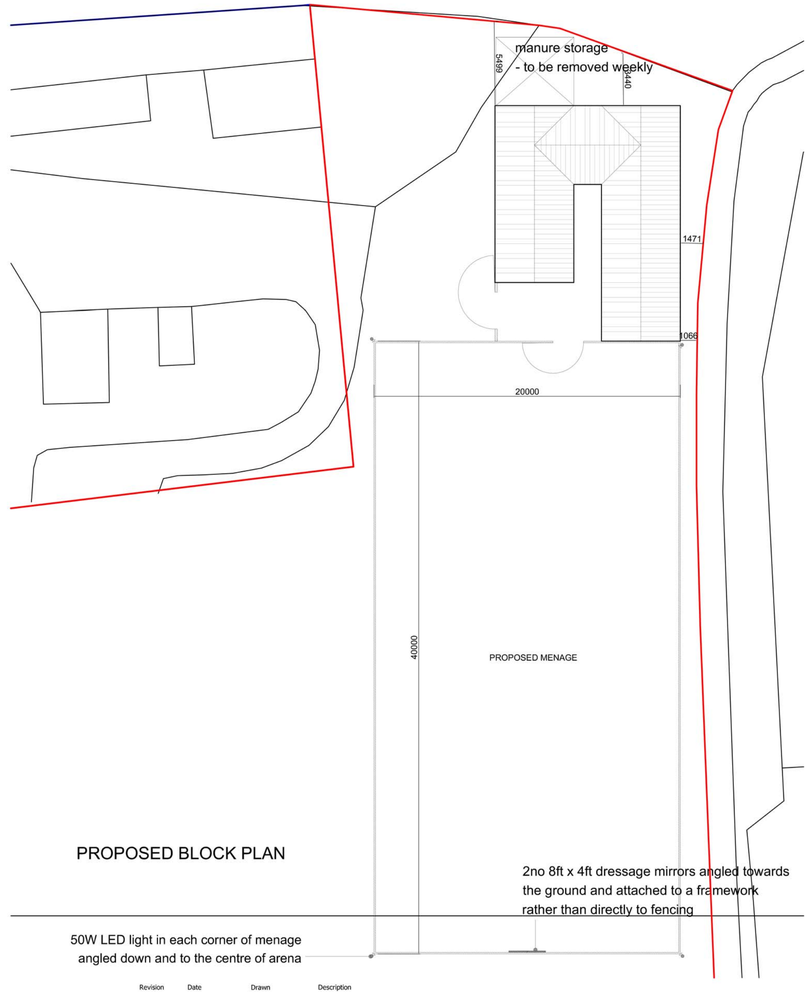

PROPOSED BLOCK PLAN

2no 8ft x 4ft dressage mirrors angled towards the ground and attached to a framework rather than directly to fencing

50W LED light in each corner of menage angled down and to the centre of arena

Revision	Date	Drawn	Description

Client: Mr C Edgeley

Project: Proposed Stable and Menage @ Bellevue Farm, Elm Lane, Spalding

Drawing: Planning

Scale 1:50, 1:100, 1:200, 1:1250 @ A1 Drawn AWM Checked TAC Date 05/01/20177

Drawing No. 16/476/PA/003

Trevor A Clay RIBA Ltd, 14 Old Fendike Road, Weston Hills, Spalding, Lincs. PE126DD
01406 380027 07778 597975 info@tacarchitects.co.uk www.tacarchitects.co.uk