
2no. ILLUMINATED FLEX-FACE FASCIA SIGN: -
THE DISPLAY READS "DOMINO'S" IN WHITE ON A BLUE ARCHED BACKGROUND.
LOGO I RED/WHITE/BLUE. THE TOP OF THE ARCH IS SILVER OPAQUE.
"THE PIZZA DELIVERY EXPERTS" IN WHITE ON A RED BACKGROUND.
ILLUMINATION IS INTERNAL FLUORESCENT.


PROJECTING ILLUMINATED SIGN: -
SYMBOL - RED/WHITE AS FASCIA
LOGO - BLUE/WHITE
ILLUMINATION - INTERNAL FLUORESCENT

INTERNALLY HUNG FIBRE OPTIC SIGN: -
900x388mm SIGN TO READ "TELEPHONE NUMBER OF PREMISES"

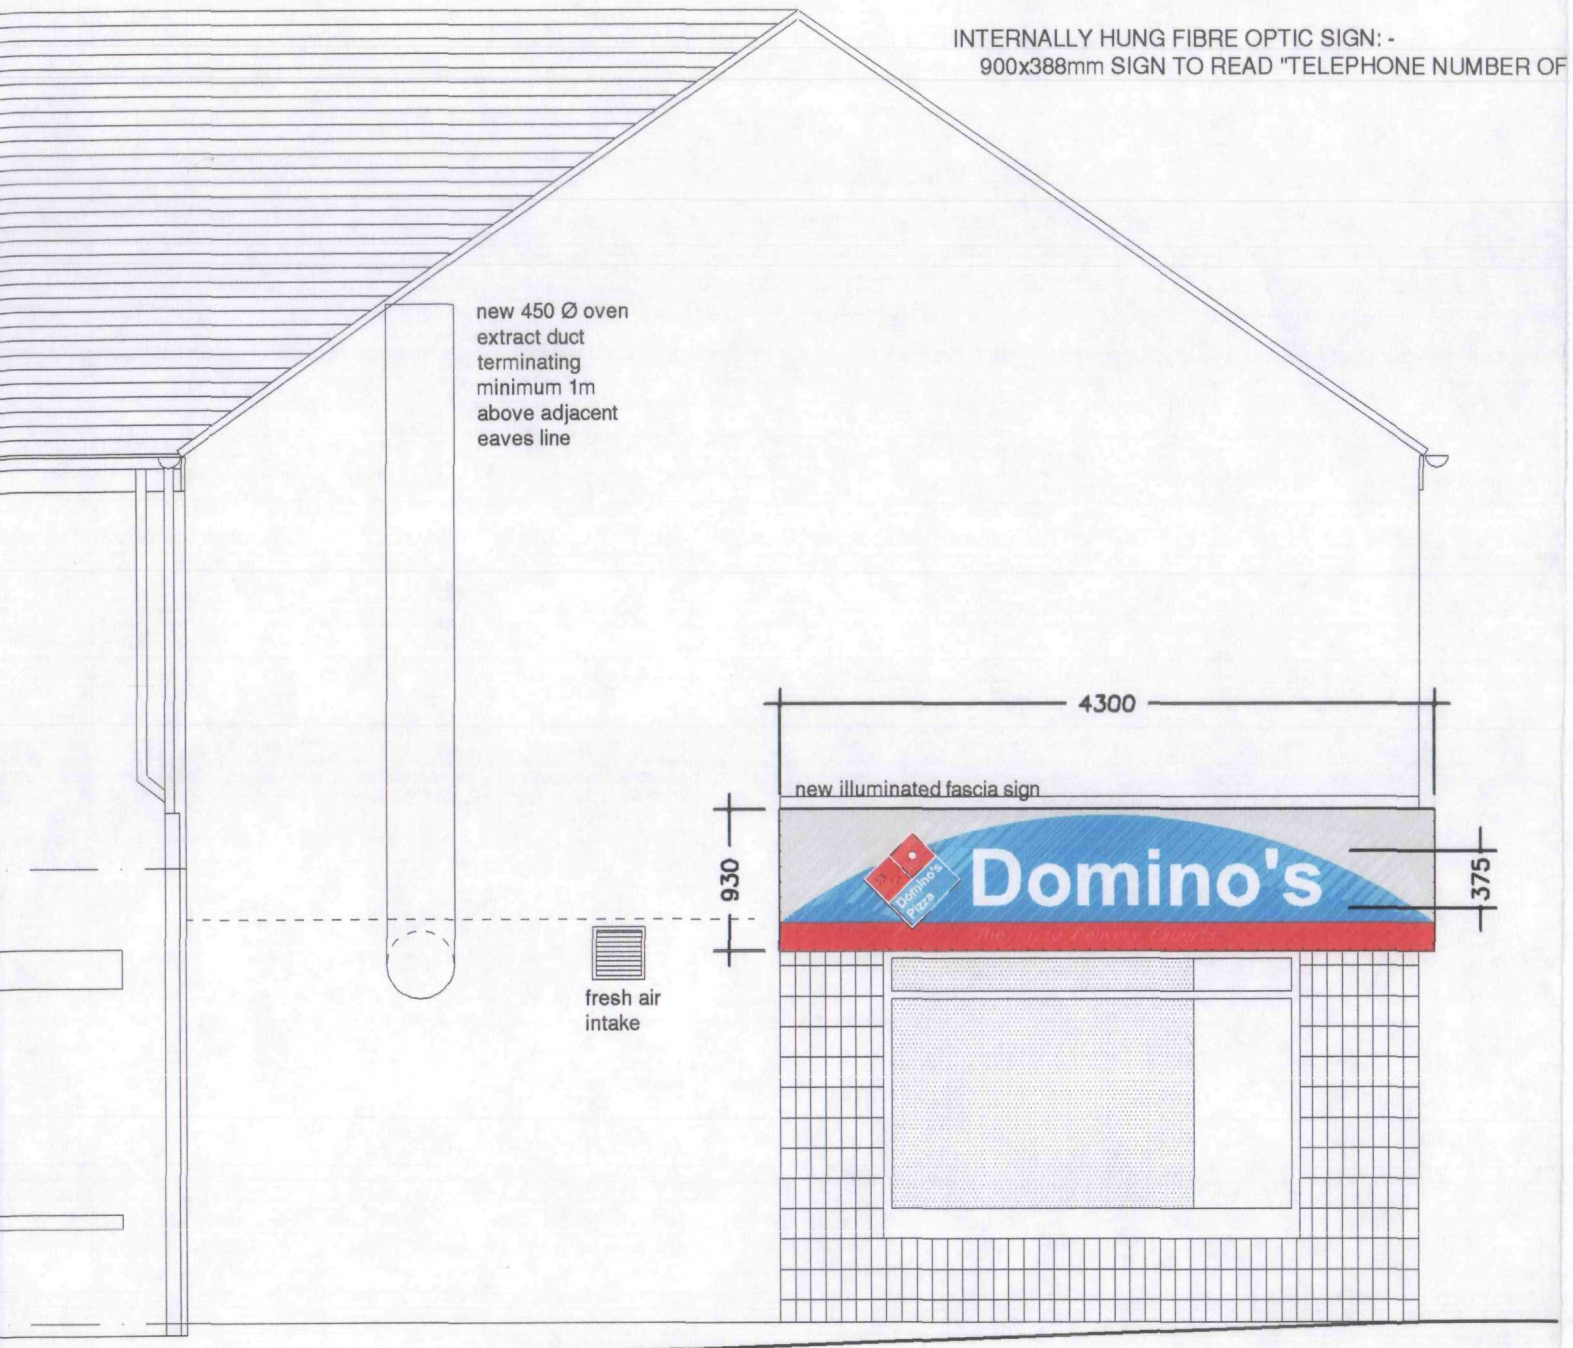

side elevation

existing glazed aluminium shopfront and door retained, section of glazing *shown hatched to have obscure film* applied to inside face for privacy

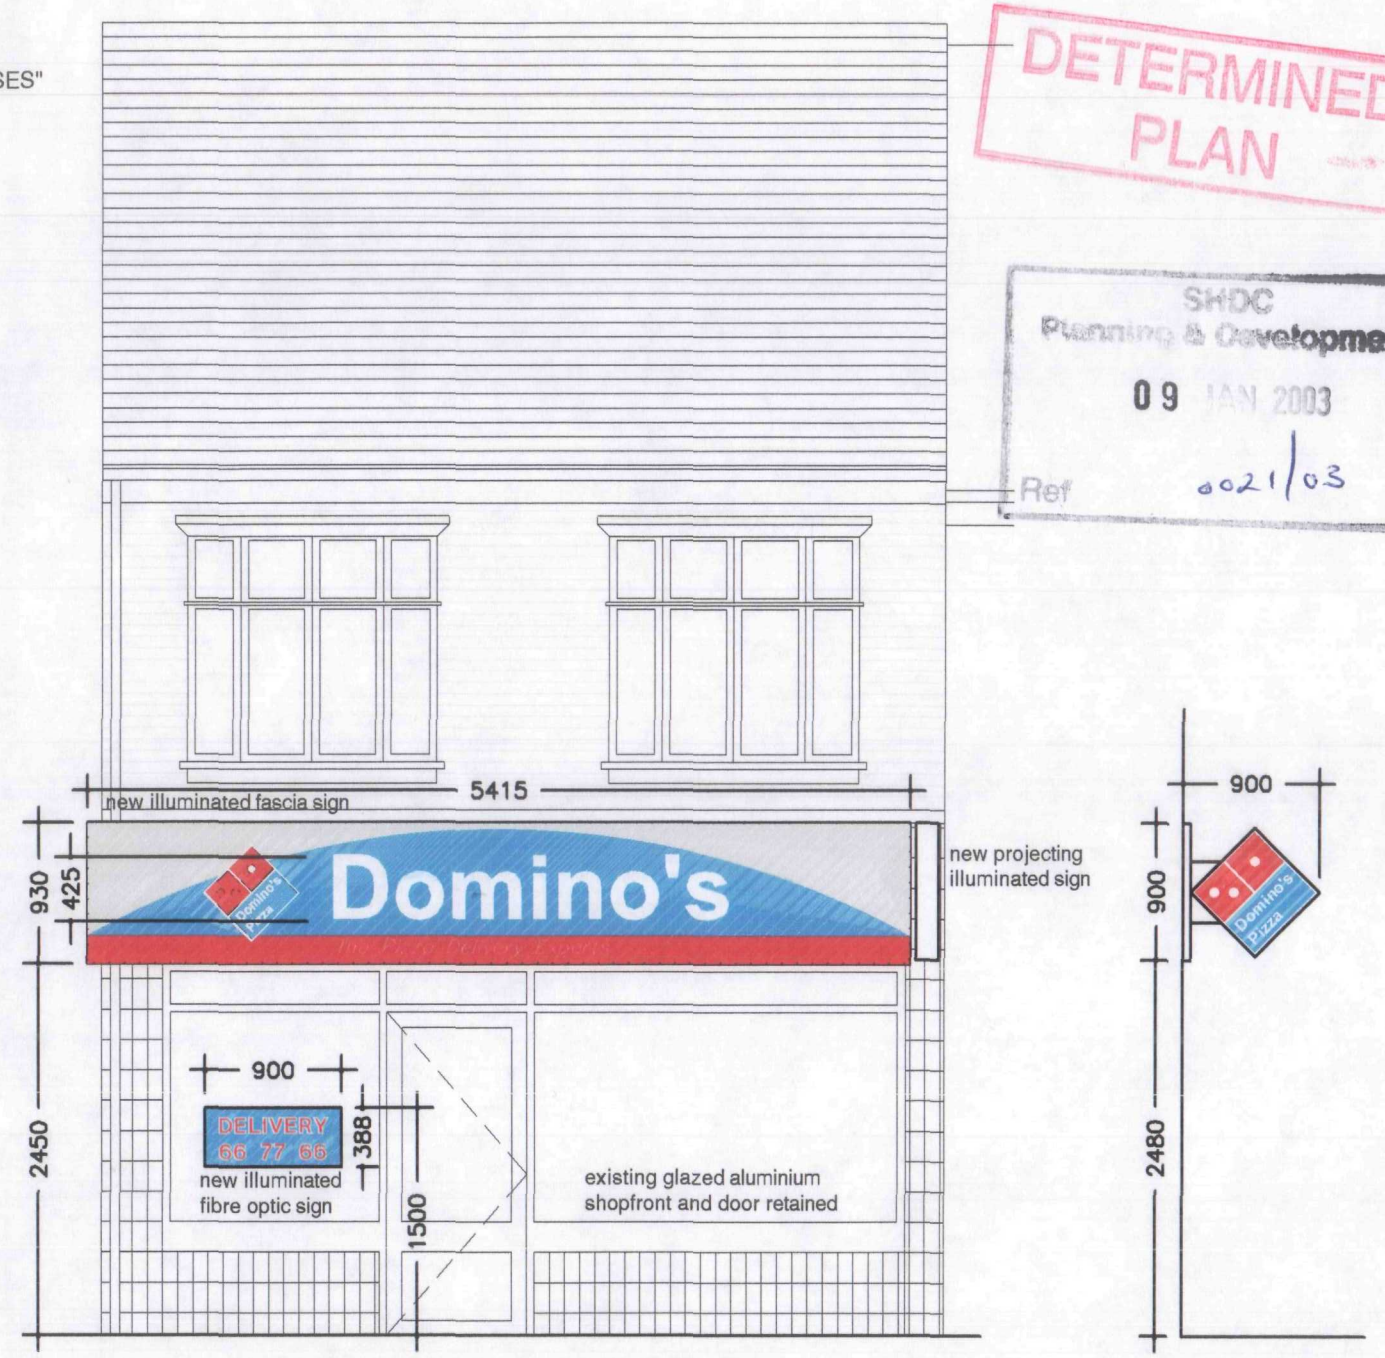

front elevation to Winsover Road

elevation of projecting sign

DETERMINED PLAN

SHDC Planning & Development
09 JAN 2003
Ref 0021/03

HATTRELL AND PARTNERS
CHARTERED ARCHITECTS

1 COPTHALL HOUSE STATION SQUARE COVENTRY CV1 2FQ
TELEPHONE 024 7622 6446 E-mail cov@hattrell.co.uk
FACSIMILE 024 7652 0460 Web www.hattrell.co.uk

ARTHUR HOUSE CHORLTON STREET MANCHESTER M1 3EJ
TELEPHONE 0161 236 3521 E-mail admin@manhattrell.co.uk
FACSIMILE 0161 228 7801 Web www.hattrell.co.uk

COVENTRY MANCHESTER FOUNDED 1894

3878/SF/03

Domino's Pizza Group limited,
Proposed Development
7 Winsover Road, Spalding. PE11 1EG
PROPOSED SIGNAGE

SCALE 1 : 50 A3

DATE 27.11.02 DRAWN BY VCJ

Contractor must verify all dimensions on the site before commencing any work or preparing manufacturers drawings

REVISIONS


2no. ILLUMINATED "ULTRALON 4" FLEX-FACE FASCIA SIGN: -
THE DISPLAY READS "DOMINO'S" IN WHITE ON A BLUE ARCHED BACKGROUND.
LOGO I RED/WHITE/BLUE. THE TOP OF THE ARCH IS SILVER OPAQUE.
"THE PIZZA DELIVERY EXPERTS" IN WHITE ON A RED BACKGROUND.
ILLUMINATION IS FROM EXTERNAL TROUGH DOWNLIGHTS.
N.B. MAXIMUM ILLUMINANCE = 1000 candelas/m ²

PROJECTING HANGING ILLUMINATED SIGN: -
SYMBOL - RED/WHITE AS FASCIA
LOGO - BLUE/WHITE
ILLUMINATION - INTERNAL FLUORESCENT
ILLUMINATION IS FROM EXTERNAL TROUGH DOWNLIGHTS.
N.B. MAXIMUM ILLUMINANCE = 1000 candelas/m ²


INTERNALLY HUNG FIBRE OPTIC SIGN: -
900x388mm SIGN TO READ "TELEPHONE NUMBER OF PREMISES"

AMENDED PLAN
Ref. A1

SHDC
Planning & Development
19 MAY 2003
Ref 0021/03

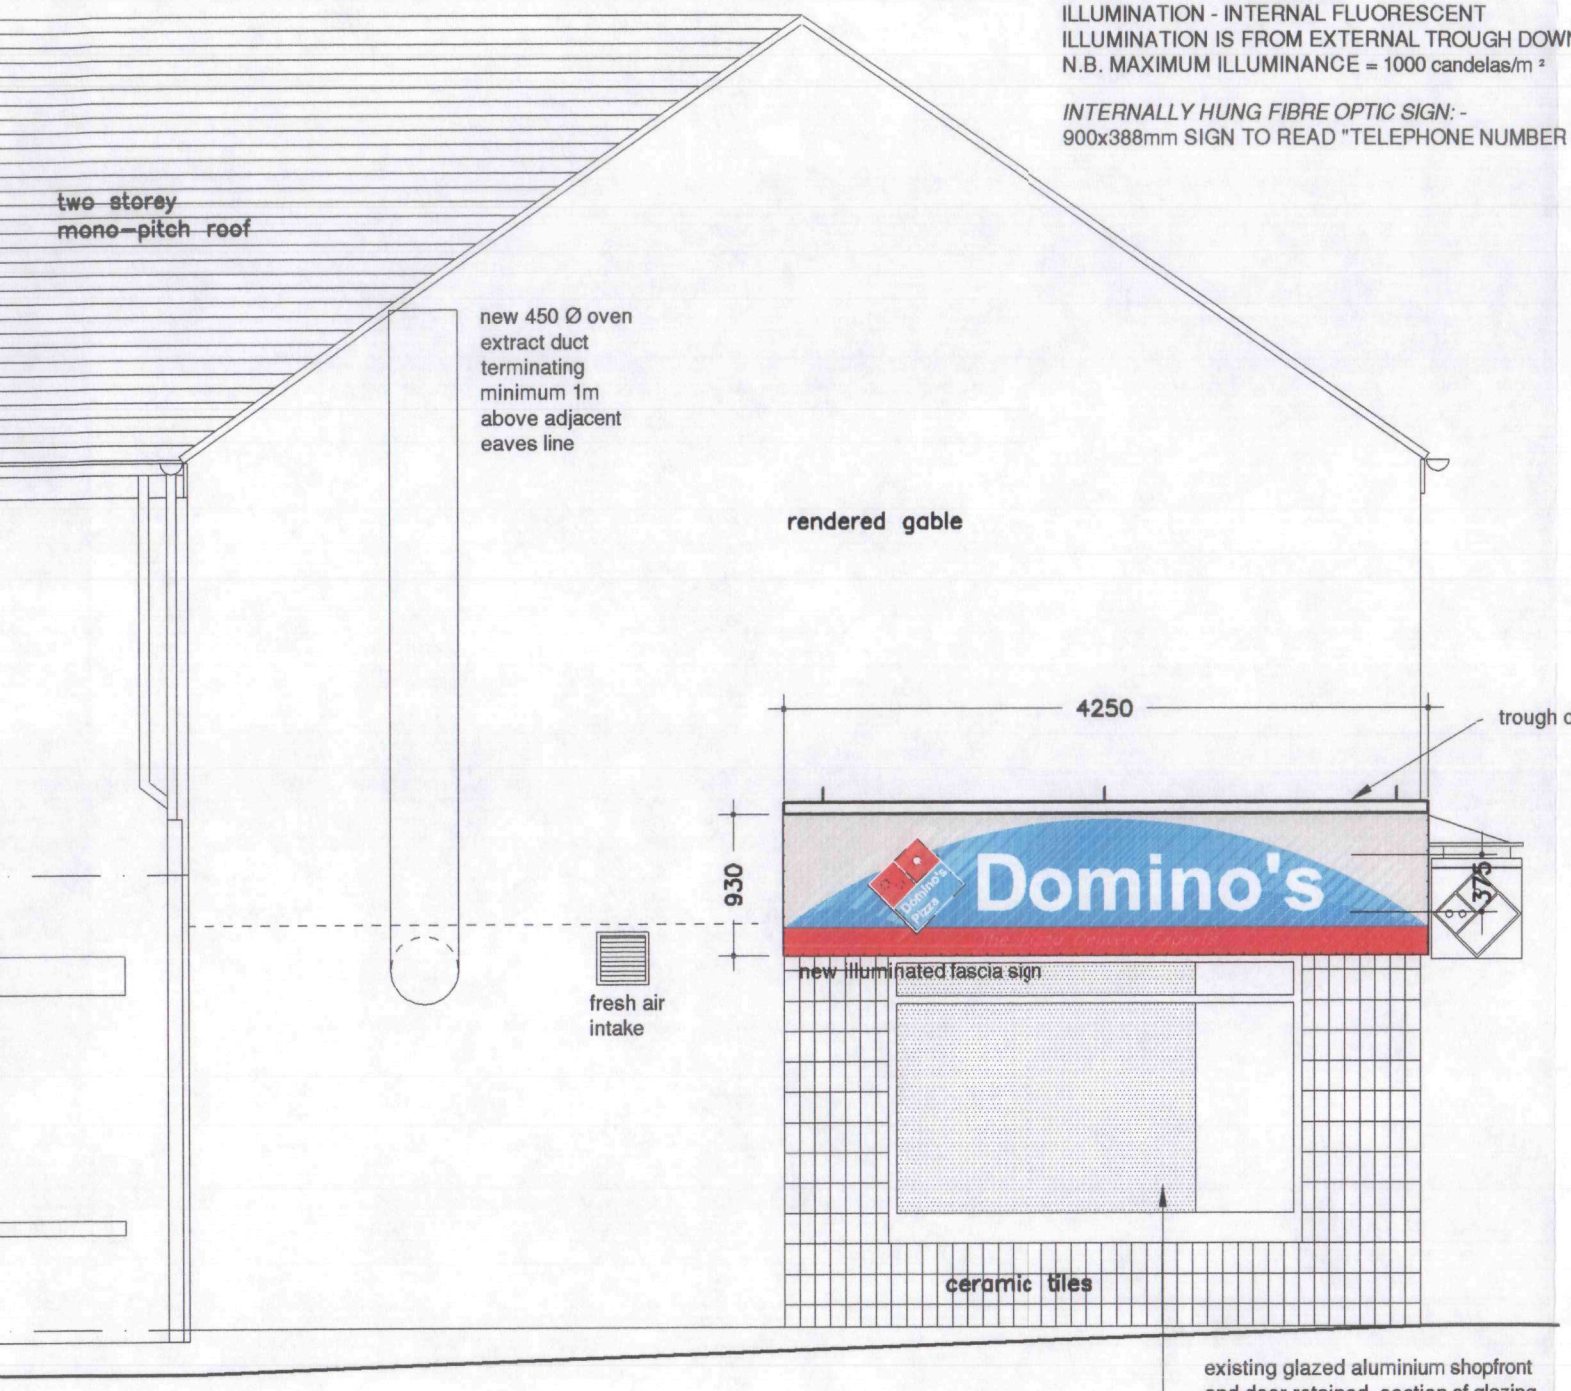

side elevation

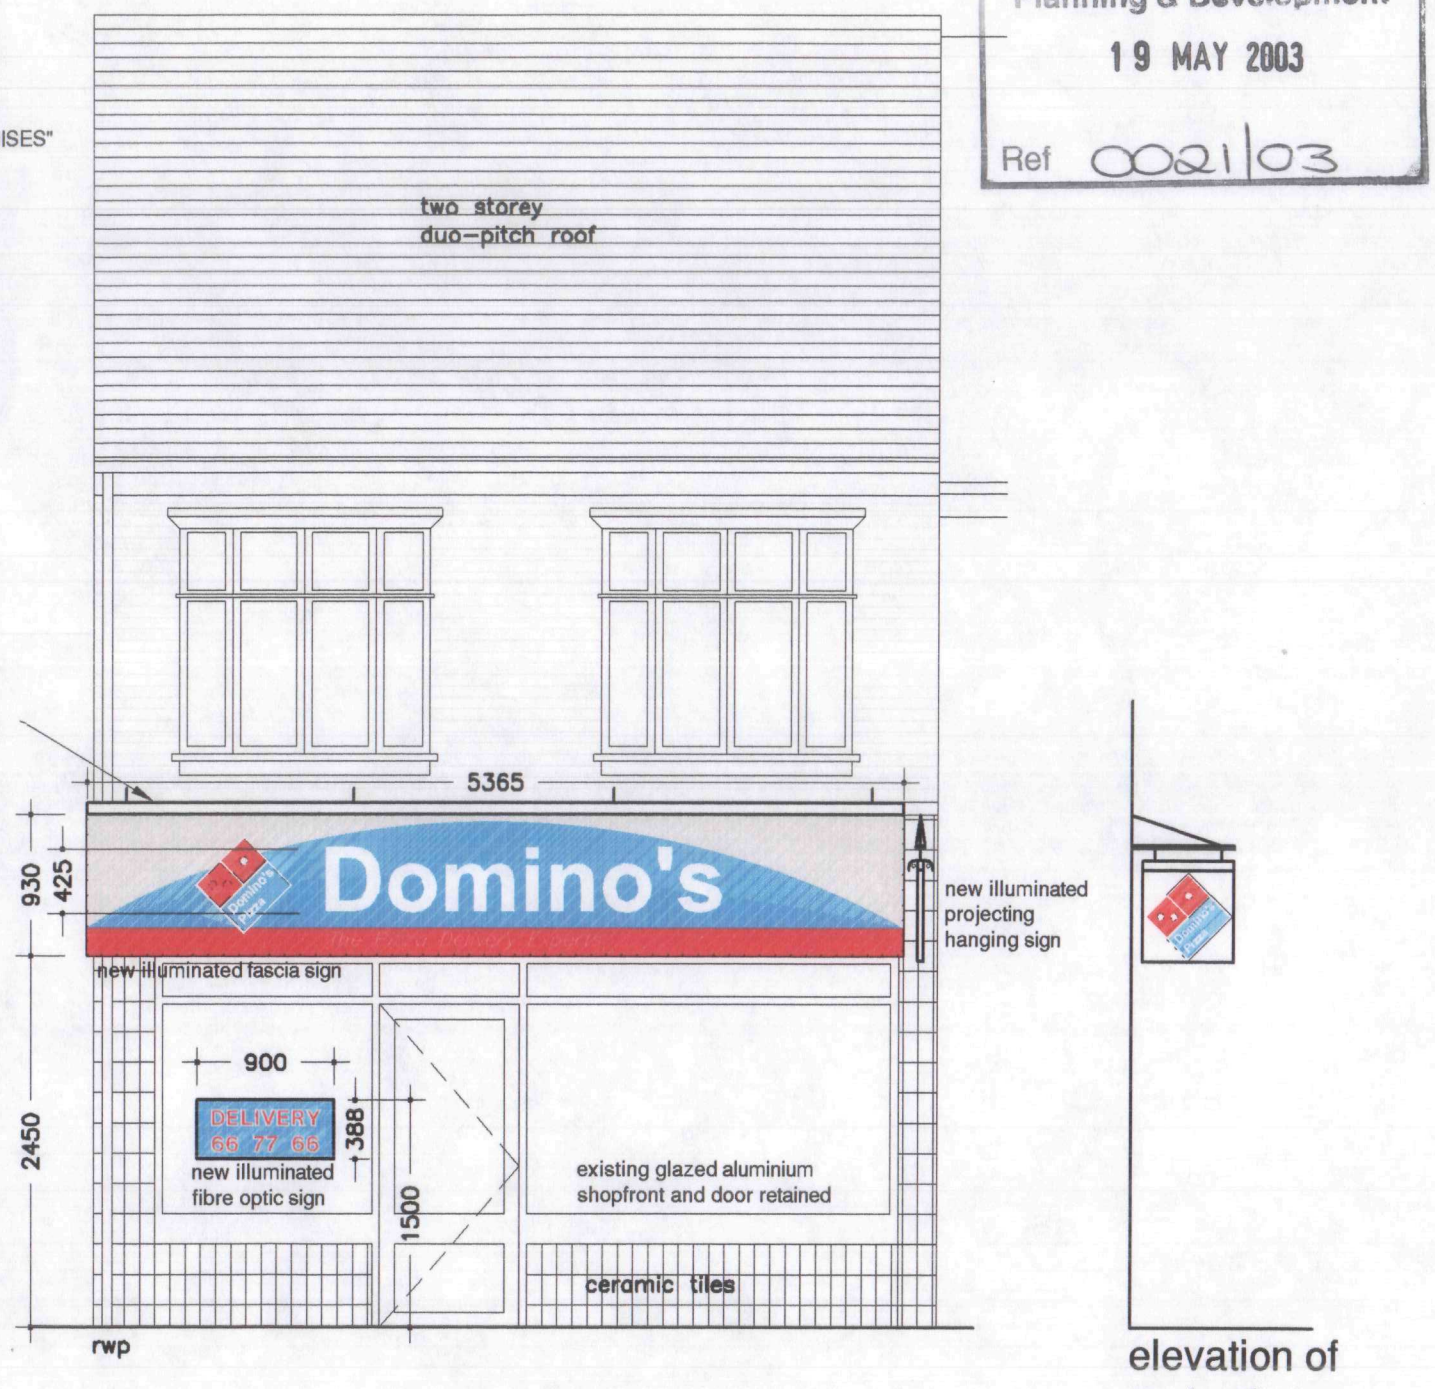

front elevation to Winsover Road

elevation of projecting hanging sign

HATTRELL AND PARTNERS
CHARTERED ARCHITECTS

1 COPTHALL HOUSE STATION SQUARE COVENTRY CV1 2FQ
TELEPHONE 024 7622 6446 E-mail cov@hattrell.co.uk
FACSIMILE 024 7652 0460 Web www.hattrell.co.uk

ARTHUR HOUSE CHORLTON STREET MANCHESTER M1 3EJ
TELEPHONE 0161 236 3521 E-mail admin@manhattrell.co.uk
FACSIMILE 0161 228 7801 Web www.hattrell.co.uk

COVENTRY MANCHESTER FOUNDED 1894

3878/SF/03 A

Domino's Pizza Group limited,
Proposed Development
7 Winsover Road, Spalding. PE11 1EG
PROPOSED SIGNAGE

SCALE 1 : 50 A3

DATE 27.11.02 DRAWN BY VCJ

Contractor must verify all dimensions on the site before commencing any work or preparing manufacturers drawings

REVISIONS	
A	Signage amended to external illumination. 30.4.03