
Contractors are responsible for checking all dimensions on site prior to work commencing

Due to areas of the structure being covered, unexposed or otherwise inaccessible the notes / specifications of existing materials are subject to confirmation of site when it is feasible to expose the relevant areas of construction.

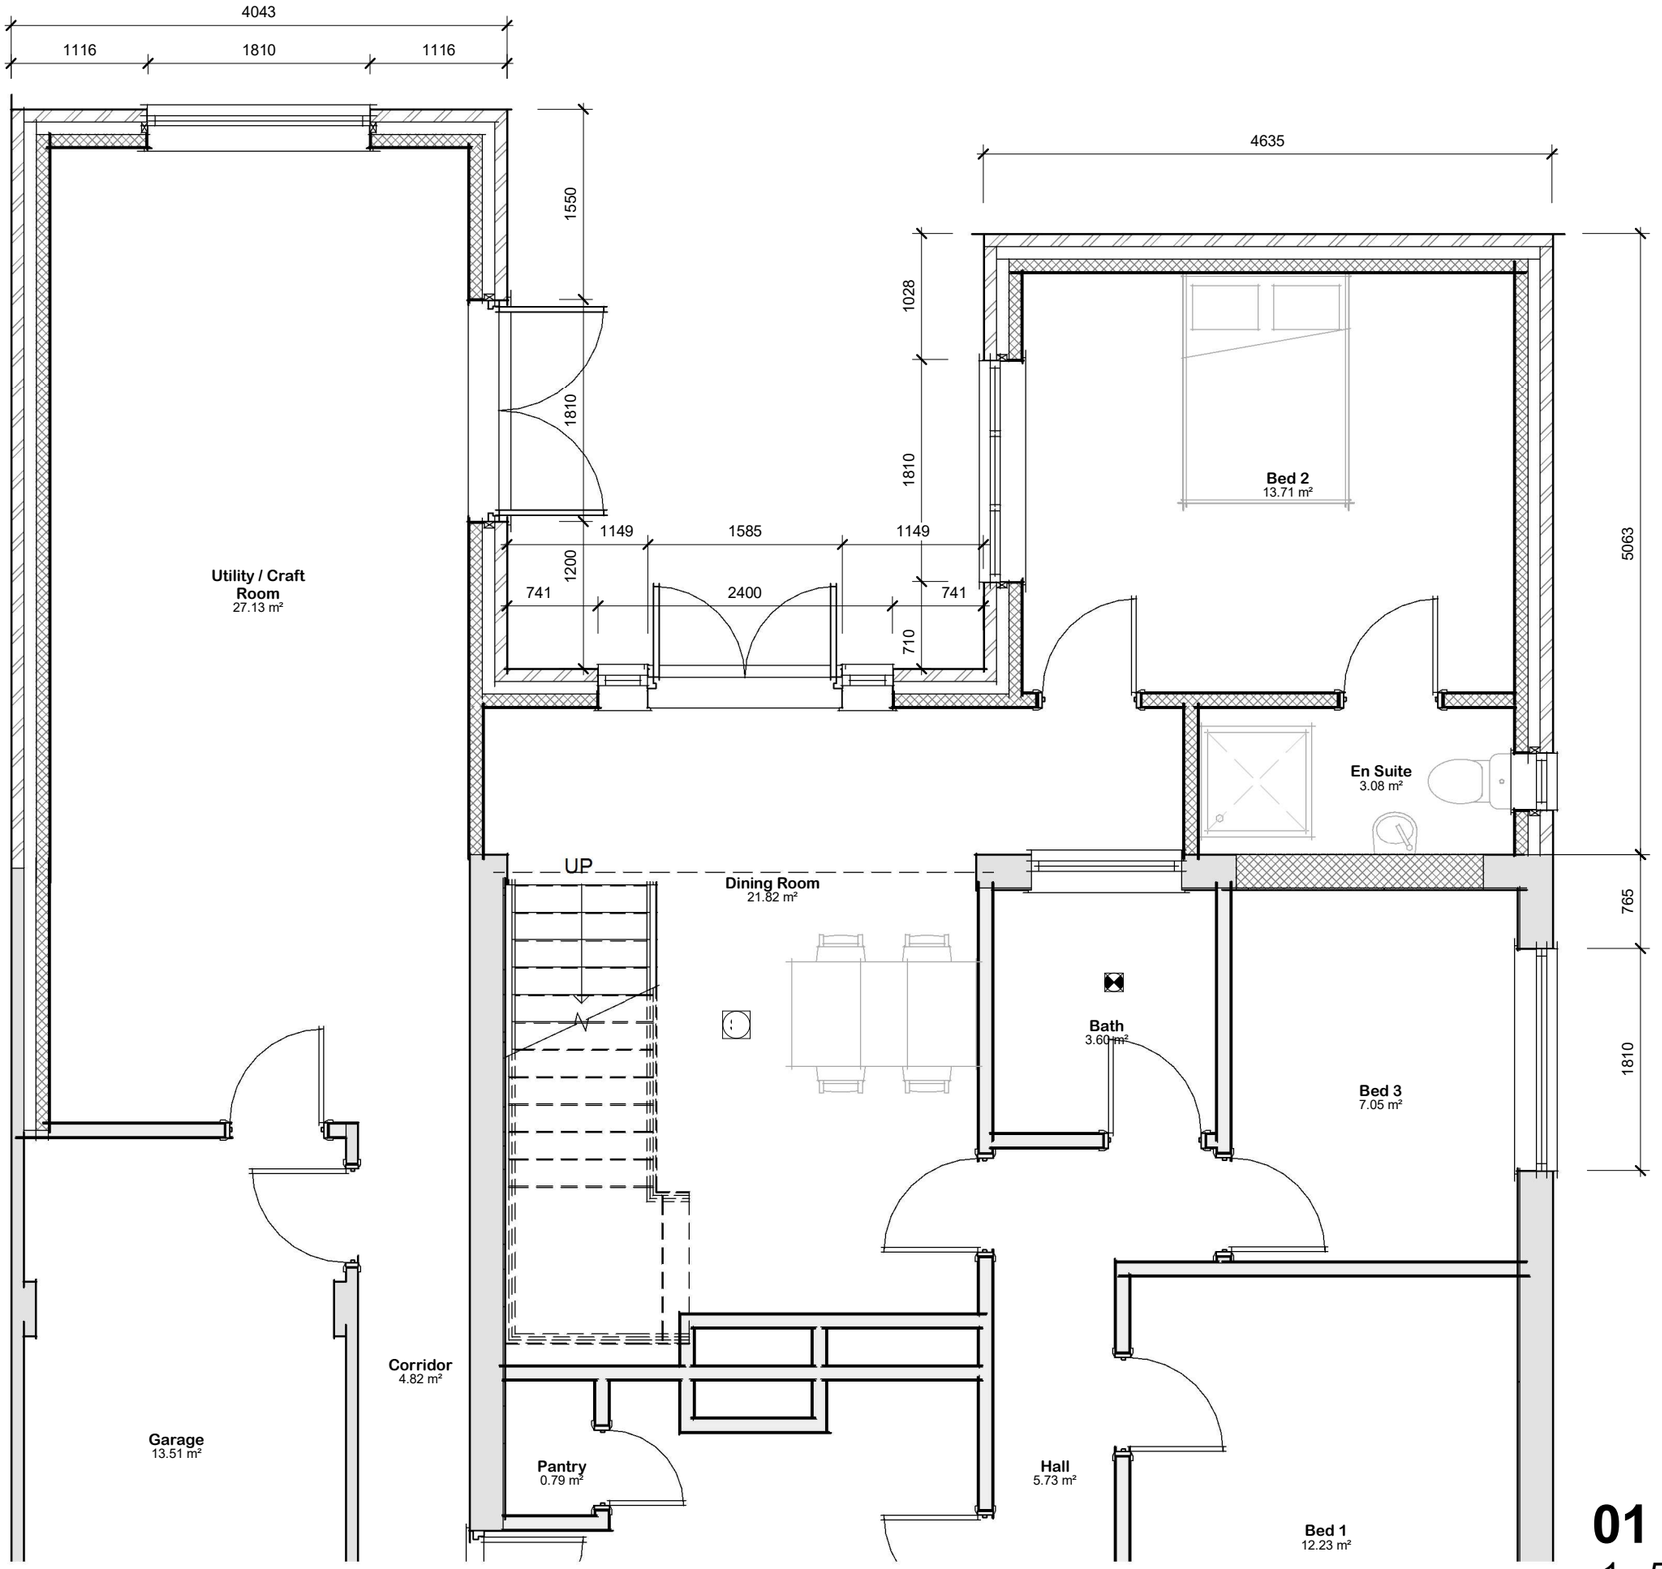

03-Brickwork Quantities

Length	Material: Area	Brick Qtys
4.3 m	5.89 m²	353
3.6 m	6.87 m²	412
3.7 m	7.65 m²	459
4.6 m	8.02 m²	481
5.0 m	11.62 m²	697
6.0 m	15.62 m²	937
4.3 m	17.54 m²	1052
Grand total: 7	73.22 m²	4391

Room Schedule

Name	Area	Perimeter
Bath	3.60 m²	7.6 m
Bed 1	12.25 m²	14.1 m
Bed 2	13.70 m²	14.9 m
Bed 3	7.05 m²	10.7 m
Boiler	0.65 m²	3.2 m
Corridor	4.80 m²	12.4 m
Dining Room	21.80 m²	22.2 m
En Suite	3.10 m²	7.5 m
Garage	13.50 m²	16.0 m
Hall	5.75 m²	13.7 m
Kitchen	9.60 m²	14.8 m
Pantry	0.80 m²	3.6 m
Utility / Craft Room	27.15 m²	22.7 m
Guest Bedroom	20.45 m²	18.1 m
Lounge	41.85 m²	41.6 m
Grand total: 15	186.00 m²	223.0 m

01 - Ground Floor Plan

1 : 50

Client: **Mr & Mrs Abrahams**

Site: **22 Crown Drive Spalding**

Drg Title: **Proposed Plans**

Contract No **2443**

Drg No **002E**

remway Design Ltd
"Treetops", The Raceground, Spalding, PE11 3AP Tel : 01775 768 921