
02 - Loft Floor

1 : 50

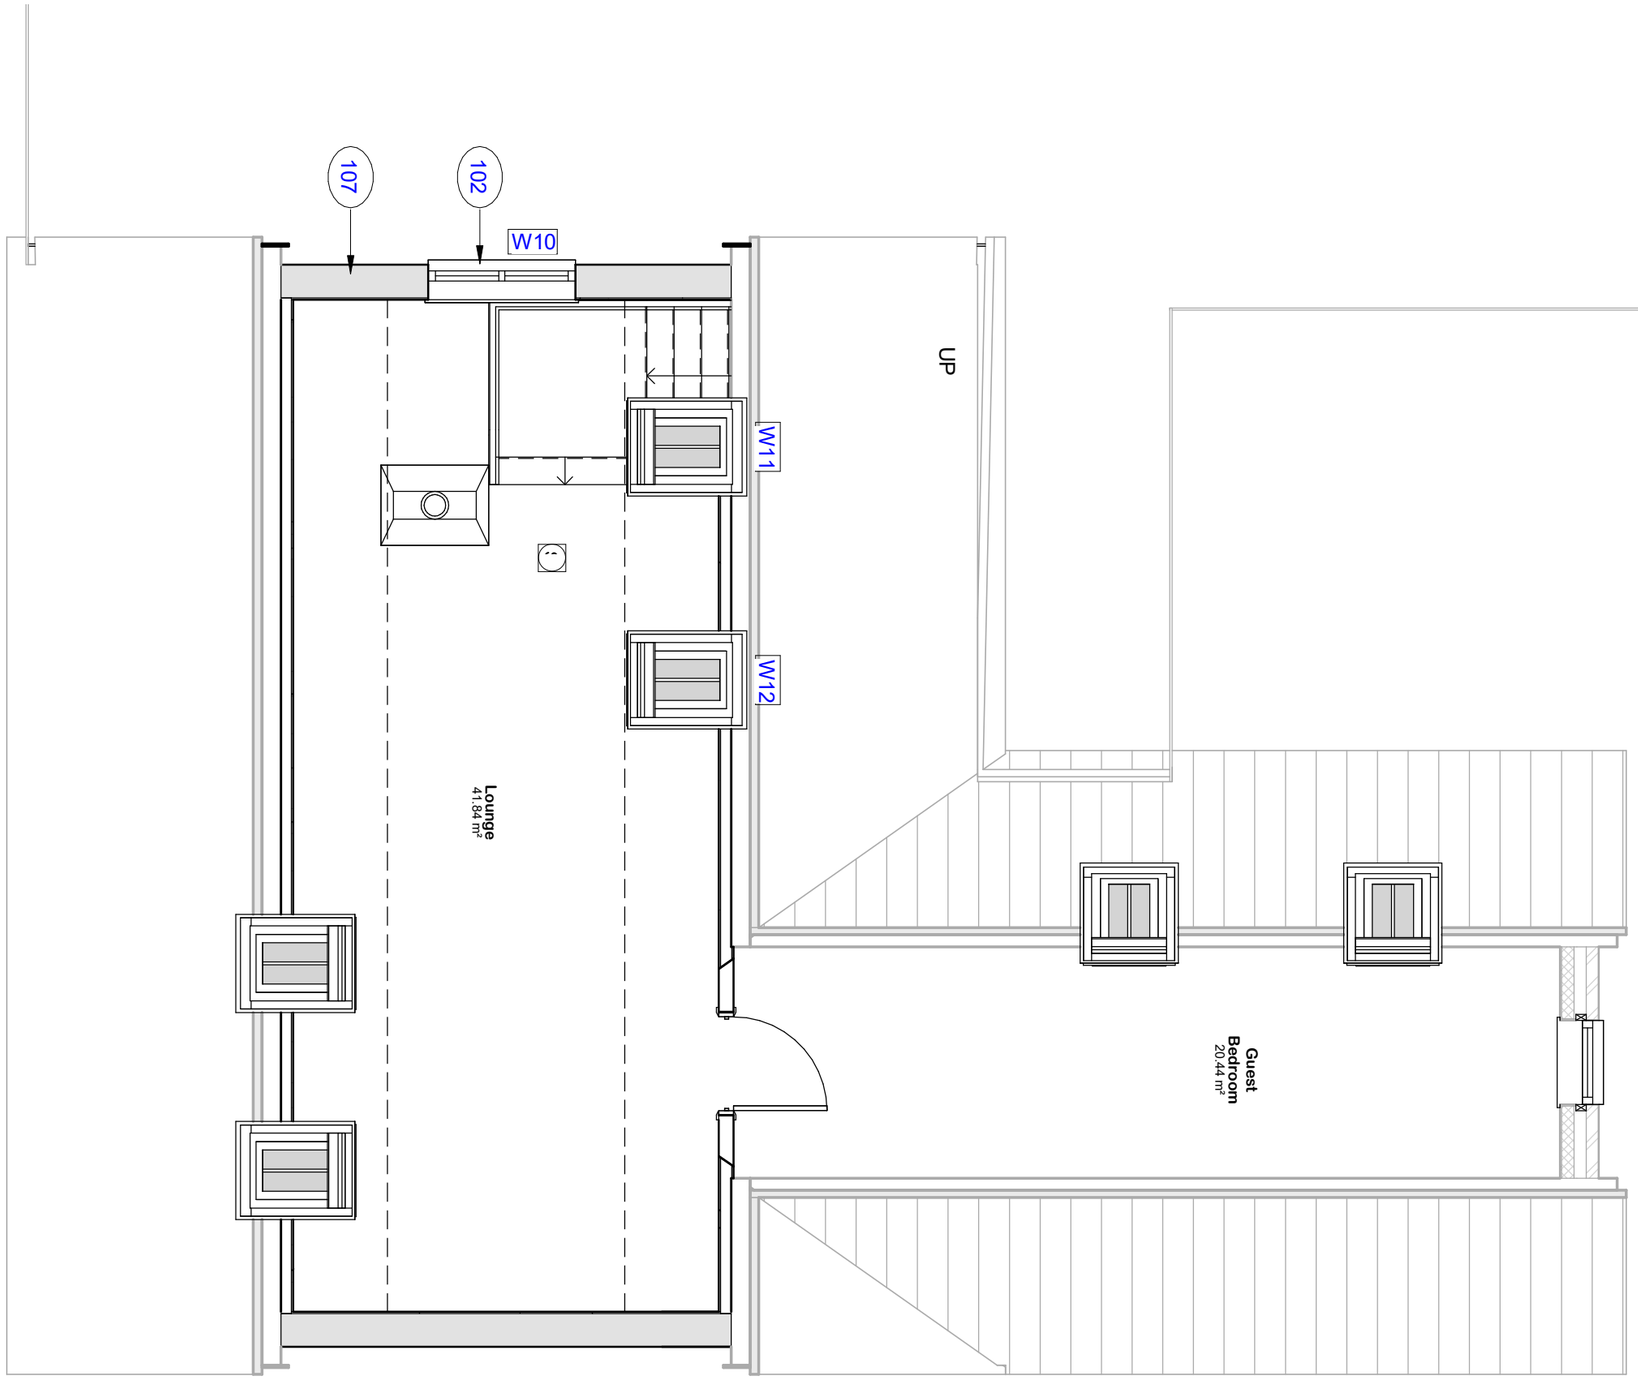

Client: **Mr & Mrs Abrahams**

Site: **22 Crown Drive Spalding**

Drg Title: **Loft Floor Plan**

Contract No **2443**

Drg No **003E**

remway Design Ltd

"Treetops", The Raceground, Spalding, PE11 3AP Tel : 01775 768 921