
© COPYRIGHT MCAFEE DESIGN LTD

READ IN CONJUNCTION WITH ALL OTHER PROJECT DOCUMENTS - REFER ALL DISCREPANCIES, OMISSIONS AND ERRORS TO THE ARCHITECT/AUTHOR. SCALING FROM THIS DRAWING IS PERMITTED EXCEPT FOR CONSTRUCTION PURPOSES - WORK ONLY TO FIGURED DIMENSIONS DURING CONSTRUCTION. NOT AUTHORISED FOR CONSTRUCTION UNLESS SPECIFICALLY STATED
ALL COPYRIGHTS IN THE DRAWING AND DESIGNS SHOWN THEREIN IS RETAINED - DO NOT REPRODUCE WITHOUT CONSENT

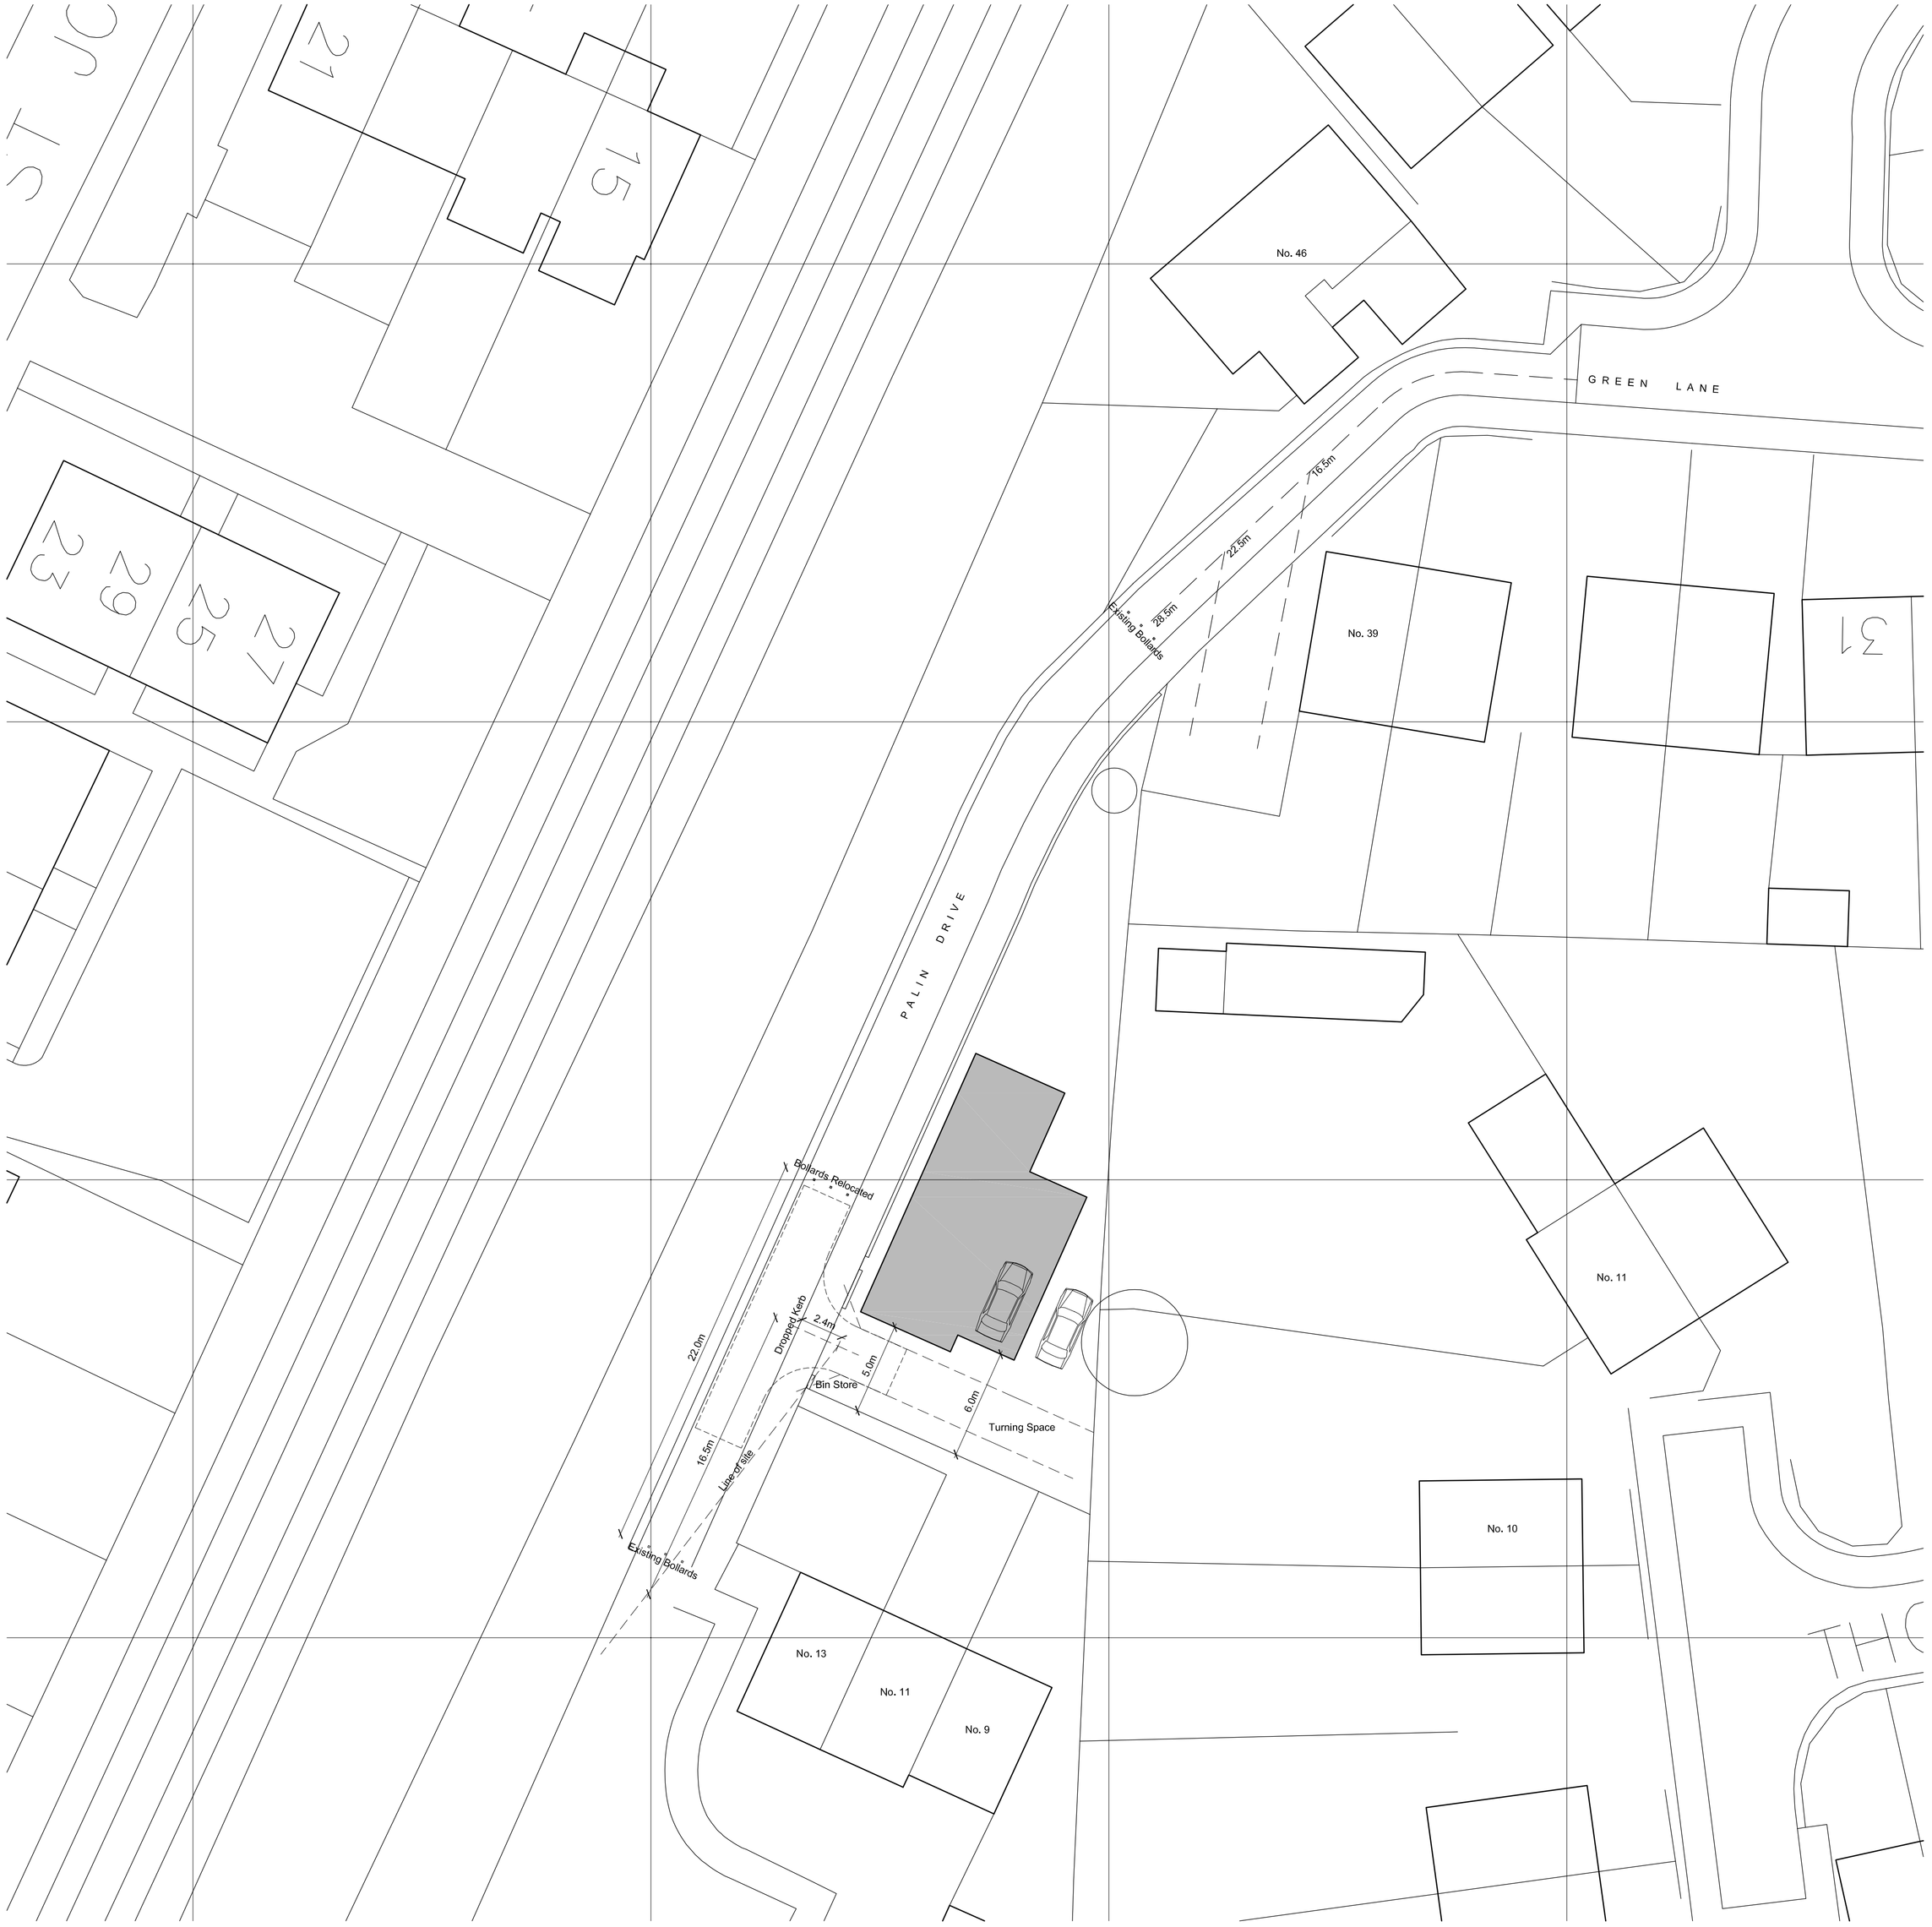

Site Plan SCALE 1:200

© COPYRIGHT MCAFEE DESIGN LTD

McAfee Design
205 Mansfield Road Nottingham NG1 3FS
T 0115 8372732 W mcafeedesign.co.uk
RIBA Chartered Architect

PROJECT
Palin Drive, Spalding

DRAWING TITLE
Site Plan

SCALE
1:200 (A1 PAPER SIZE)

DATE
December 2018

DOCUMENT NO.
MD1809 (A)01 -