

READ IN CONJUNCTION WITH ALL OTHER PROJECT DOCUMENTS - REFER ALL DISCREPANCIES, OMISSIONS AND ERRORS TO THE ARCHITECT/AUTHOR. SCALING FROM THIS DRAWING IS PERMITTED EXCEPT FOR CONSTRUCTION PURPOSES - WORK ONLY TO FIGURED DIMENSIONS DURING CONSTRUCTION. NOT AUTHORISED FOR CONSTRUCTION UNLESS SPECIFICALLY STATED
ALL COPYRIGHTS IN THE DRAWING AND DESIGNS SHOWN THEREIN IS RETAINED - DO NOT REPRODUCE WITHOUT CONSENT


© COPYRIGHT MCAFEE DESIGN LTD

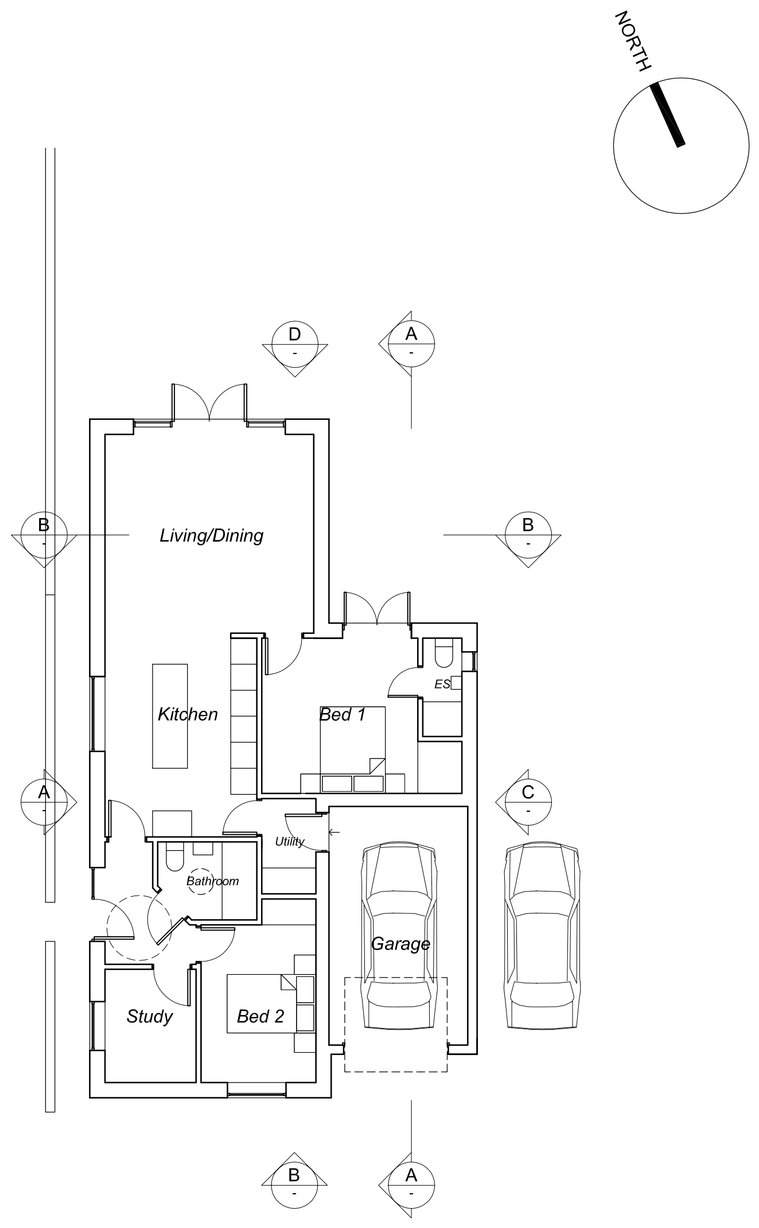


Ground Floor Plan SCALE 1:100

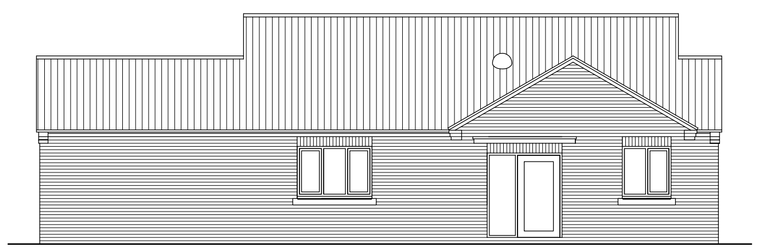

Elevation A (West - to Palin Drive) SCALE 1:100

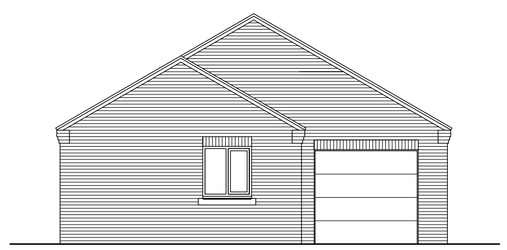

Elevation B (South - to No. 13 Palin Drive) SCALE 1:100

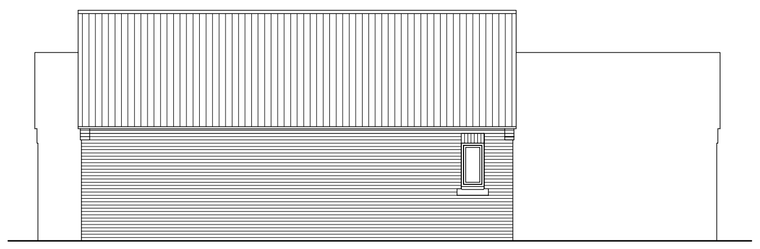


Elevation C (East - to Thomson Close) SCALE 1:100



Elevation D (North - to No. 13 Palin Drive) SCALE 1:100



Section AA SCALE 1:100

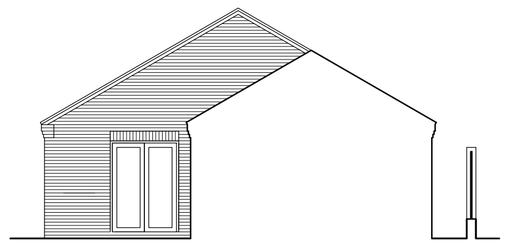

Section BB SCALE 1:100

McAfee Design
205 Mansfield Road Nottingham NG1 3FS
T 0115 8372732 W mcafeedesign.co.uk
RIBA Chartered Architect

PROJECT
Palin Drive, Spalding

DRAWING TITLE
Floor Plan, Elevations and Sections

SCALE
1:100 (A1 PAPER SIZE)

DATE
December 2018

DOCUMENT NO.
MD1809 (A)02 -

© COPYRIGHT MCAFEE DESIGN LTD