



Pavilion
Pavilion Grass
Allot Gdns
Hall
Garage
Chappell Centre
Depot
Car Park
Sir Hedley Stewart Playing Field
Bowling Pool
Pitch
246
247
249

PETROL TOTEM TO BE
REMOVED AND REPLACED
WITH A VGL 16 POST MOUNTED
SIGN.

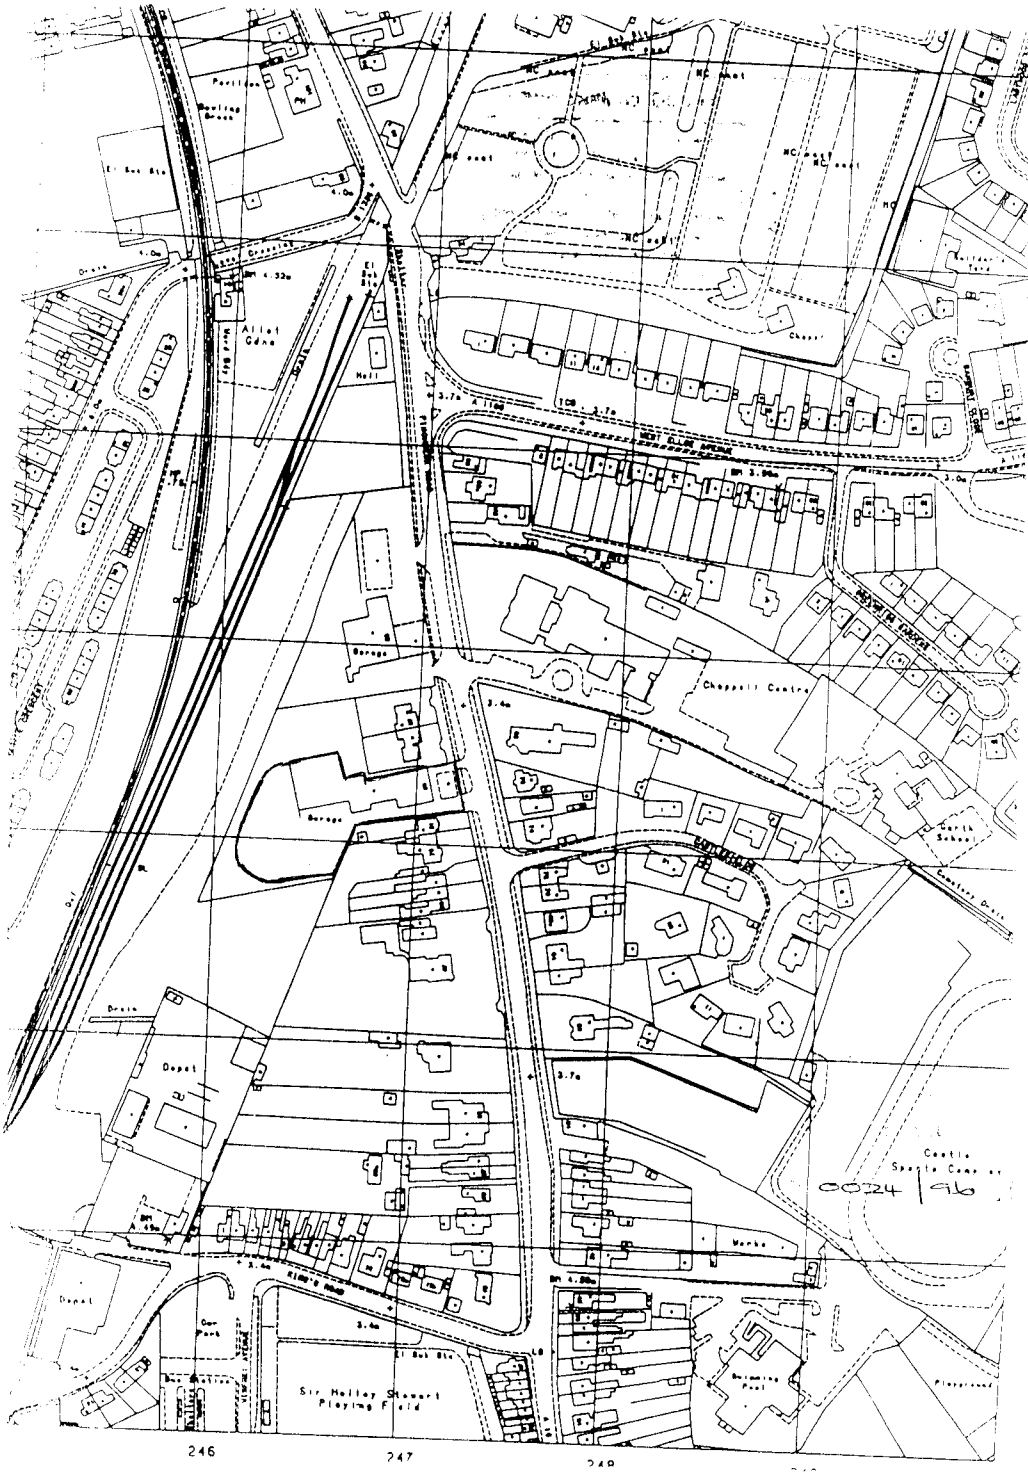


0624/96.

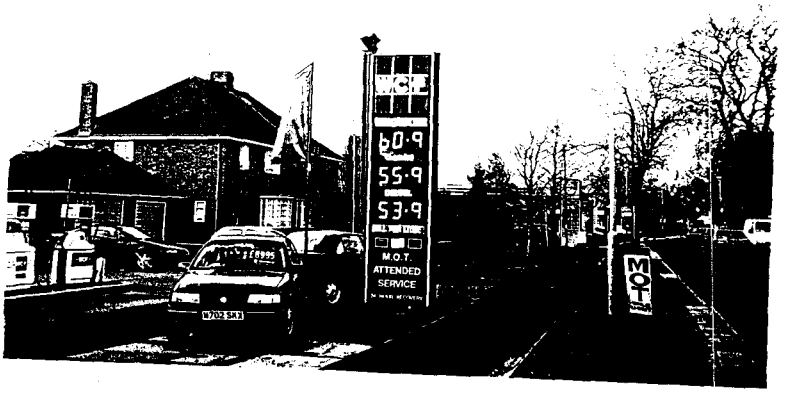


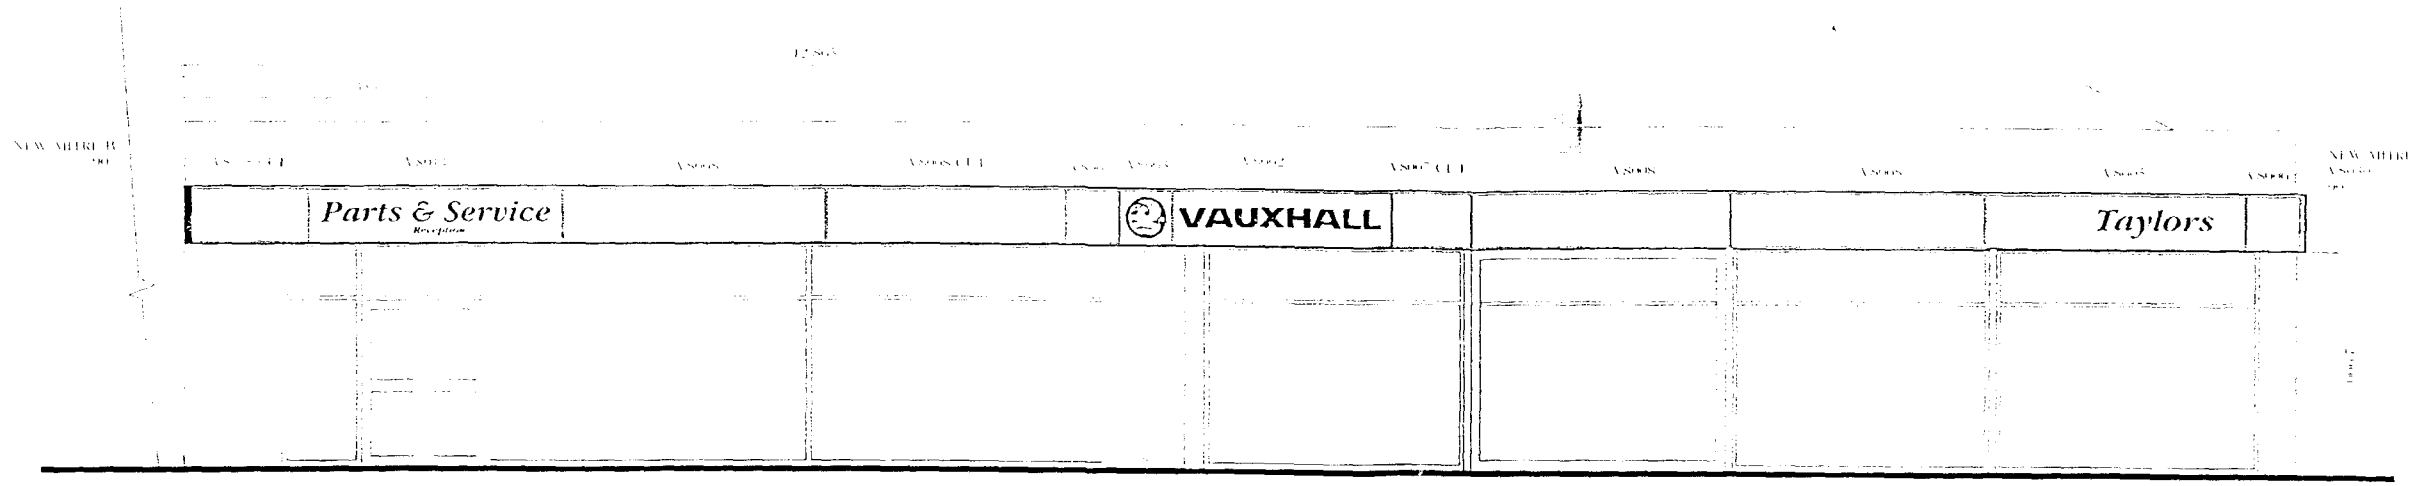


SIGN A
V8000
2.785 X 800BOB
2.625 FOB
NEW BOX NEW TRIM
SCALE 1:100

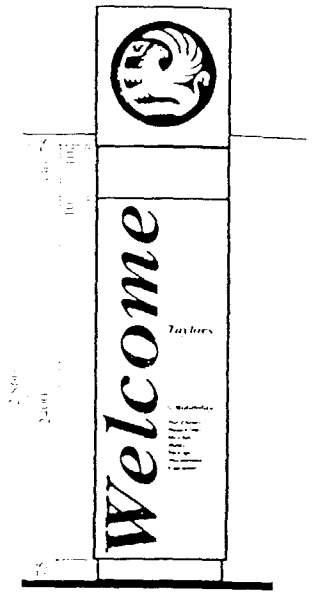

SIGN B(W)
WELCOME SIGN
TEXT NON ILLUMINATED
ONE EXTENSION
V8001
SCALE 1:50

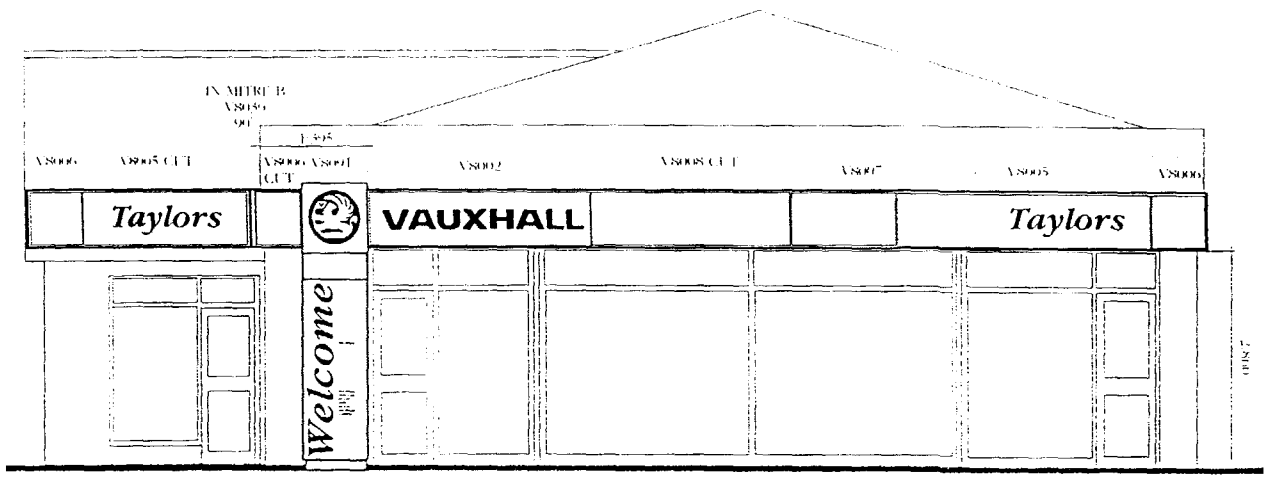

SIGN C
V8000
2.785 X 800BOB
2.625 FOB
EXISTING BOX NEW TRIM
SCALE 1:100

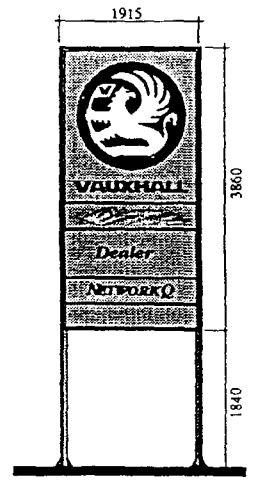

VGL 16
V1601
(WITH BASE CAGES)
SCALE 1:100

5.700

SIGN B
V8000
12.500 X 800BOB
12.720 FOB
NEW BOX NEW TRIM
SCALE 1:100

0024/96

CONTENTS

SIGN A		SIGN B		SIGN C	
28.320	V8000	12.720	V8000	2.785	V8001
1	V8002	1	V8002	1	V8005
1	V8003	1	V8005	1	V8006
1	V8005	2	V8006	1	V8030
2	V8006	1	V8007		
1	V8007	1	V8008		
5	V8008	1	V8091		
1	V8030				
1	V8014				

SIGN D		SIGN E	
1	SPECIAL	1	SPECIAL

REMOVALS/PLANT/SUNDRIES

DEALER RESPONSIBLE FOR MAKING GOOD BACKGROUND AREAS AFTER SIGNS HAVE BEEN REMOVED

2.575	V9501	REMOVAL OF PANS AND FRAME
1	V9506	REMOVAL OF D/S VGL 10
1	V9510	SITE VISIT ENGLAND/WALES
1	V9512	SITE DELIVERY ENGLAND/WALES
9	V9550	CUT PANELS 800MM
4	V9590	REDRAW

NOTES

SPECIFICATION
Proposed signs to have aluminium cases finished in eggshell black, white inside, with all retaining trim in Vauxhall green.
Cases retain moulded acrylic pans with text and designs as shown.
Logo and Vauxhall letters are built up. Dealer name flat

ILLUMINATION
Vauxhall Griffin logo to be illuminated
Vauxhall letters to be individually illuminated internally with light showing around face edge of letters giving a halo effect. Dealer letters and other facilities if shown illuminated behind faces.
All illumination by fluorescent tubes.
Logo, Vauxhall & Dealer name ONLY to illuminate.

COLOUR
Vauxhall logo: White Griffin on red background and sides
Vauxhall letters: grey face with opal edge and sides
Dealer letters: opal faces
Background pans: Vauxhall green

POLE SIGNS
Double sided, internally illuminated, twin post sign, sizes as shown, acrylic face pans. Text and logo only to illuminate

FOR ATTENTION OF DEALER

ELECTRICAL SUPPLY
Please provide suitable low tension supply on the outside of the building to within 1 metre of each sign position and to the base of each totem sign. See drawing for each sign current rating.

LIGHTING DETAILS


SIGN A	7.5 Amps
SIGN B	5.0 Amps
SIGN C	2.0 Amps
SIGN D	3.0 Amps
SIGN E	3.0 Amps

REMOVALS

R1 FASCIA 2.575
R2 VGL 10 PROJECTOR

SITE PLAN

Not to scale

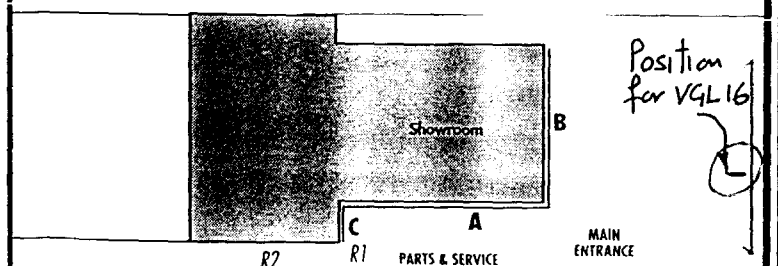

VAUXHALL
Dealer Development

Futurama Signs Limited
Island Farm House
Island Farm Road
West Molesey
Surrey KT8 0TR
Tel: 081 941 1999

TAYLORS OF SPALDING
PINCHBECK RD
SPALDING
LINCS

Job No. 4939 REV D
Date. 5/10/94
Scale. 1:100 1:50

IMPORTANT DEALER NOTES

1 REMOVAL OF REDUNDANT SIGNAGE
Unless written instructions requesting that all removed redundant signage be left on site are received by the Contractor prior to commencement of works, all redundant signage will be taken from site and returned to the operating Depot for disposal. The Contractor accepts no responsibility for accidental damage to any redundant signage. The Contract is expressly limited to demounting redundant signage. All consequential

2 SIGNS BACKGROUND PREPARATION
The Contract is strictly limited to the following
a) the installation of the signs,
b) the provision of any flashband required between the sign and the background,
c) all accidental and avoidable damage caused in the course of the installation except as stated in paragraph 1 above. Subject to the above, unless otherwise agreed in writing, all backgrounds, including their weather proofing and all making good are the responsibility of the Dealer. In particular, they must provide a

3 PETROLEUM REGULATIONS
The Dealer will ensure that the installation of illuminated signage does not contravene any Petroleum Regulations.
4 DAMAGE TO CONCEALED SERVICES
Neither the Contractor nor its agents will be responsible for repair or replacement of any cables, pipes or services damaged by the Contractor or its agents whilst carrying out the installation, unless prior to commencement of work the Contractor is supplied with drawings accurately identifying the location of all cables, pipes and services, unless prior to commencement of work the Contractor is supplied with drawings accurately identifying the location of all cables,

5 OBSTRUCTIONS
All possible and potential obstructions should be removed from installation area and unimpeded access must be ensured for the Contractor at all times.
6 SITE BOUNDARIES
The Dealer is responsible to ensure that the installation is located within its own boundaries and will be made liable for any costs or expenses arising from any

7 ALL HARD SURFACED AREAS
Unless otherwise agreed in writing, all excavations of hard-surfaced areas will be made good by the Contractor only in concrete or stone chipping.
8 LOCATION OF SIGNS
The Contractor accepts no responsibility whatsoever for the suitability of location and positioning of Installations which will have