



FRONT ELEVATION
SCALE 1:100

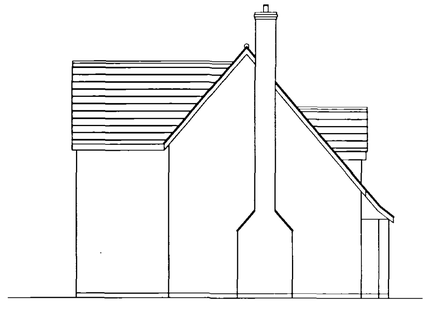


SIDE ELEVATION
SCALE 1:100




REAR ELEVATION
SCALE 1:100

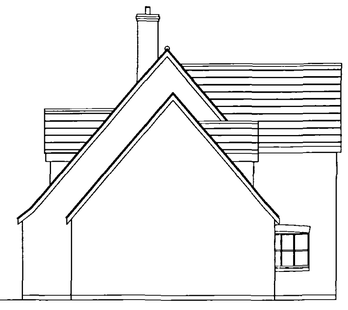

SIDE ELEVATION
SCALE 1:100

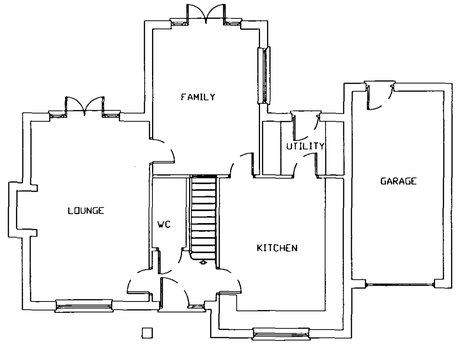

FLOOR PLAN
SCALE 1:100

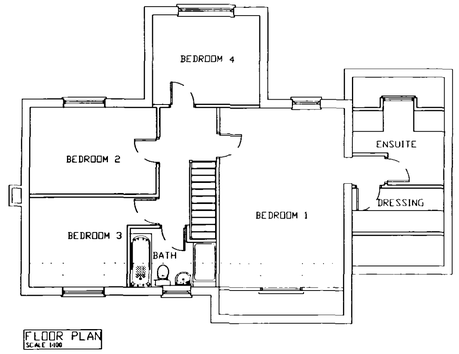

FLOOR PLAN
SCALE 1:100


PLOTS 1&4




FRONT ELEVATION
SCALE 1:100



SIDE ELEVATION
SCALE 1:100

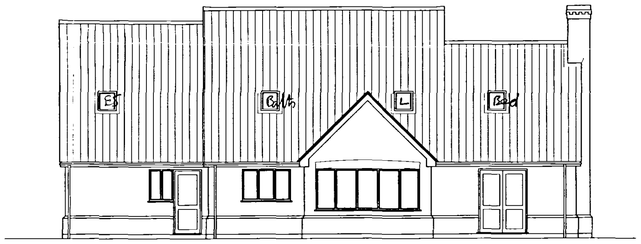


REAR ELEVATION
SCALE 1:100

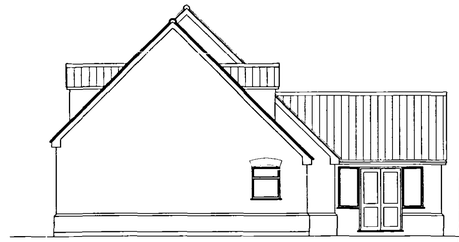


SIDE ELEVATION
SCALE 1:100


PLOTS 2&3

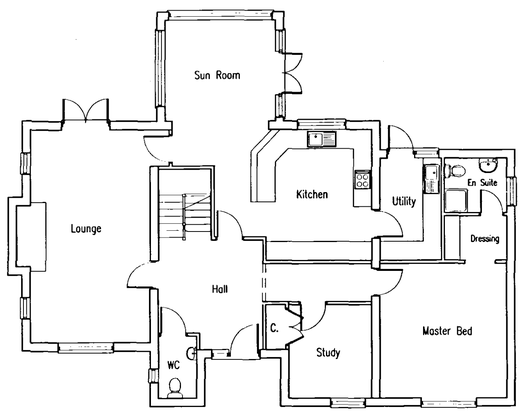

FLOOR PLAN

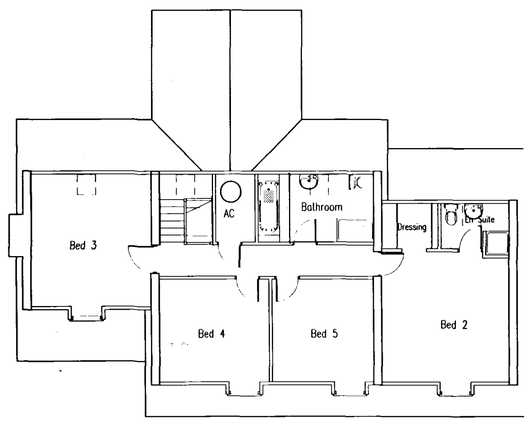

FLOOR PLAN

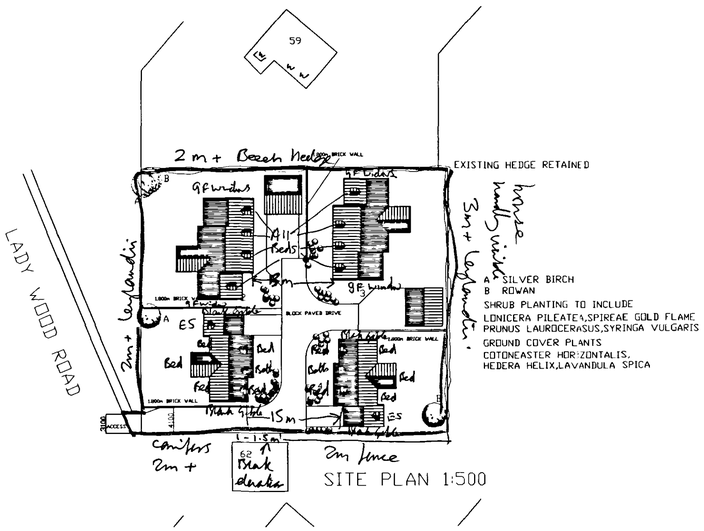

notes

- *Contractors are responsible for* checking dimensions, tolerances and references. Any discrepancy to be verified with Peter Humphrey Assocoates Limited before proceeding with the works.

- Where a detail is covered by drawings to different scales the larger scale drawing is to be worked to.

- Figured dimensions to be worked to in all cases.

DETERMINED PLAN

SHDC
Planning & Development
- 5 JUL 2004
Ref: 0025/04

Rev.	Date	Description	Initials

Peter Humphrey Associates LTD
ARCHITECTURAL DESIGN AND BUILDING

PROJECT
4 DWELLINGS

ADDRESS
LADYWOOD ROAD
SPALDING

CLIENT
ASHLEY KING DEV.

DATE	SCALE	DRAWN BY
	1:100	
JOB. NO 3180-1		REVISION A

DO NOT SCALE FROM THIS DRAWING

COPYRIGHT: THIS DRAWING MUST NOT BE ISSUED, LOANED OR COPIED
WITHOUT THE CONSENT OF PETER HUMPHREY ASSOCIATES LIMITED

Peter Humphrey Associates LTD
ARCHITECTURAL DESIGN AND BUILDING
TELEPHONE 01945 466 966
FAX 01945 466 433
E-MAIL: info@peterhumphrey.co.uk
30 OLD MARKET WISBECH CAMBS PE13 1NB
British Institute of Architectural Technologists