REVISIONS


Rev. Date By



East Elevation facing Pinchbeck Road




North Facing Elevation

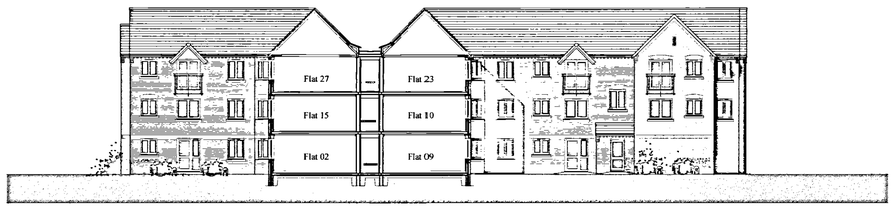

West Facing Sectional Elevation



West Facing Elevation

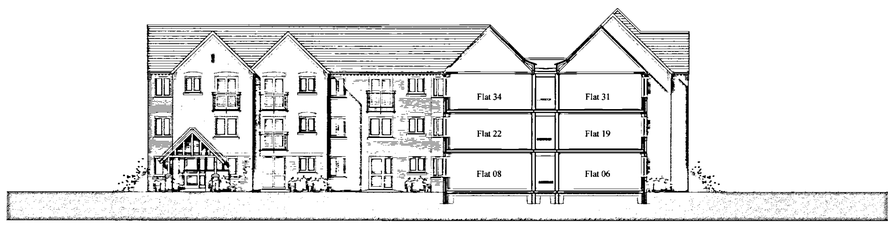

South Facing Sectional Elevation



South Facing Elevation

SHDC
PLANNING & DEVELOPMENT
10 JAN 2006
Ref. 00321/06

DETERMINED
PLANNING

ALL DIMENSIONS TO BE CHECKED ON SITE
WORK TO FIGURED DIMENSIONS ONLY
REPORT DISCREPANCIES TO THE ARCHITECT
AT ONCE BEFORE PROCEEDING
COPYRIGHT ACT APPLIES

THE PLANNING BUREAU
LIMITED

Architects
and
Town Planners

Robert M. Carteright, BSc(Hons)., Dip Arch., RIBA., MoPS
Director
Rose House
Binley Business Park, Harry Weston Road
Coventry CV3 2TR
Tel: (02476) 454898 Fax: (02476) 454898

Client
McCARTHY & STONE
THE NATURAL CHOICE
FOR A HAPPY RETIREMENT

Project Title
Proposed Sheltered Housing Development
Pinchbeck Road
SPALDING

Drawing Title
ELEVATIONS – BLOCK B
PLANNING

Scale 1:200 Date NOV 2005
Drawn CJS/JMG Checked
Drawing No. Rev.
1268/2/05

CAD plot date: 33 NO HM = 00,23,07,03

K:\Projects\Planning\1268-Spalding, Pinchbeck Road-CJ\1268_2_ele1.dwg, Elevations 2 - Block B, 22/11/2005 12:59:35, Midland Region -