
COPYRIGHT


COPYRIGHT OF THIS DRAWING BELONGS TO LINDUM GROUP LIMITED AND ITS SUBSIDIARY AND ASSOCIATED COMPANIES AND NO PART THEREOF MAY BE REPRODUCED OR UTILISED IN ANY WAY WHATSOEVER WITHOUT THE PRIOR WRITTEN CONSENT OF LINDUM

SITE LOCATION (1:1000)

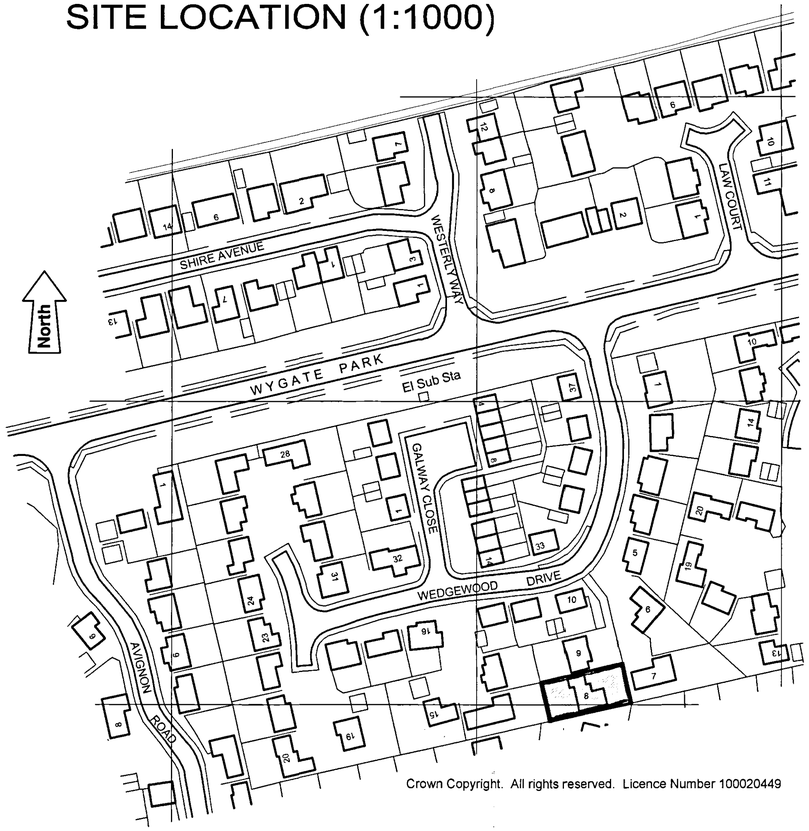


Crown Copyright. All rights reserved. Licence Number 100020449

SITE LAYOUT (1:100)

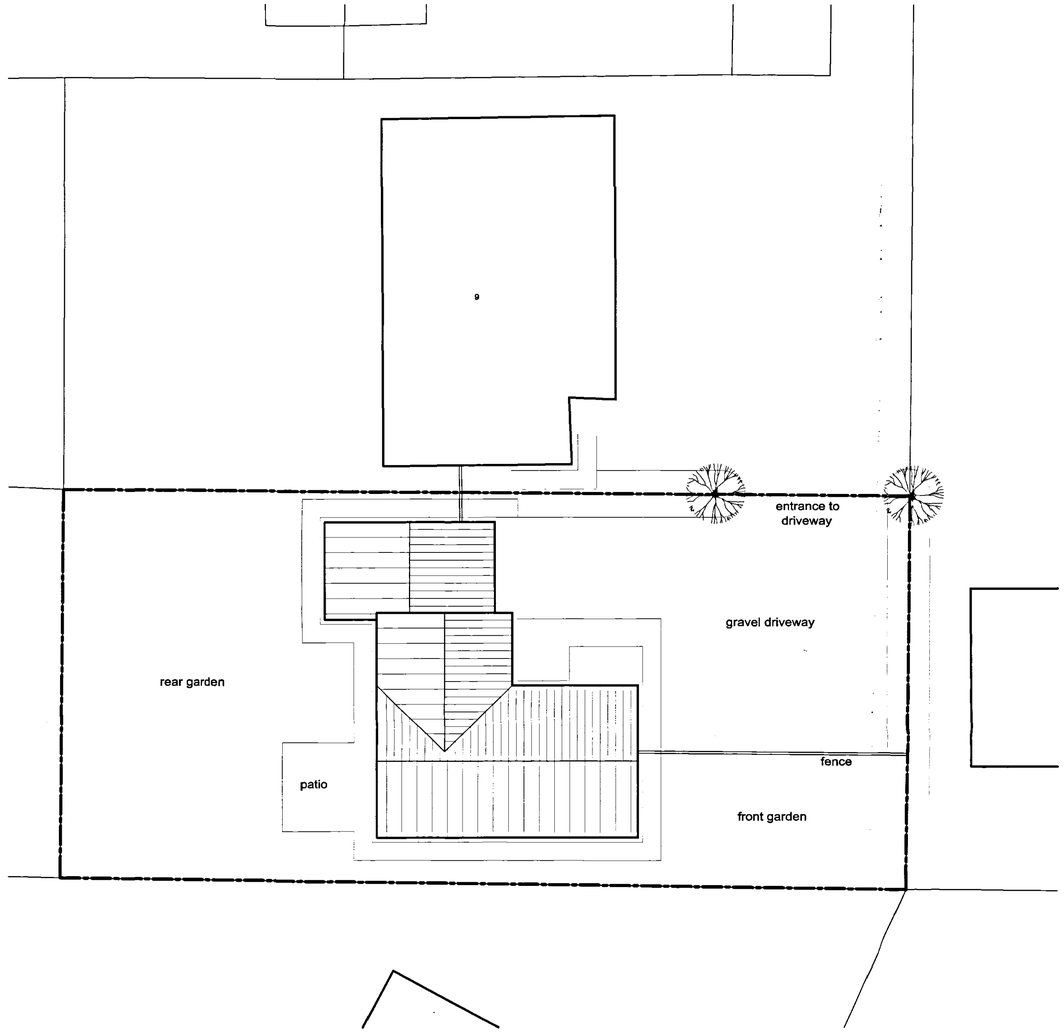

Planning & Development
14 JAN 2004
Ref 04/04
DETERMINED PLAN

P1.10/12/03: Preliminary Issue

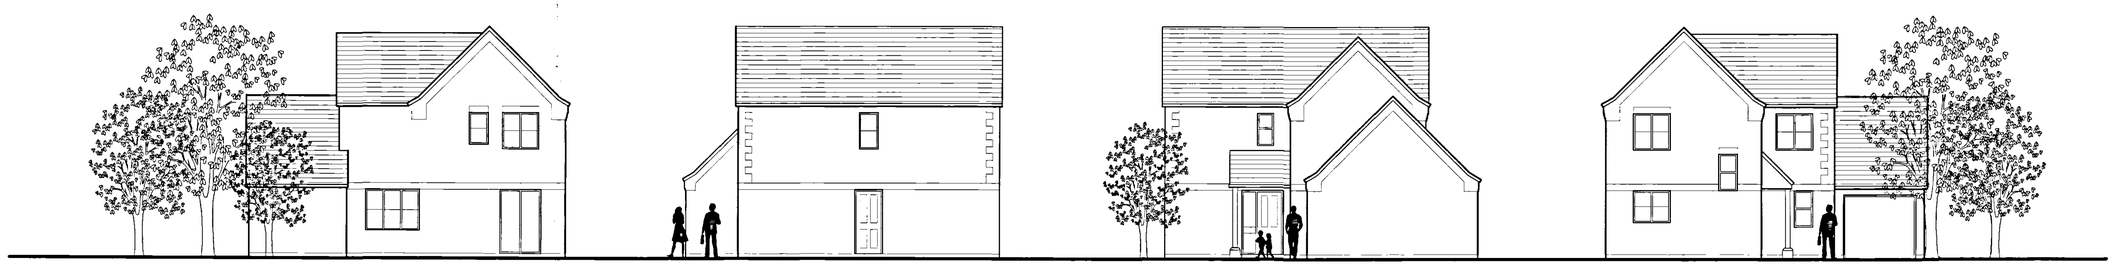

WEST ELEVATION | SOUTH ELEVATION | NORTH ELEVATION | EAST ELEVATION

ELEVATIONS (1:100)

L5 DESIGN

Lindum Business Park, Station Road
North Hykeham, Lincoln LN6 3QX
Tel: (01522) 500300
Fax: (01522) 852221
E - Mail: design@lindumgroup.co.uk

Client
MR S. SPINKS

Project
House Extension
8 Wedgewood Drive
Spalding, Lincolnshire

Drawing Title
EXISTING DETAILS

Date	Scale
December 2003	As shown
Drawn By: Neil Reynolds	Client Ref: -
Drawing Number: L5-106 / 200	Revision: P1

8 Wedgewood Drive, Spalding