
This drawing is copyright and may not be altered, traced, copied, photographed or used for any purpose other than that for which it is issued without consent of RH & RW Clutton

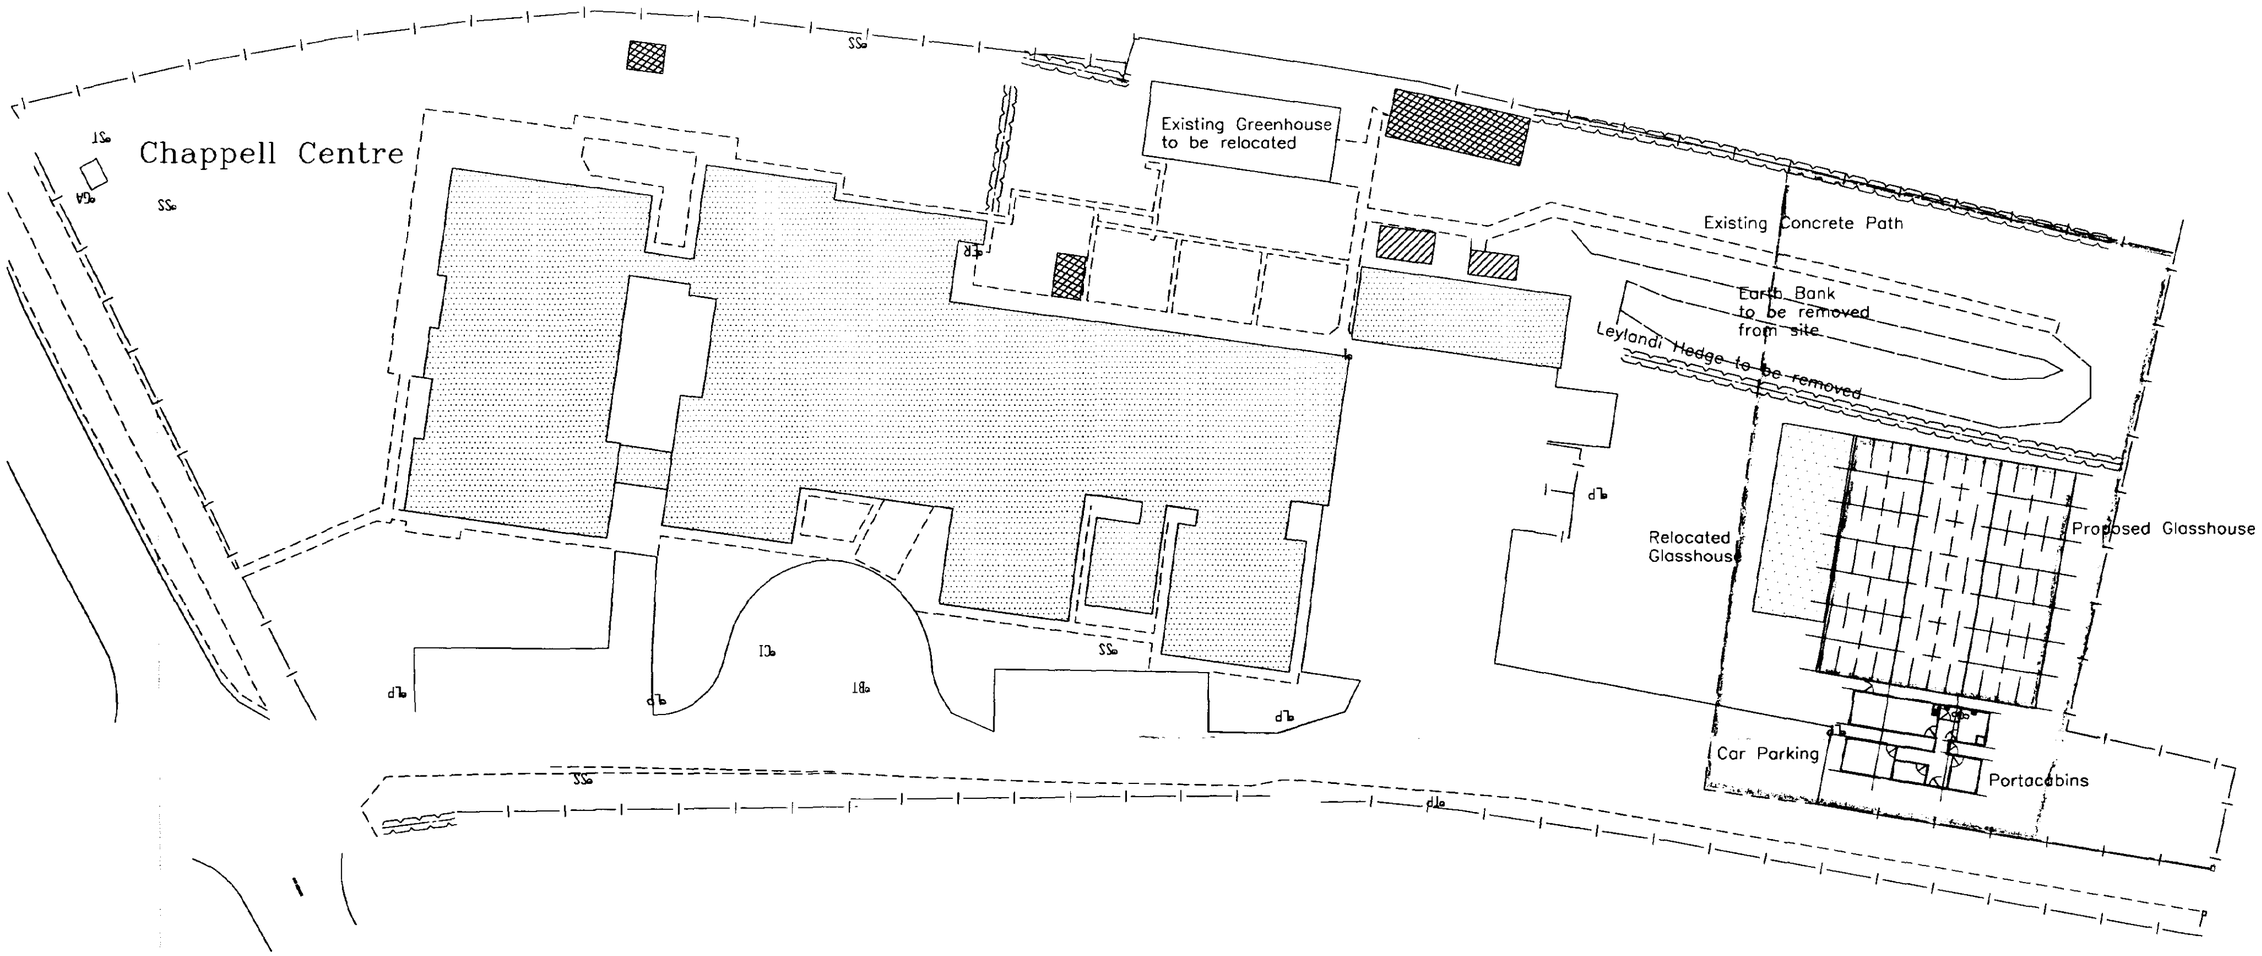

0 2.5 5 10 15 20

SCALE 1:400

D... AMINED
P... N

11 JAN 2001

RH & RW CLUTTON
92 High Street
East Grinstead, West Sussex, RH 19 3DF
Tel: 01342 410122 Fax: 01342 314489
E-mail: mail@rhrwclutton.co.uk


PROJECT TITLE
The Growing Place
Proposed Re-location

DRAWING
Block Plan
Chappell Centre
Spalding


REV	DESCRIPTION	DATE	BY

SCALE	DRAWN
N.T.S.	S.A.K.
DATE	DRAWING No.
18-08-00	GP/00/250


© COPYRIGHT ... photographed or used for any purpose other than that for which it is issued without consent of RH & RW Clutton

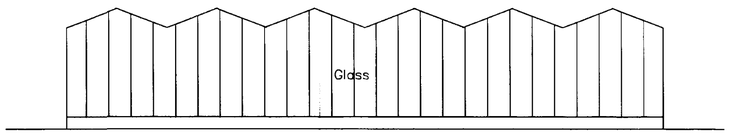


North Elevation

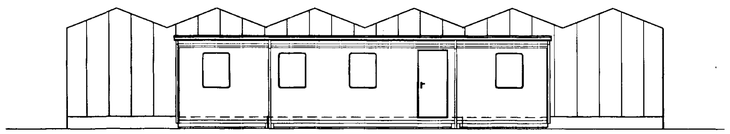


South Elevation

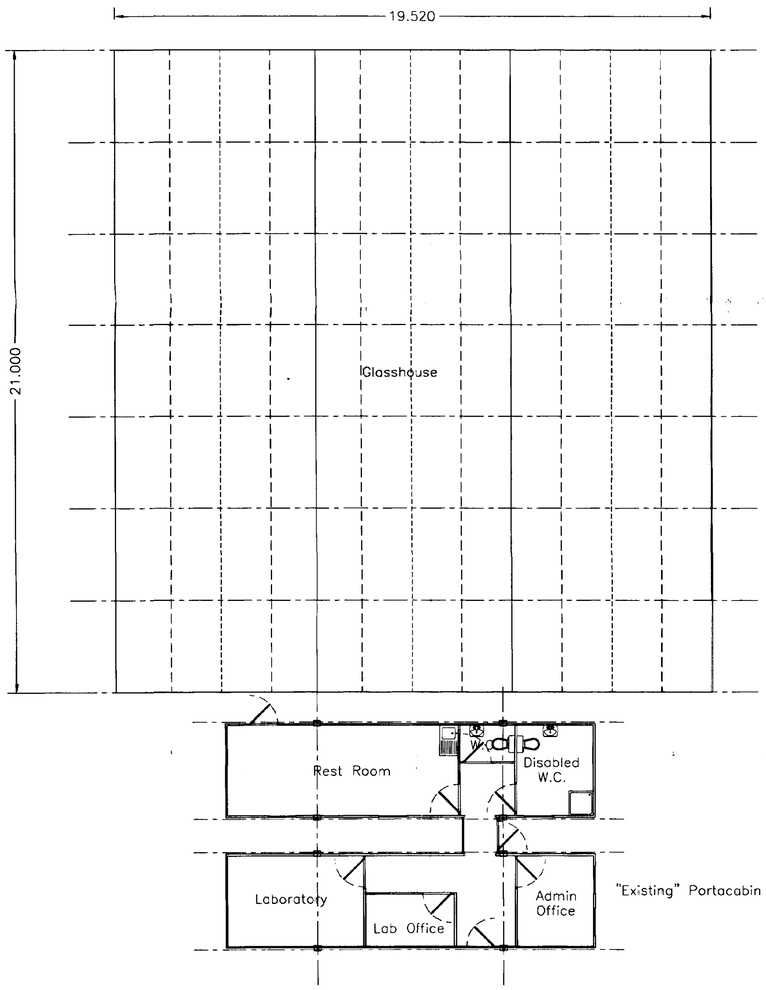


Plan

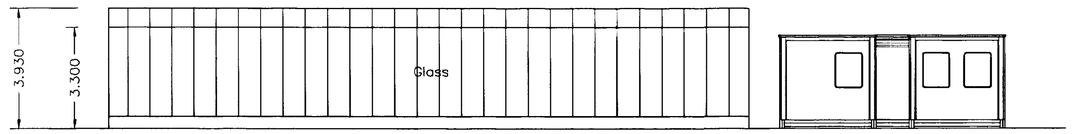

West Elevation

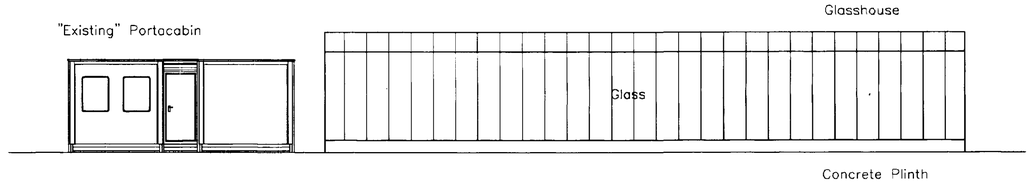

East Elevation

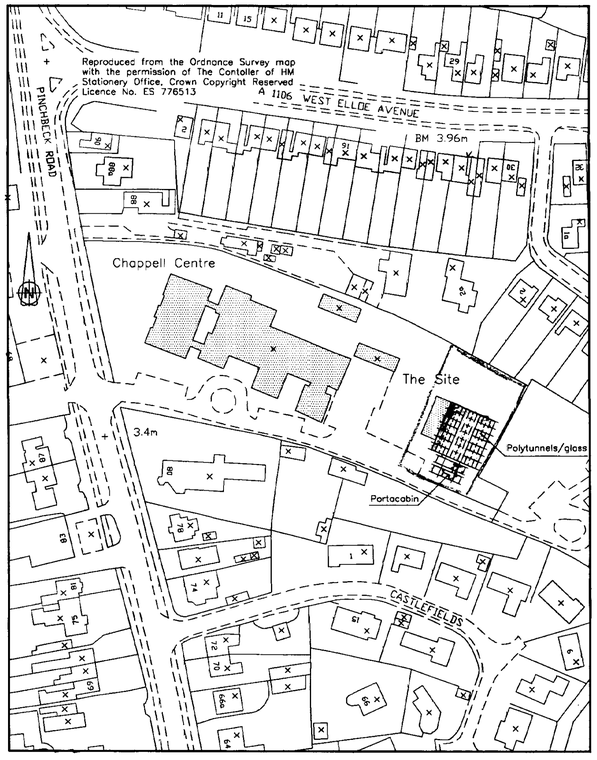

Site Plan Scale 1 : 1250

0 0.5 1 2 3 4 5
SCALE 1 : 100

RH & RW CLUTTON
92 High Street
East Grinstead, West Sussex, RH 19 3DF
Tel: 01342 410122 Fax: 01342 314489
E-mail: mail@rhrwclutton.co.uk

PROJECT TITLE
The Growing Place
Chappell Centre Site

DRAWING
Portacabin and Polytunnel
Plans and Elevations

REV	DESCRIPTION	DATE	BY

SCALE	DRAWN
N.T.S	S.A.K.

DATE	DRAWING No.
10-01-01	GP/098/032