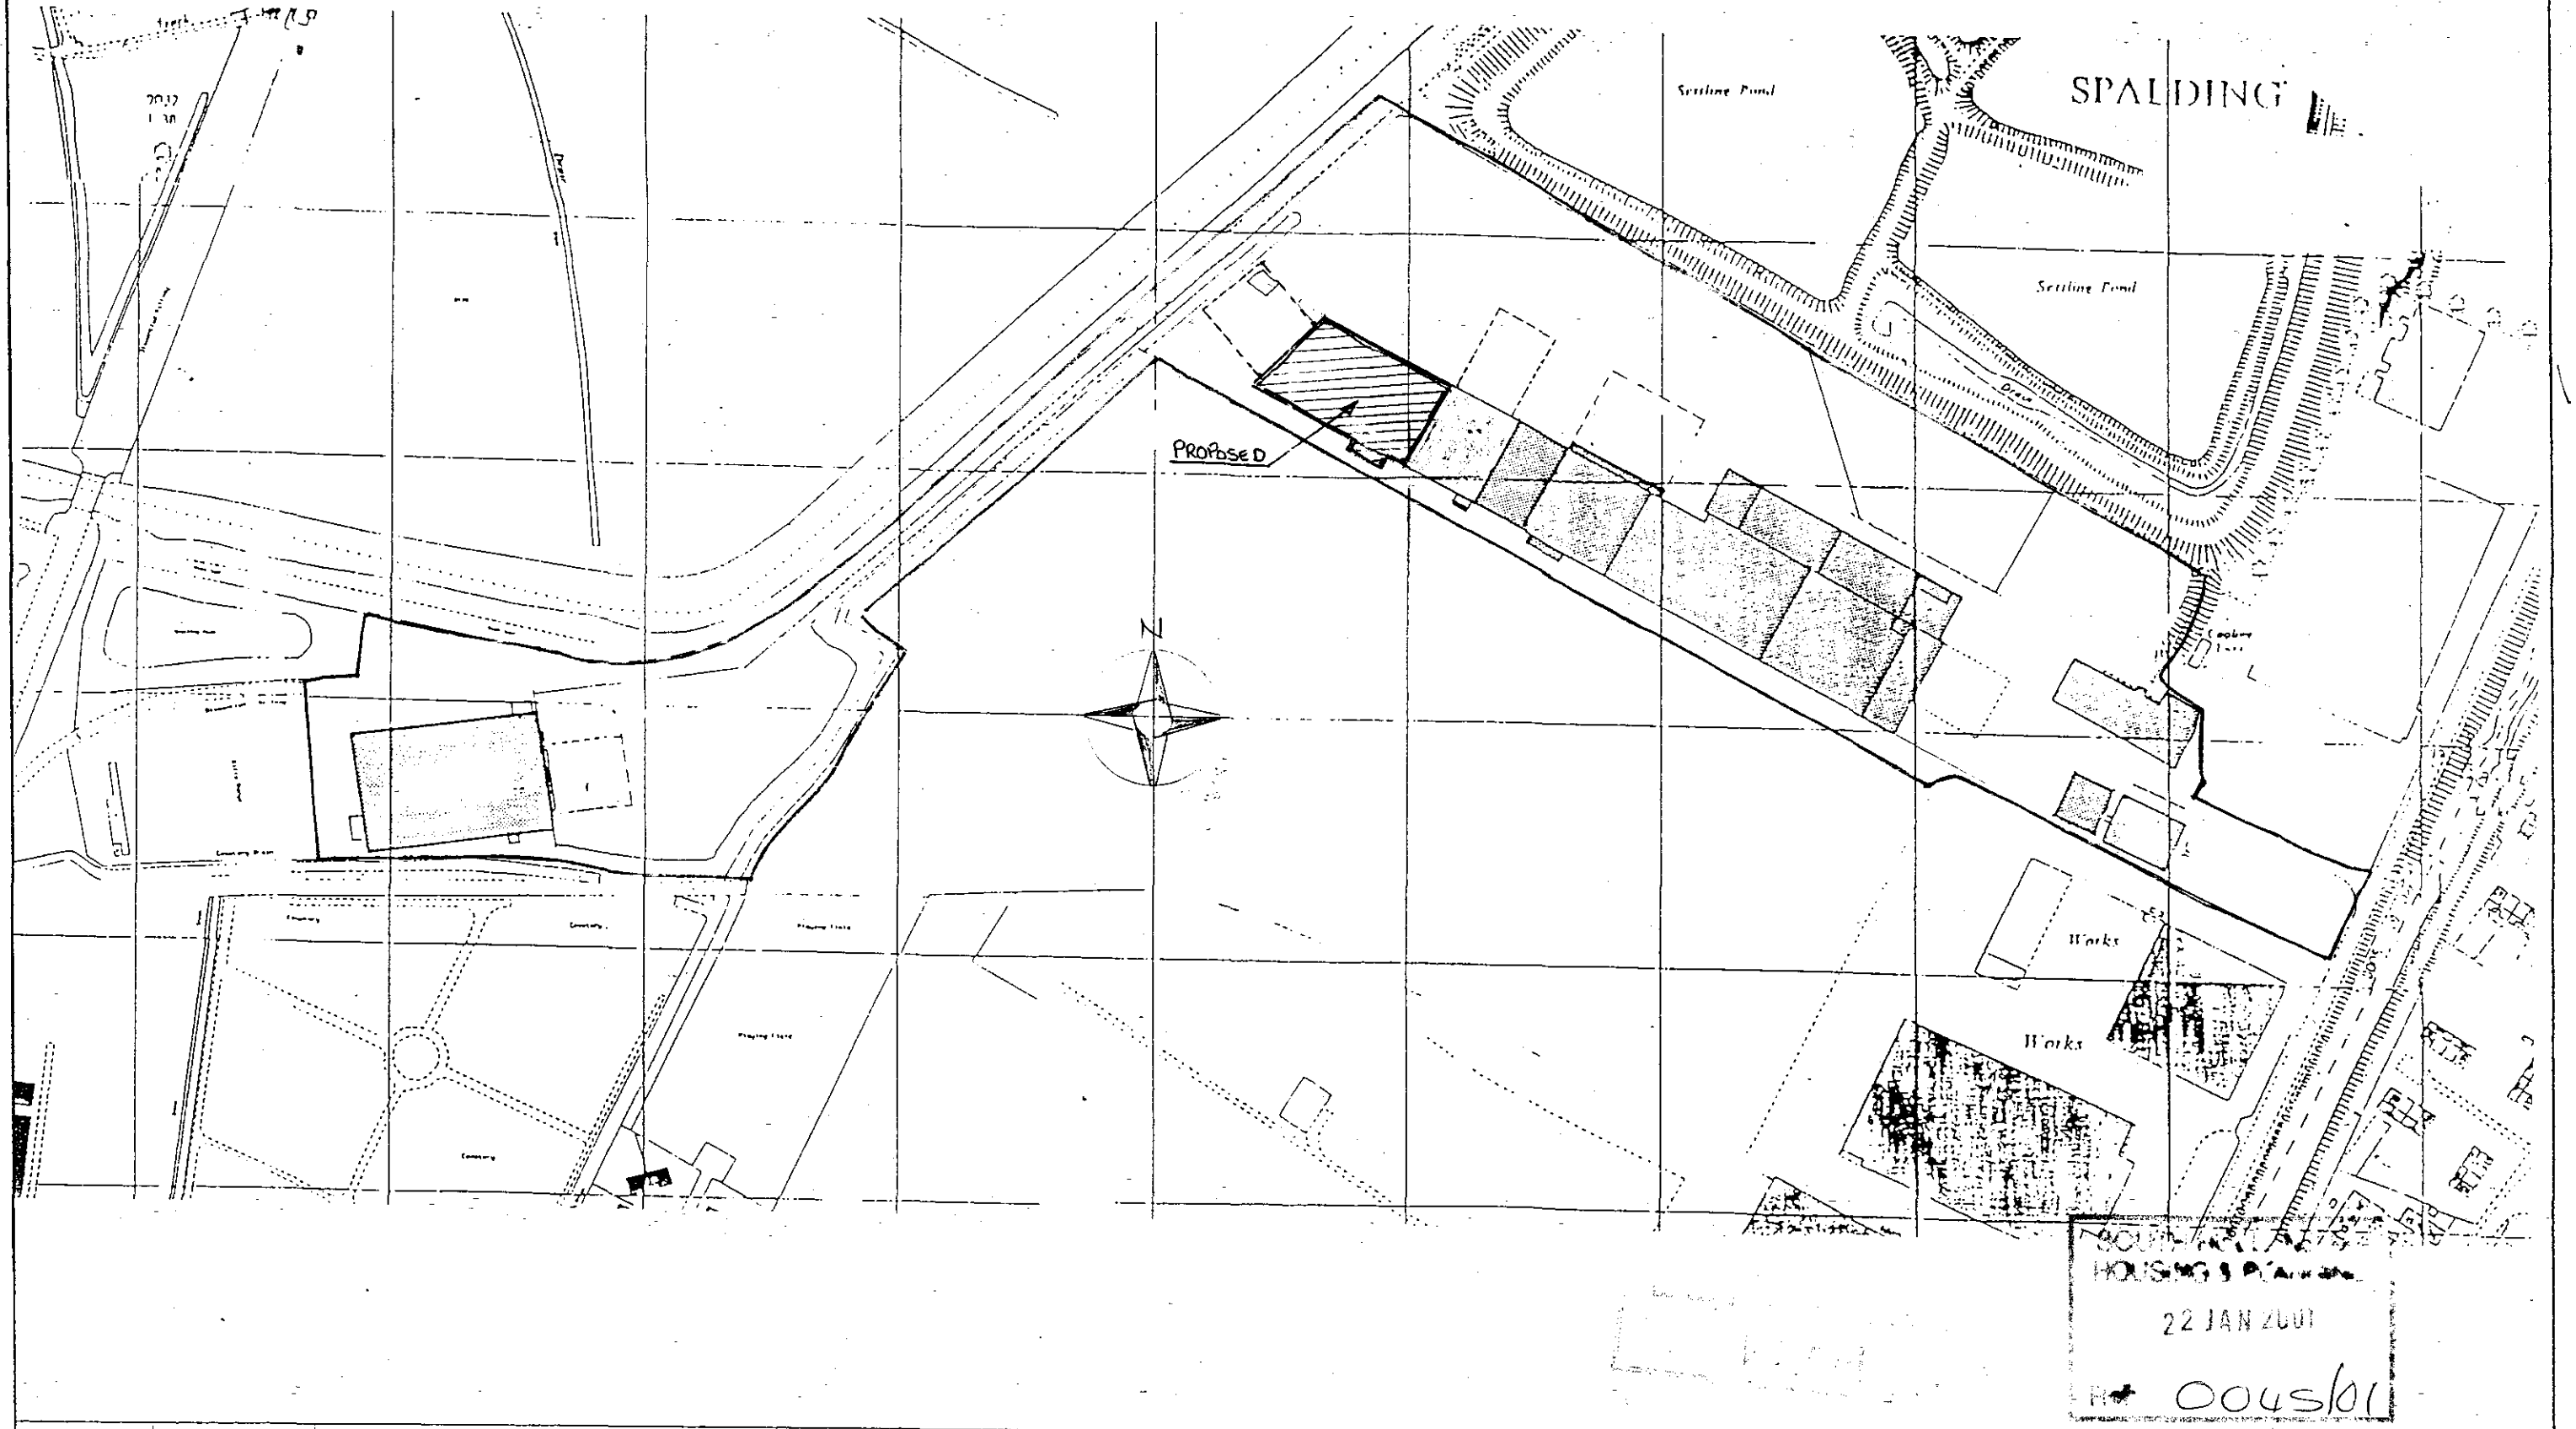


REVISION	DATE	DESCRIPTION


DRAWING TITLE

Location Plan

Client	Fowler - Welch			
Contract	Proposed Extension to Storage Building			
Address	West Marsh Road - Spalding			
DRAWN	rpsc	DATE	October 1998	
CHKD		DATE		
SCALE	1:2500			
ISSUE				

Drg. No.	Revision
LP1	0

R P S Construction
Kingston Lodge, Jekils Gate, Fleet Fen, Holbeach
Lincolnshire. PE12 8QS
Telephone:(01406) 424406 Facsimile(01406) 426260

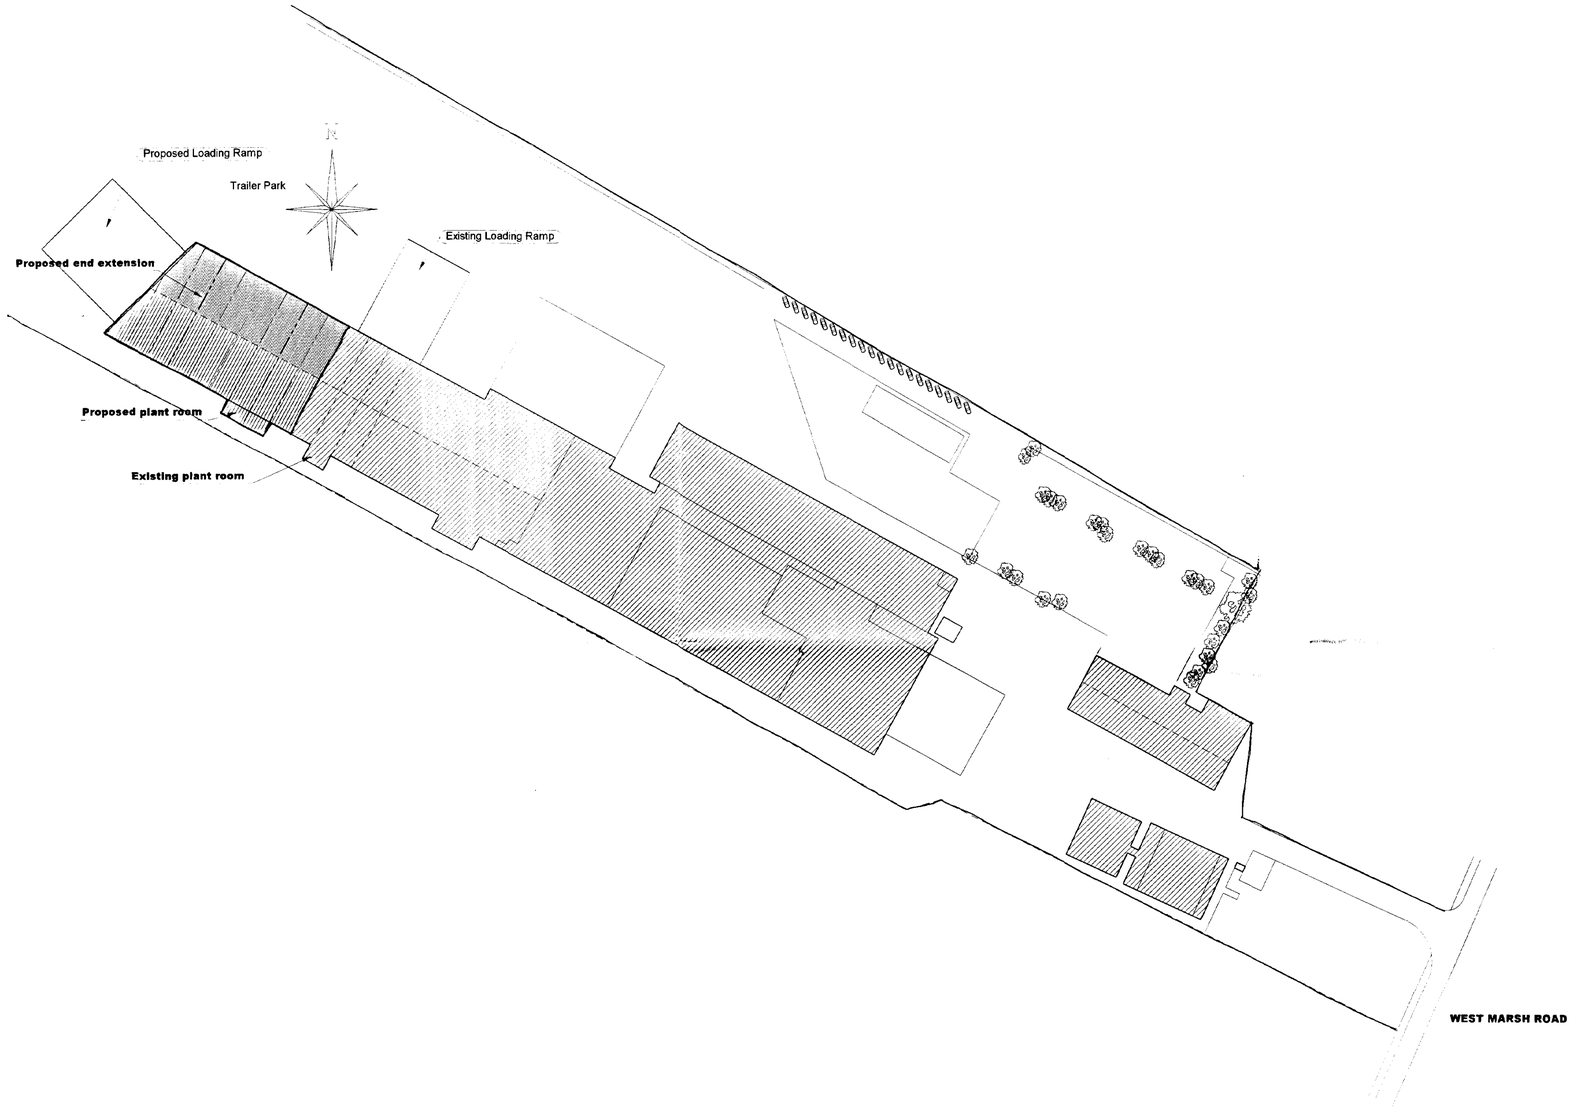

DETERMINED PLAN

SOUTH HOLLAND DC
HOUSING & PLANNING
12 JAN 2001
Ref: 0045/01

REVISION	DATE	DESCRIPTION


DRAWING TITLE

Site Plan


Client	Fowler - Welch			Drg. No.	Revision
Contract	Proposed Storage Extension				
Address	West Marsh Road - Spalding				
DRAWN	rpsc	DATE	January 2001	GA3	0
CHKD		DATE			
SCALE	1:1000				
Drawing Size	A1				

R P S Construction
Kingston Lodge, Jekils Gate, Fleet Fen, Holbeach
Lincolnshire. PE12 8QS
Telephone: (01406) 424406 Facsimile: (01406) 426260
E.Mail Address: RPS@rpsconstruction.co.uk


RPS

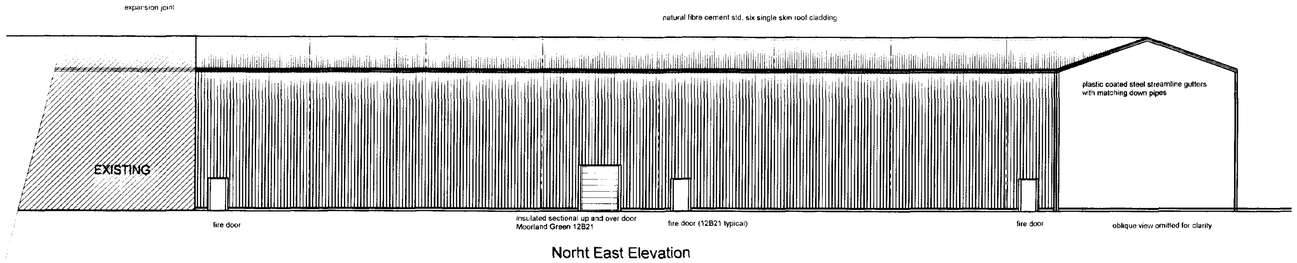


Norht East Elevation

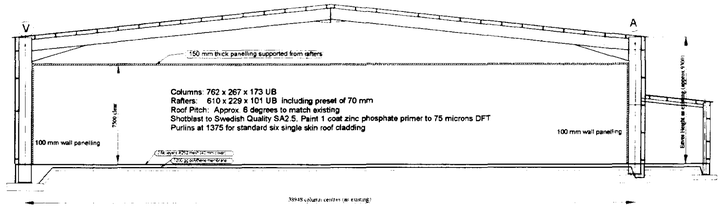

Section Through Portal Frame

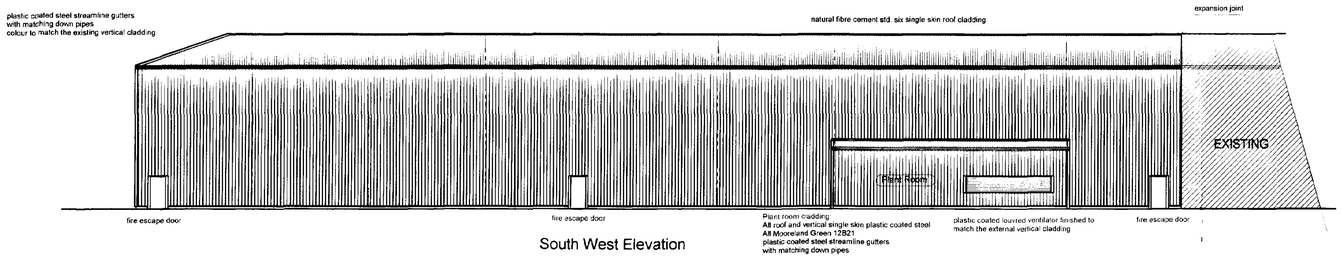


South West Elevation

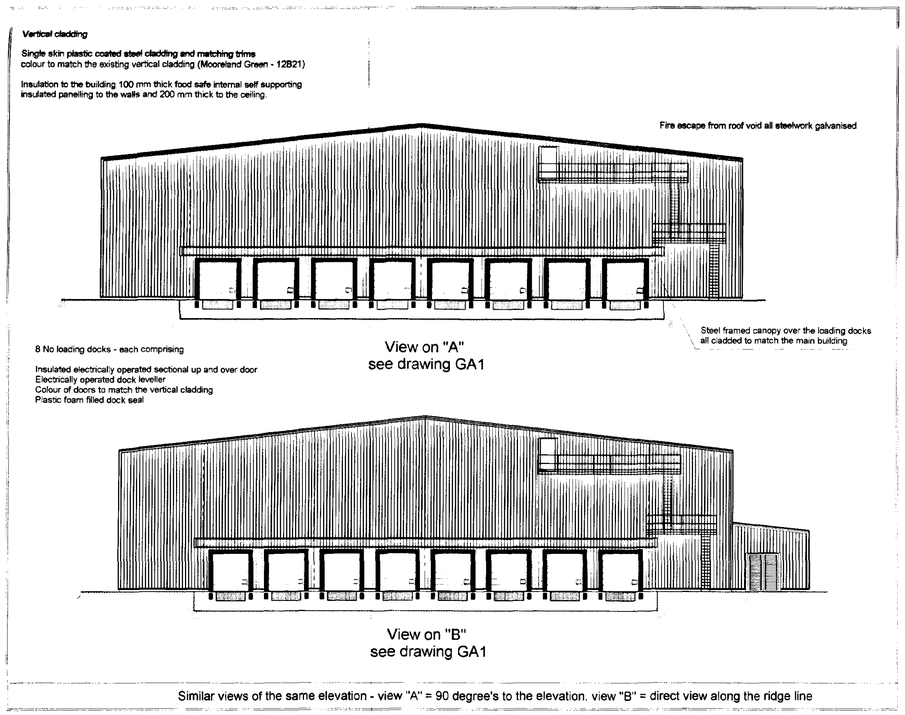


View on "A"
see drawing GA1

View on "B"
see drawing GA1

Similar views of the same elevation - view "A" = 90 degree's to the elevation. view "B" = direct view along the ridge line

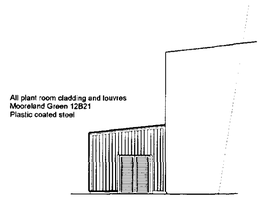

South East Elevation

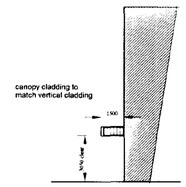

North East Section

DETERMINED
PLAN

SOUTH HOLLAND DC
HOUSING & PLANNING
12 JAN 2001
Ref: 0045/01

DRAWN	RKP	CLIENT	Fowler - Welch PLC	DRWG No	GA2
DATE	Jan 2001	SITE	West Marsh Road Spalding - Lincs		
SCALE	1:200	DETAILS	Proposed Elevations	REVISION	PROV
CHECKED					

RPS CONSTRUCTION
Kingston Lodge · Jexits Gate
Fleet Fen · Holbeach
Lincolnshire · PE12 8QS
Telephone : 01406 424406
Facsimile : 01406 426260

52 53 54 55 56

PLANT ROOM

existing rwp

rwp

mh

connect to existing system

Plastic coated steel canopy over

Fire Escape ladder removed, altered and repositioned to new gable

ridge line

EXISTING BUILDING

Ridge Line

Existing Gable vertical cladding, support steelwork and sheeting rails removed after the building has been erected and cladded

fall

B

A

Loading dock ramp

Existing interceptor

new pumping station

EXISTING LOADING DOCK RAMP

DETERMINATION PLAN

SOUTH HOLLAND DC
HOUSING & PLANNING
12 JAN 2001
Plot: 0045/01

DRAWN	RKP	CLIENT	Fowler - Welch PLC	DRWG No	GA1	RPS CONSTRUCTION Kingston Lodge - Jekils Gate Fleet Fen - Holbeach Lincolnshire - PE12 8QS Telephone - 01406 424406 Facsimile - 01406 426260 E Mail - RPS@rpsconstruction.co.uk
DATE	Jan 2001	SITE	West Marsh Road Spalding - Lincs				
SCALE	1:200						
CHECKED		DETAILS	Proposed Roof Plan	REVISION	PROV		