© Design Copyright reserved. Written consent must be obtained before copying or reproducing this drawing. Do not scale this drawing, use figured dimensions only. Contractors are responsible for taking and checking site dimensions. Any discrepancy must be reported to the Architectural Technologist immediately.


LEGEND / NOTES COLUMN :
Rev A: Boundary Amendments. MD 05.09.07

GENERAL FIRE EQUIPMENT
- EMERGENCY LIGHT
- S — SMOKE / HEAT DETECTOR
- CP — BREAK GLASS CALL POINT
- SOUNDER
- B — FIRE BLANKET

SIGNAGE
- S20 — FIRE ESCAPE, KEEP CLEAR
- S22 — FIRE EXIT
- S22 — Illuminated sign "FIRE EXIT"
- S25 — Push bar to open (or similar)
- S26 — Directional arrow & running man
- S22 + S26 — Illuminated "FIRE EXIT" sign with Directional arrow & running man
- S23 — No Exit
- FDS — Fire Door – Self closer
- KLS — Keep Locked Shut

EXTINGUISHERS
- CO2 — CARBON DIOXIDE EXTINGUISHER
- W — WATER
- ABC — POWDER EXTINGUISHER

Water Points to be provided from 350mm – 1500mm above floor level at doors and lounges giving to centres to BS5306.

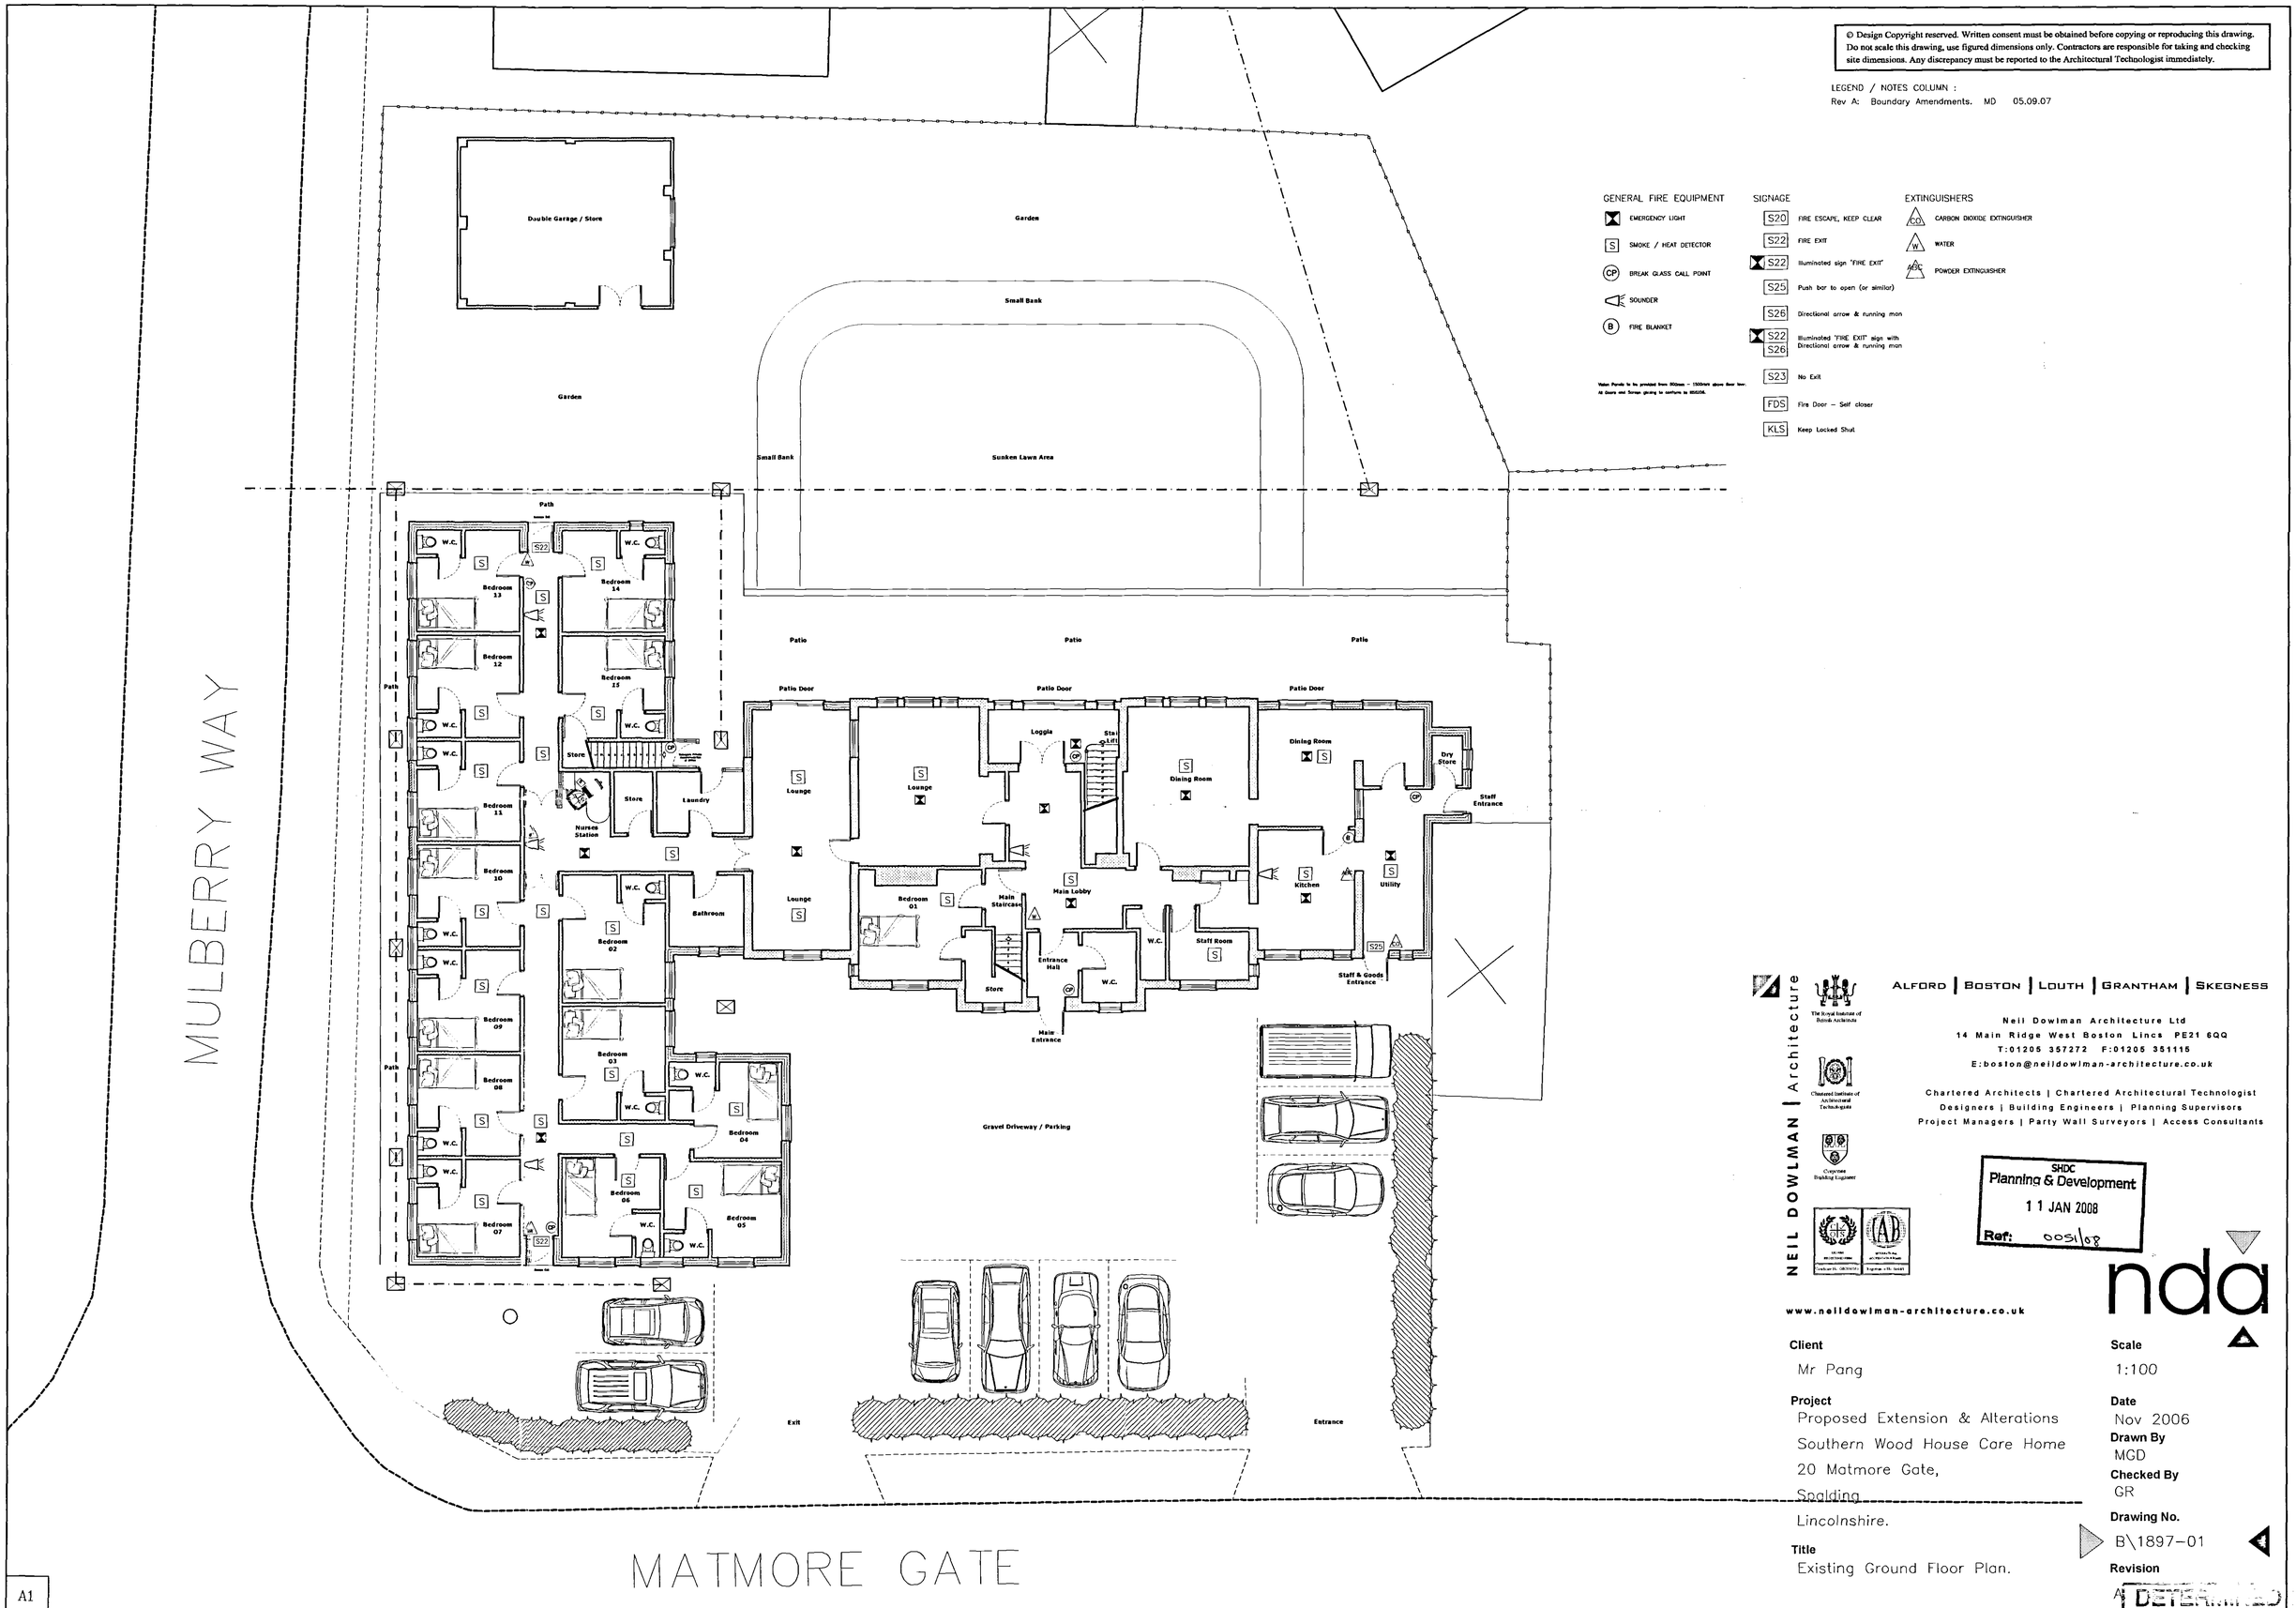

A1

NEIL DOWLMAN | Architecture
ALFORD | BOSTON | LOUTH | GRANTHAM | SKEGNESS
Neil Dowlman Architecture Ltd
14 Main Ridge West Boston Lincs PE21 6QQ
T:01205 357272 F:01205 351115
E:boston@neildowlman-architecture.co.uk
Chartered Architects | Chartered Architectural Technologist
Designers | Building Engineers | Planning Supervisors
Project Managers | Party Wall Surveyors | Access Consultants
www.neildowlman-architecture.co.uk

SHDC
Planning & Development
11 JAN 2008
Ref: 0051/08

nda

Client
Mr Pang

Project
Proposed Extension & Alterations
Southern Wood House Care Home
20 Matmore Gate,
Spalding
Lincolnshire.

Title
Existing Ground Floor Plan.

Scale
1:100

Date
Nov 2006

Drawn By
MGD

Checked By
GR

Drawing No.
B\1897–01

Revision
A

DETERMINED