
© Design Copyright reserved. Written consent must be obtained before copying or reproducing this drawing. Do not scale this drawing, use figured dimensions only. Contractors are responsible for taking and checking site dimensions. Any discrepancy must be reported to the Architectural Technologist immediately.

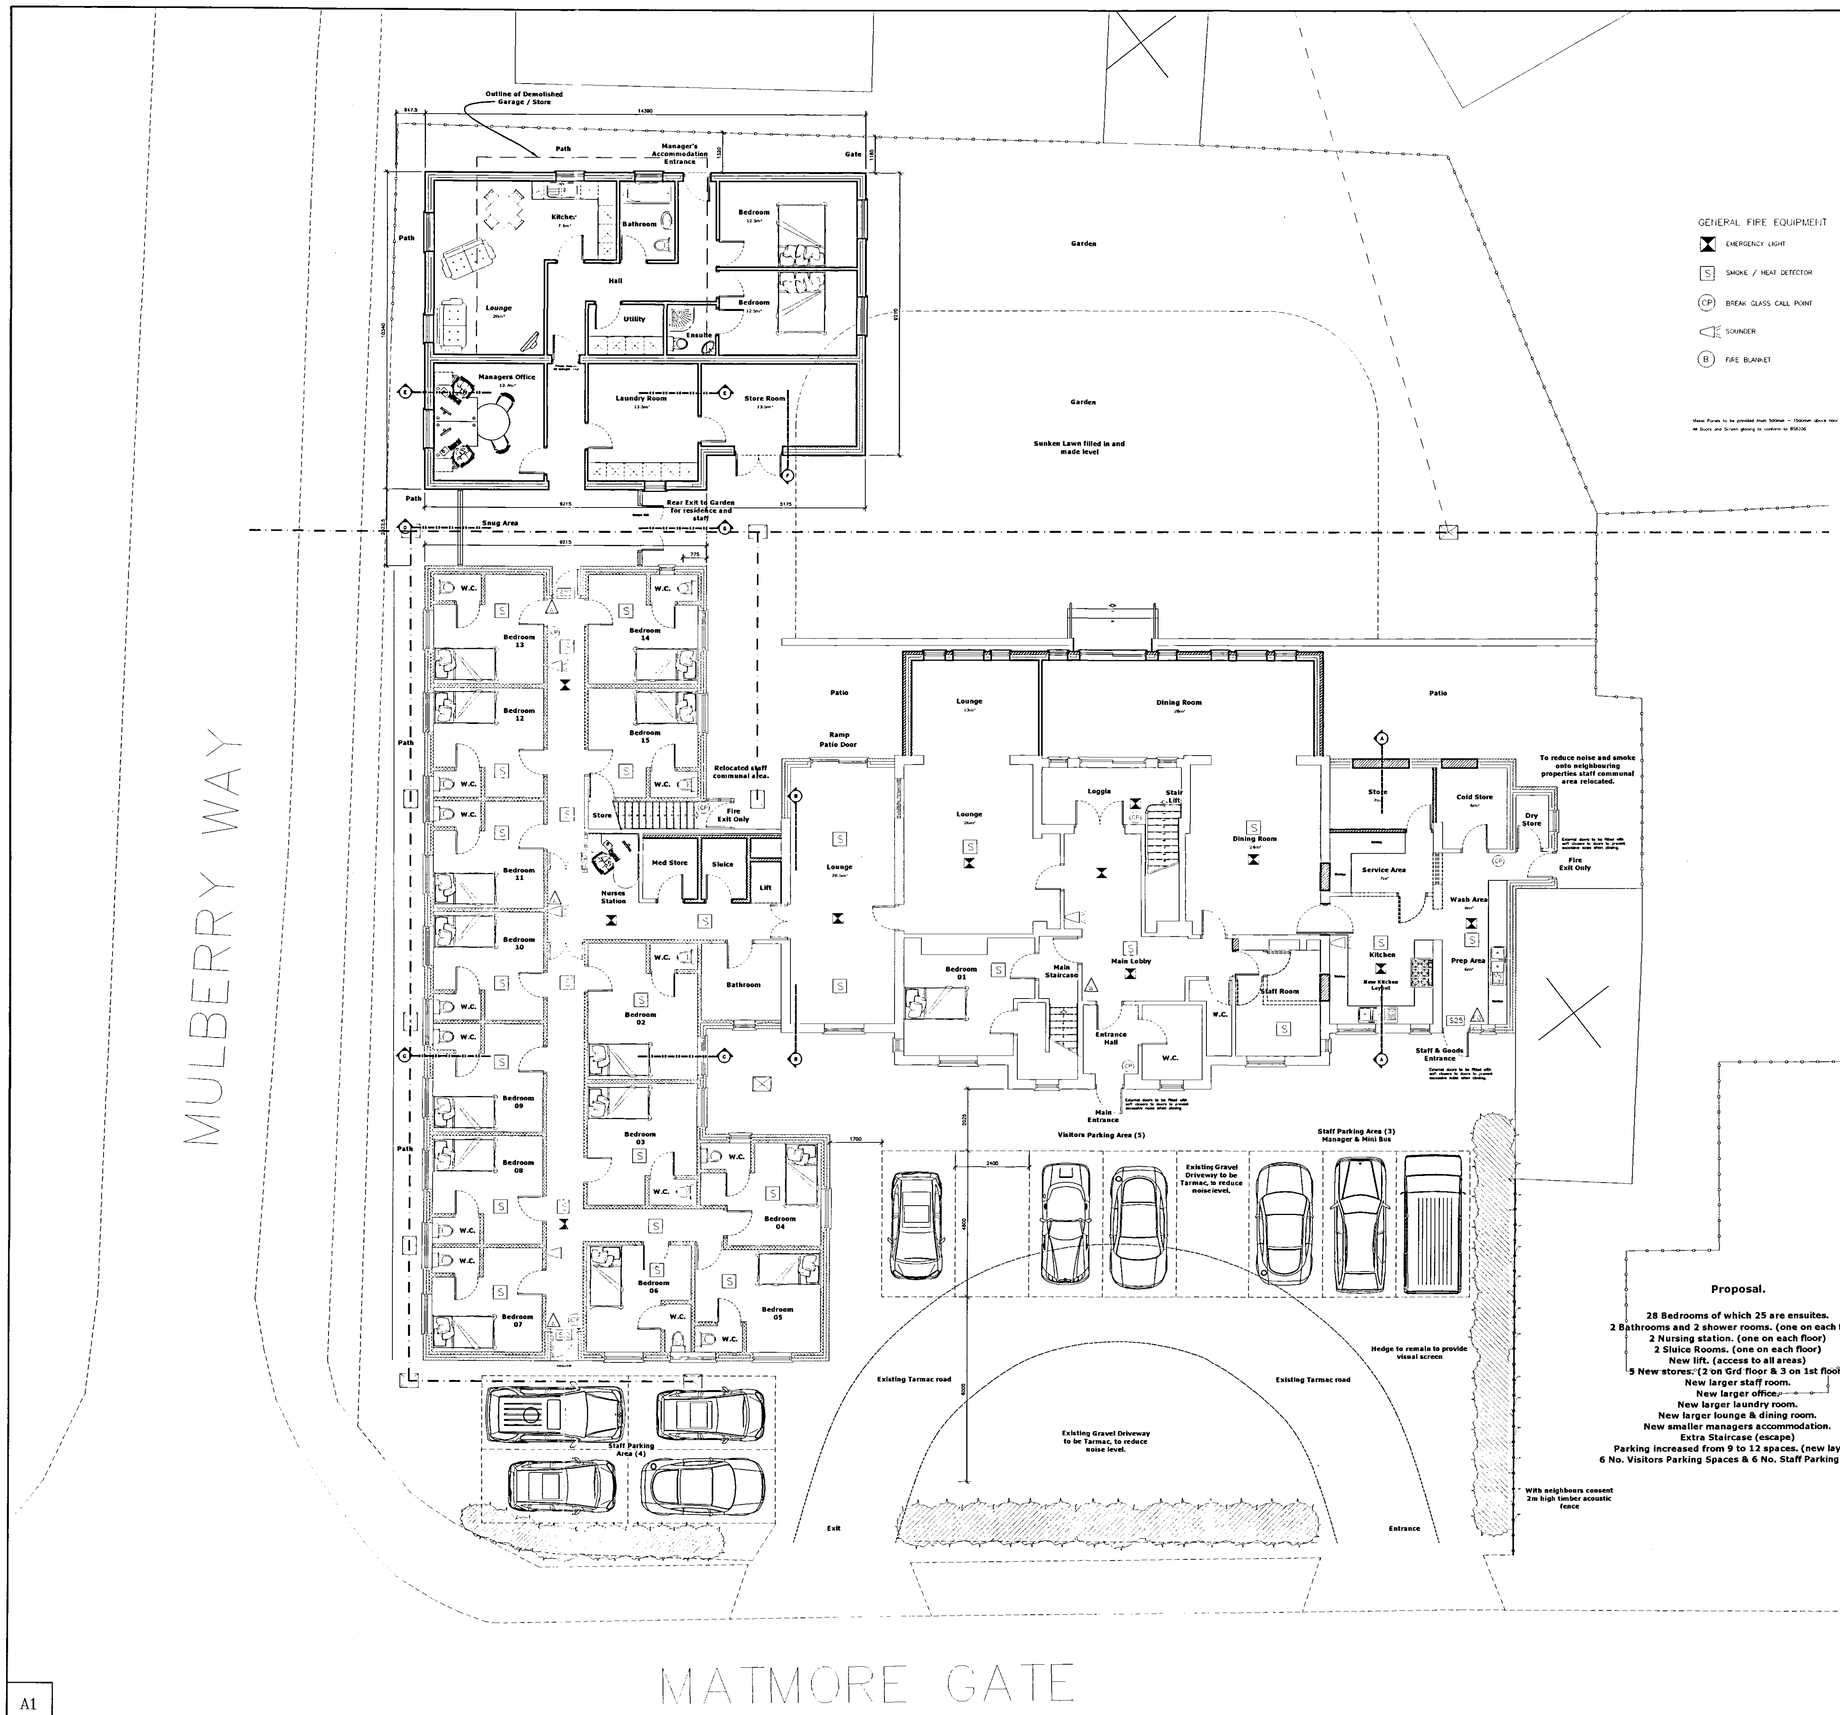

GENERAL FIRE EQUIPMENT

- EMERGENCY LIGHT
- SMOKE / HEAT DETECTOR
- (CP) BREAK GLASS CALL POINT
- SOUNDER
- (B) FIRE BLANKET

SIGNAGE

- S20 FIRE ESCAPE, KEEP CLEAR
- S22 FIRE EXIT
- S22 Illuminated sign 'FIRE EXIT'
- S25 Push bar to open (or similar)
- S26 Directional arrow & running man
- S22 / S26 Illuminated 'FIRE EXIT' sign with Directional arrow & running man
- S23 No Exit
- FDS Fire Door - Self closer
- H.S Keep Locked Shut

EXTINGUISHERS

- CO2 CARBON DIOXIDE EXTINGUISHER
- W WATER
- P/E POWDER EXTINGUISHER

Water Points to be provided from 500mm - 1500mm above floor level.
All Doors and Screen glazing to conform to BS6206.

LEGEND / NOTES COLUMN :

Rev A: Reduced Ridge line of Extension either side of Main Building and internal alterations. MD 08.12.06
Rev B: Clients Amendments. MD 05.01.07
Rev C: Boundary Amendments. MD 05.09.07
Rev D: Revised Scheme / Amendments. MD 27.11.07
Rev E: Revised Scheme / Amendments. MD 02.12.07
Rev F: Revised Scheme / Amendments. MD 06.02.08

Proposal.

28 Bedrooms of which 25 are ensuites.
2 Bathrooms and 2 shower rooms. (one on each floor)
2 Nursing station. (one on each floor)
2 Sluice Rooms. (one on each floor)
New lift. (access to all areas)
5 New stores. (2 on Grd floor & 3 on 1st floor)
New larger staff room.
New larger office.
New larger laundry room.
New larger lounge & dining room.
New smaller managers accommodation.
Extra Staircase (escape)
Parking increased from 9 to 12 spaces. (new layout)
6 No. Visitors Parking Spaces & 6 No. Staff Parking Spaces

NEIL DOWLMAN Architecture
ALFORD | BOSTON | LOUTH | GRANTHAM | SKEGNESS
The Royal Institute of British Architects
Chartered Institute of Architectural Technologists
Corporate Building Engineers
Neil Dowlman Architecture Ltd
14 Main Ridge West Boston Lincs PE21 6QQ
T:01205 357272 F:01205 351115
E:boston@neildowlman-architecture.co.uk
Chartered Architects | Chartered Architectural Technologist
Designers | Building Engineers | Planning Supervisors
Project Managers | Party Wall Surveyors | Access Consultants
www.neildowlman-architecture.co.uk

Planning Department
08 FEB 2008
Ref: 005168

nda

Client
Mr Pang

Project
Proposed Extension & Alterations
Southern Wood House Care Home
20 Matmore Gate,
Spalding
Lincolnshire.

Title
Proposed Ground Floor Plan.

Scale
1:100

Date
Nov 2006

Drawn By
MGD

Checked By
GR

Drawing No.
B\1897-04

Revision
F

A1