
© Design Copyright reserved. Written consent must be obtained before copying or reproducing this drawing. Do not scale this drawing, use figured dimensions only. Contractors are responsible for taking and checking site dimensions. Any discrepancy must be reported to the Architectural Technologist immediately.

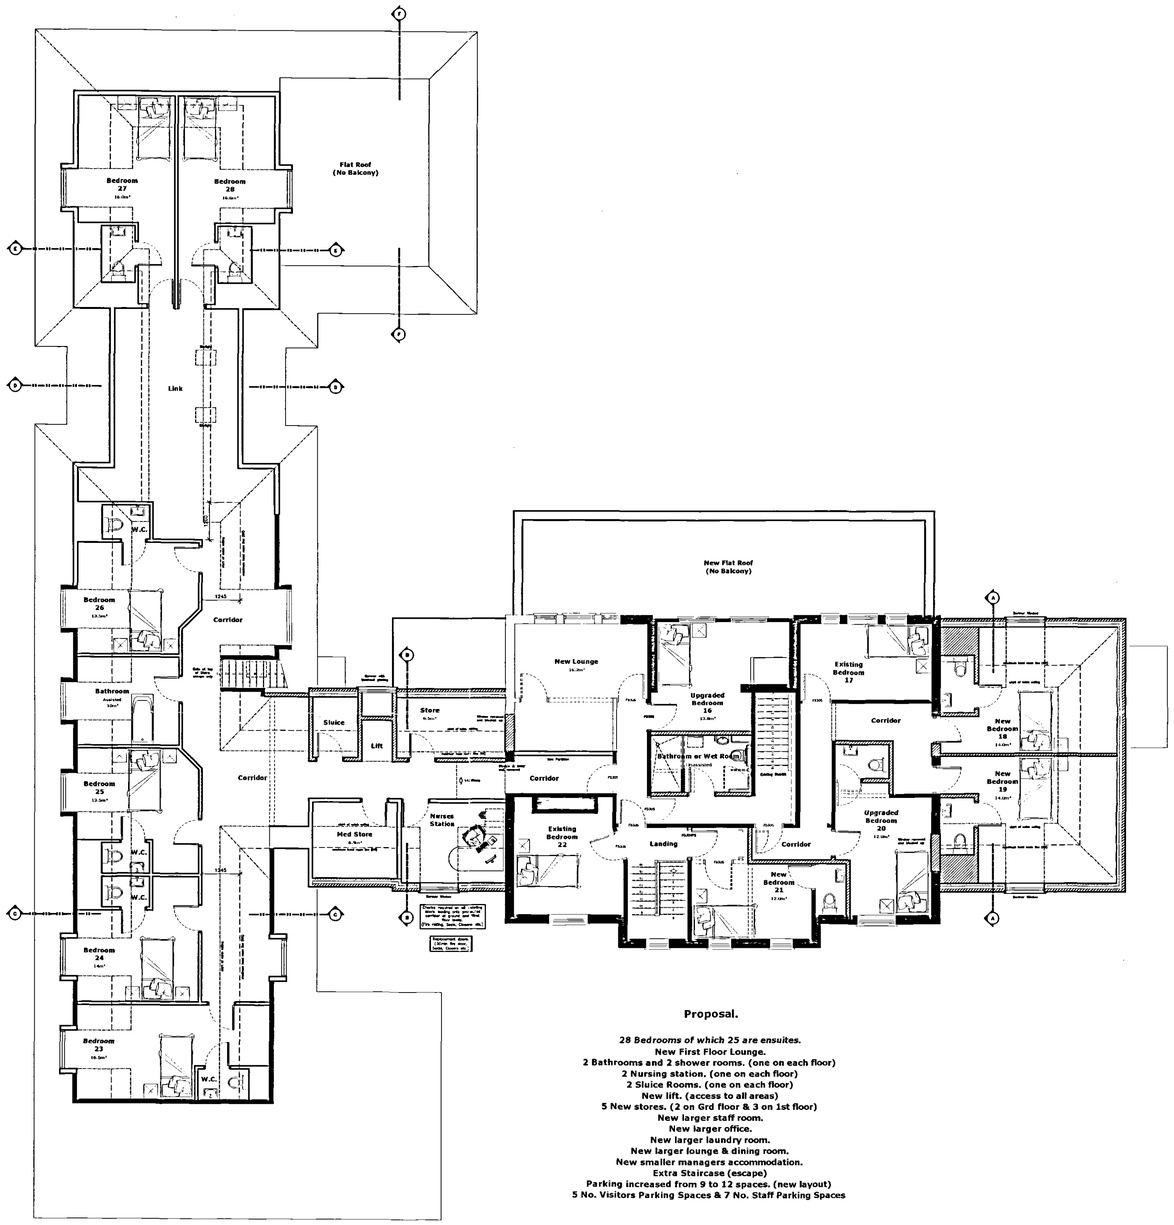


Proposal.

28 Bedrooms of which 25 are ensuites.
New First Floor Lounge.
2 Bathrooms and 2 shower rooms. (one on each floor)
2 Nursing station. (one on each floor)
2 Sluice Rooms. (one on each floor)
New lift. (access to all areas)
5 New stores. (2 on Grd floor & 3 on 1st floor)
New larger staff room.
New larger office.
New larger laundry room.
New larger lounge & dining room.
New smaller managers accommodation.
Extra Staircase (escape)
Parking increased from 9 to 12 spaces. (new layout)
5 No. Visitors Parking Spaces & 7 No. Staff Parking Spaces

FIRST FLOOR PLAN

SCALE 1:100

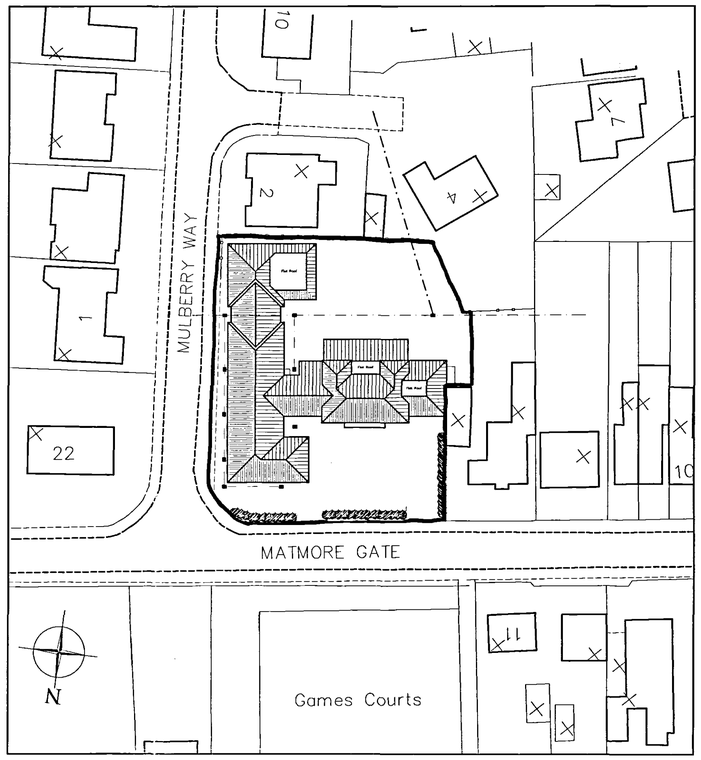

BLOCK PLAN

SCALE 1:500

LEGEND / NOTES COLUMN :

Rev A: Reduced Ridge line of Extension either side of Main Building and internal alterations. MD 08.12.06
Rev B: Clients Amendments. MD 05.01.07
Rev C: Revised Scheme / Amendments. MD 27.11.07
Rev D: Revised Scheme / Amendments. MD 02.12.07
Rev E: Revised Scheme / Amendments. MD 06.02.08

NEIL DOWLMAN | Architecture

ALFORD | BOSTON | LOUTH | GRANTHAM | SKEGNESS

The Royal Institute of British Architects
Chartered Institute of Architectural Technologists
Corporate Building Engineer

Neil Dowlman Architecture Ltd
14 Main Ridge West Boston Lincs PE21 6QQ
T:01205 357272 F:01205 351115
E:boston@neildowlman-architecture.co.uk

Chartered Architects | Chartered Architectural Technologist
Designers | Building Engineers | Planning Supervisors
Project Managers | Party Wall Surveyors | Access Consultants

www.neildowlman-architecture.co.uk

Planning
08 FEB 2008
Ref: 0051/08

nda

Client
Mr Pang

Project
Proposed Extension & Alterations
Southern Wood House Care Home
20 Matmore Gate,
Spalding
Lincolnshire.

Title
Proposed First Floor Plan.

Scale
1:100

Date
Nov 2006

Drawn By
MGD

Checked By
GR

Drawing No.
B\1897-05

Revision

DETERMINED

A1