

© Design Copyright reserved. Written consent must be obtained before copying or reproducing this drawing. Do not scale this drawing, use figured dimensions only. Contractors are responsible for taking and checking site dimensions. Any discrepancy must be reported to the Architectural Technologist immediately.

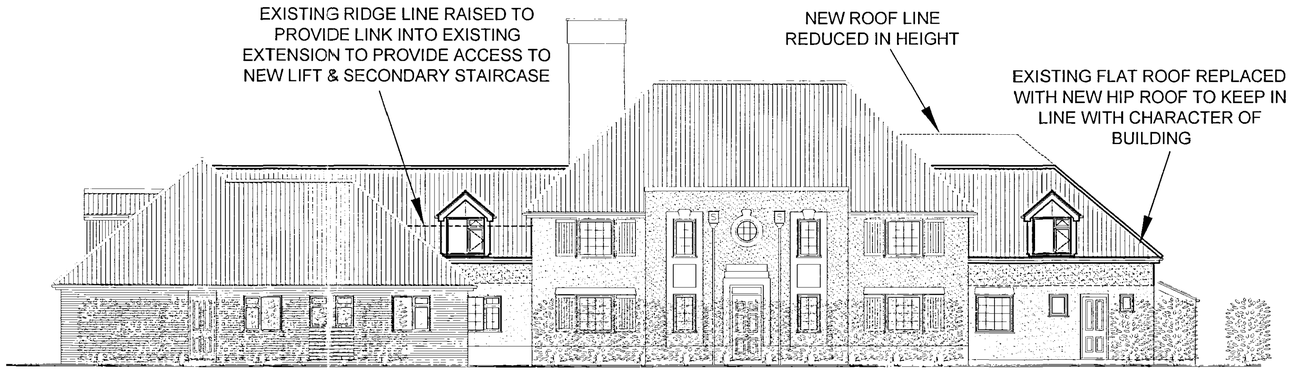

SOUTH ELEVATION

SCALE 1:100

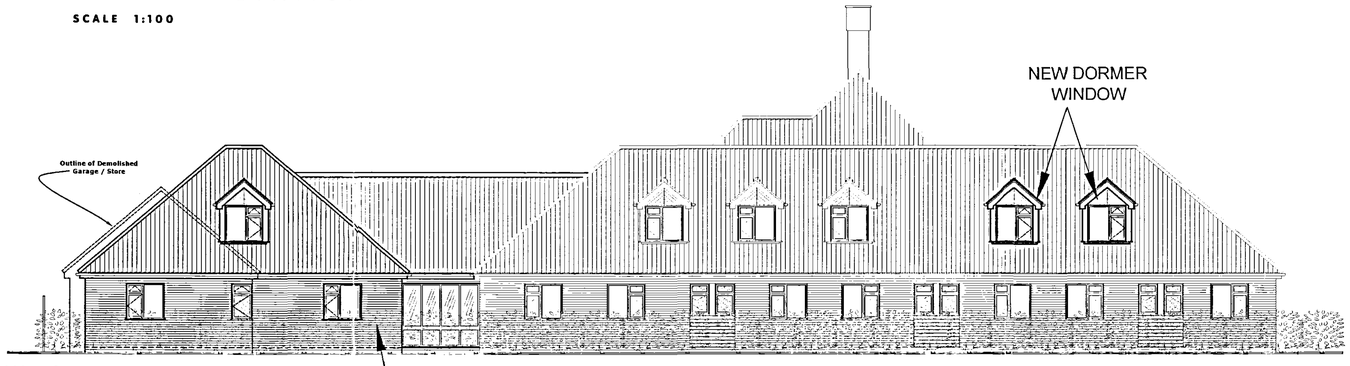

WEST ELEVATION


SCALE 1:100

CONTINUATION OF EXISTING EXTENSION TO FORM NEW MANAGERS ACCOMMODATION WITH EXTRA BEDROOMS FOR HOME ON FIRST FLOOR

EXISTING RIDGE LINE RAISED TO PROVIDE LINK INTO EXISTING EXTENSION TO PROVIDE ACCESS TO NEW LIFT & SECONDARY STAIRCASE. SLOPE OF ROOF TO CONTINUE TO FORM CATSLIDE OVER EXISTING FLAT ROOF

NEW ROOF LINE REDUCED IN HEIGHT

EXISTING FLAT ROOF REPLACED WITH NEW HIP ROOF TO KEEP IN LINE WITH CHARACTER OF BUILDING

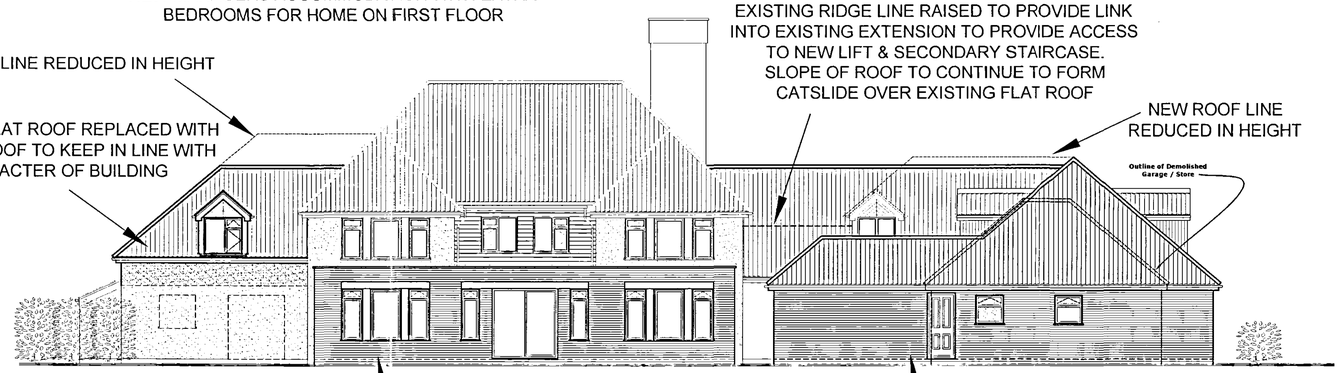


NORTH ELEVATION

SCALE 1:100

NEW SINGLE STOREY FLAT ROOF EXTENSION WITH PARIPIT WALL, RETAINING EXISTING WINDOW STYLE & DETAIL.


CONTINUATION OF EXISTING EXTENSION TO FORM NEW MANAGERS ACCOMMODATION WITH EXTRA BEDROOMS FOR HOME ON FIRST FLOOR

NEW ROOF LINE REDUCED IN HEIGHT

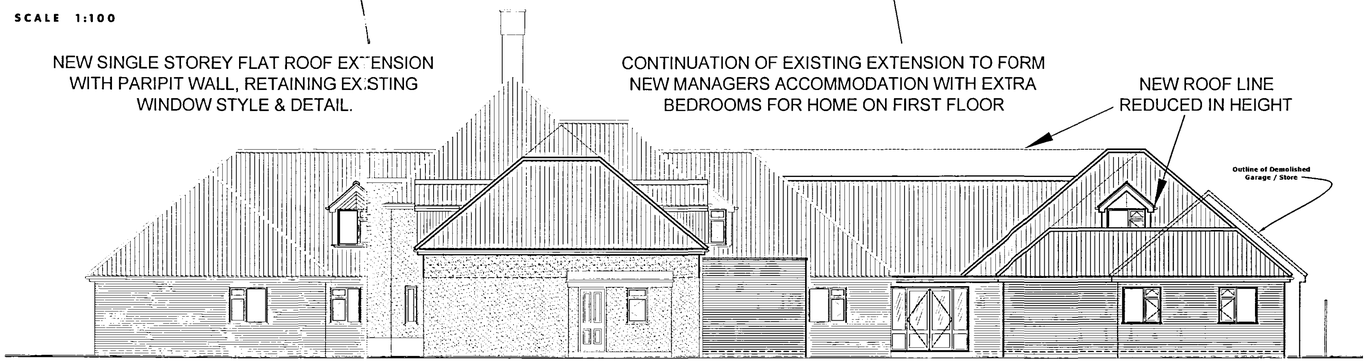


EAST ELEVATION

SCALE 1:100

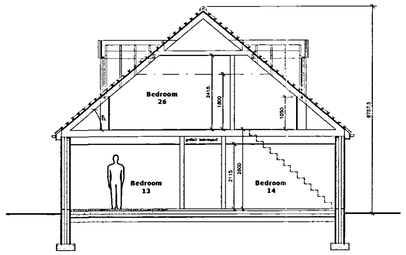


SECTION C-C

SCALE 1:100

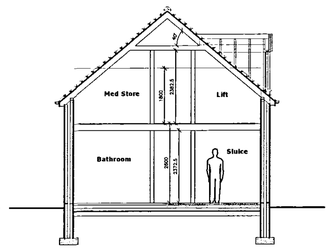


SECTION B-B

SCALE 1:100

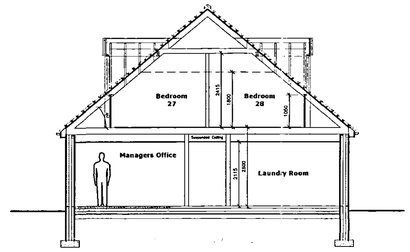

SECTION E-E

SCALE 1:100

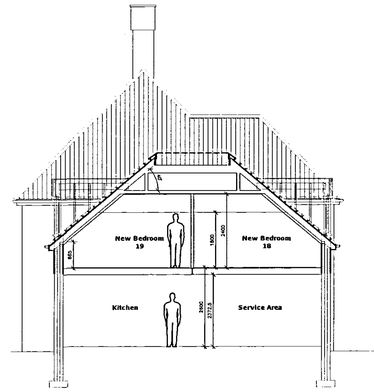

SECTION A-A

SCALE 1:100

LEGEND / NOTES COLUMN :

Rev A: Reduced Ridge line of Extension either side of Main Building and internal alterations. MD 08.12.06
Rev B: Clients Amendments. MD 05.01.07
Rev C: Inclusion of front and rear dormers. . MD 03.09.07
Rev D: Revised Scheme / Amendments. MD 27.11.07
Rev E: Revised Scheme / Amendments. MD 02.01.08
Rev F: Revised Scheme / Amendments. MD 06.02.08

NEIL DOWLMAN | Architecture

ALFORD | BOSTON | LOUTH | GRANTHAM | SKEGNESS

Neil Dowlman Architecture Ltd
14 Main Ridge West Boston Lincs PE21 6QQ
T:01205 357272 F:01205 351115
E:boston@neildowlman-architecture.co.uk

Chartered Architects | Chartered Architectural Technologist
Designers | Building Engineers | Planning Supervisors
Project Managers | Party Wall Surveyors | Access Consultants

www.neildowlman-architecture.co.uk

Planning
0 8 FEB 2008
Ref: 08/108

Client
Mr Pang

Project
Proposed Extension & Alterations
Southern Wood House Care Home
20 Matmore Gate,
Spalding
Lincolnshire.

Title
Proposed Elevations.

Scale
1:100

Date
Nov 2006

Drawn By
MGD

Checked By
GR

Drawing No.
B\1897-06

Revision
F.

A1