
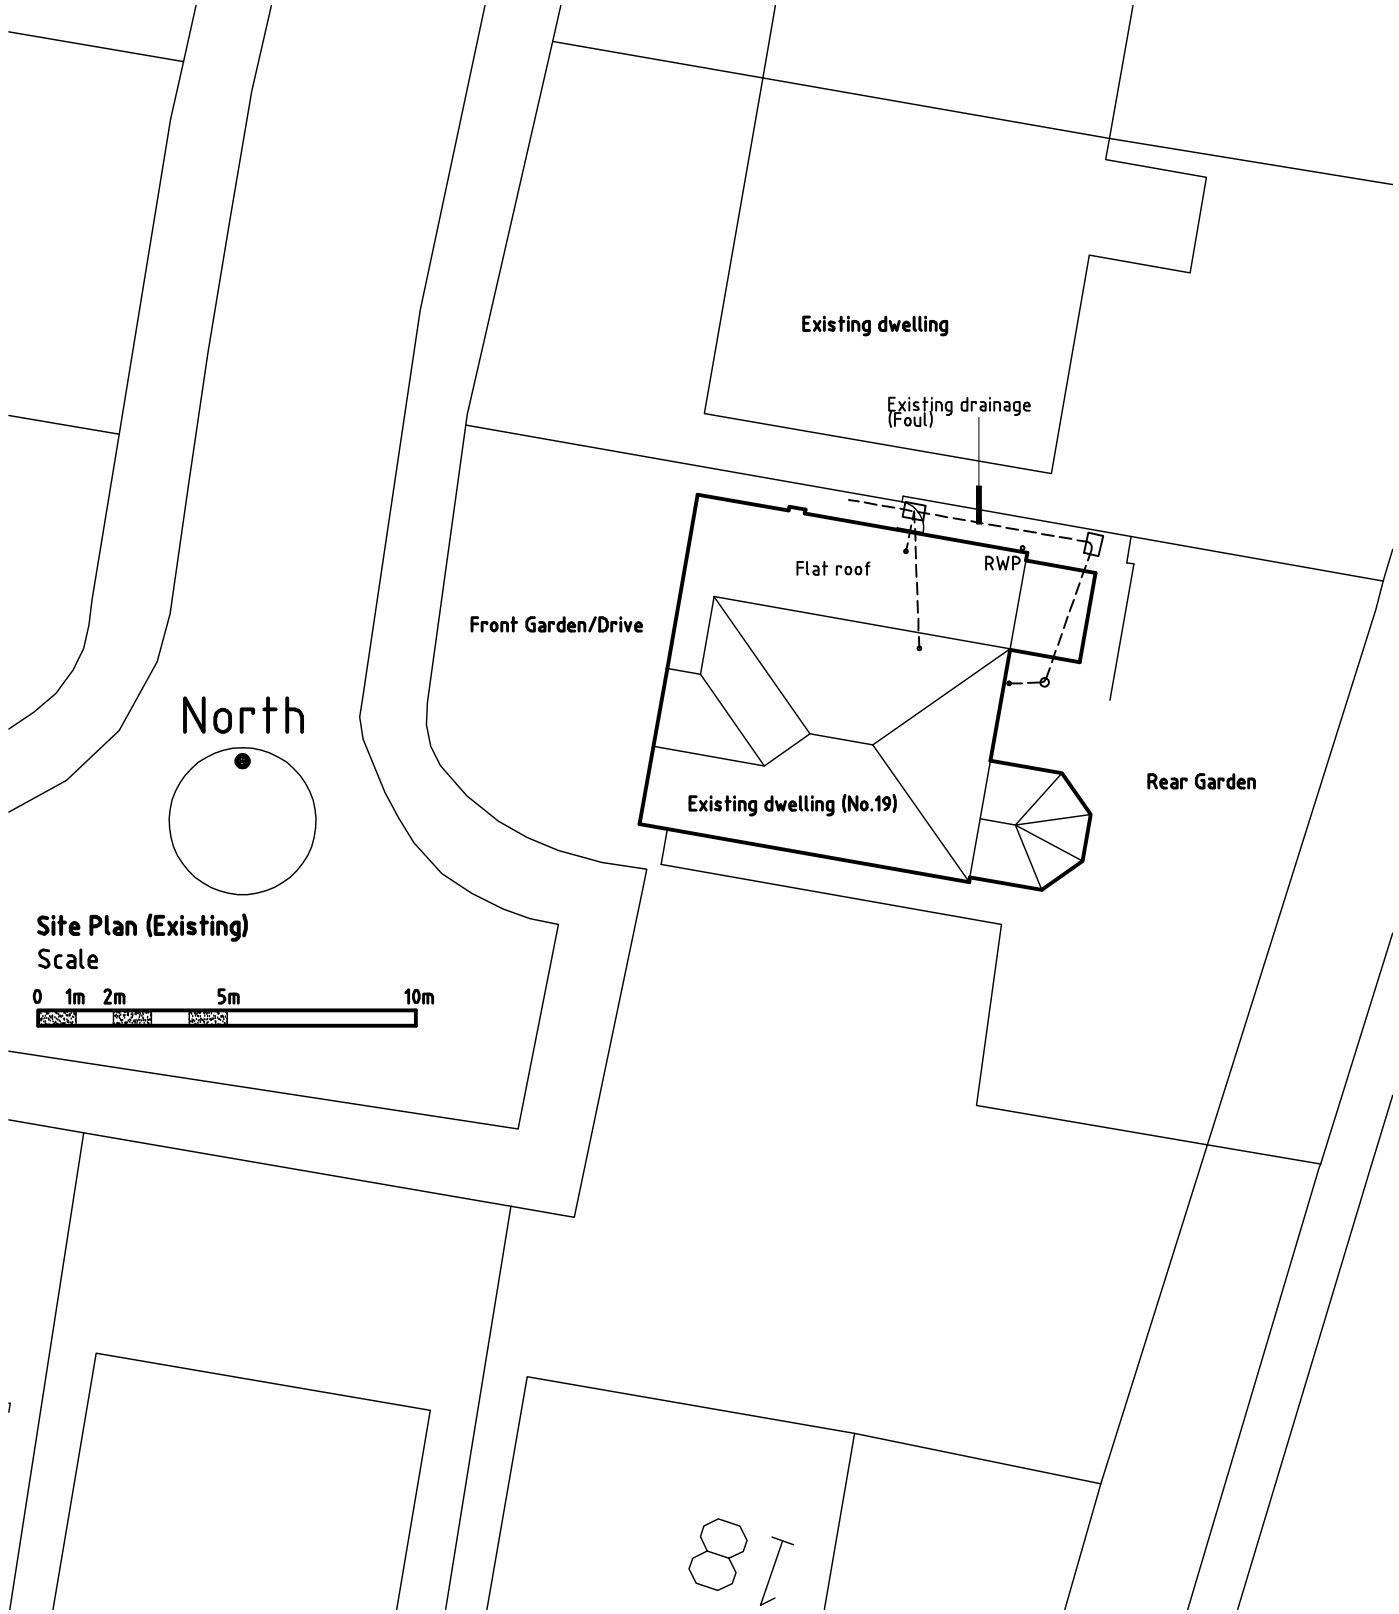


Site Plan (Existing)
Scale
0 1m 2m 5m 10m

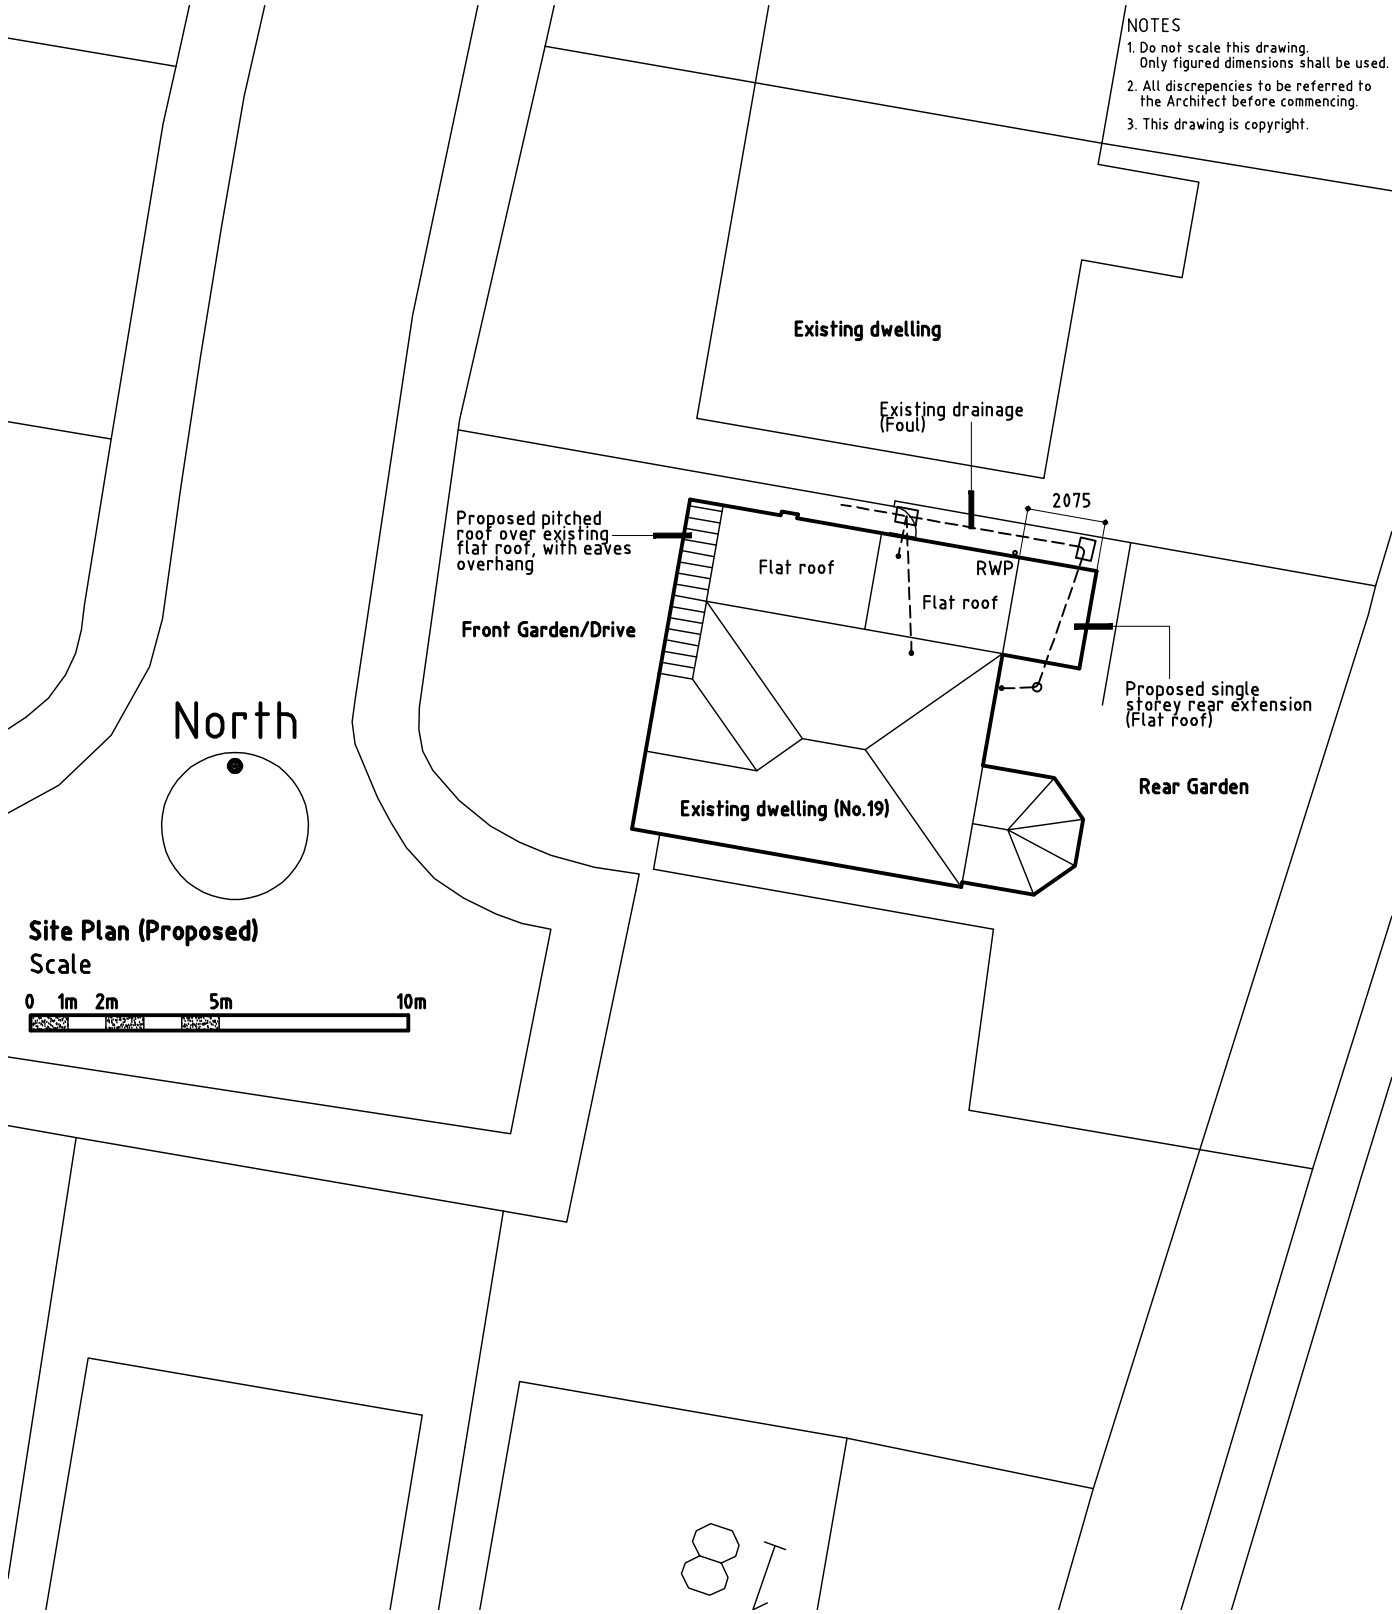

Site Plan (Proposed)
Scale
0 1m 2m 5m 10m

Scott I Whight
Architects and Development Consultants
46 Elm Crescent, Glinton, Cambs, PE6 7LE
Tel: 01733 253543
E-Mail: scottwhight@btinternet.com

Client: Mr S. Etchells		Project: Proposed single storey rear extension and pitched roof at 19 Cleveland Close Spalding		
Drawing: Existing/Proposed Site Plans/Block Plans				
Date: Nov 2016	Scale: 1:200 @ A3	Project No.: 363	Drawing No.: 01	Revision: -