
NOTES
1. Do not scale this drawing.
   Only figured dimensions shall be used.
2. All discrepencies to be referred to
   the Architect before commencing.
3. This drawing is copyright.

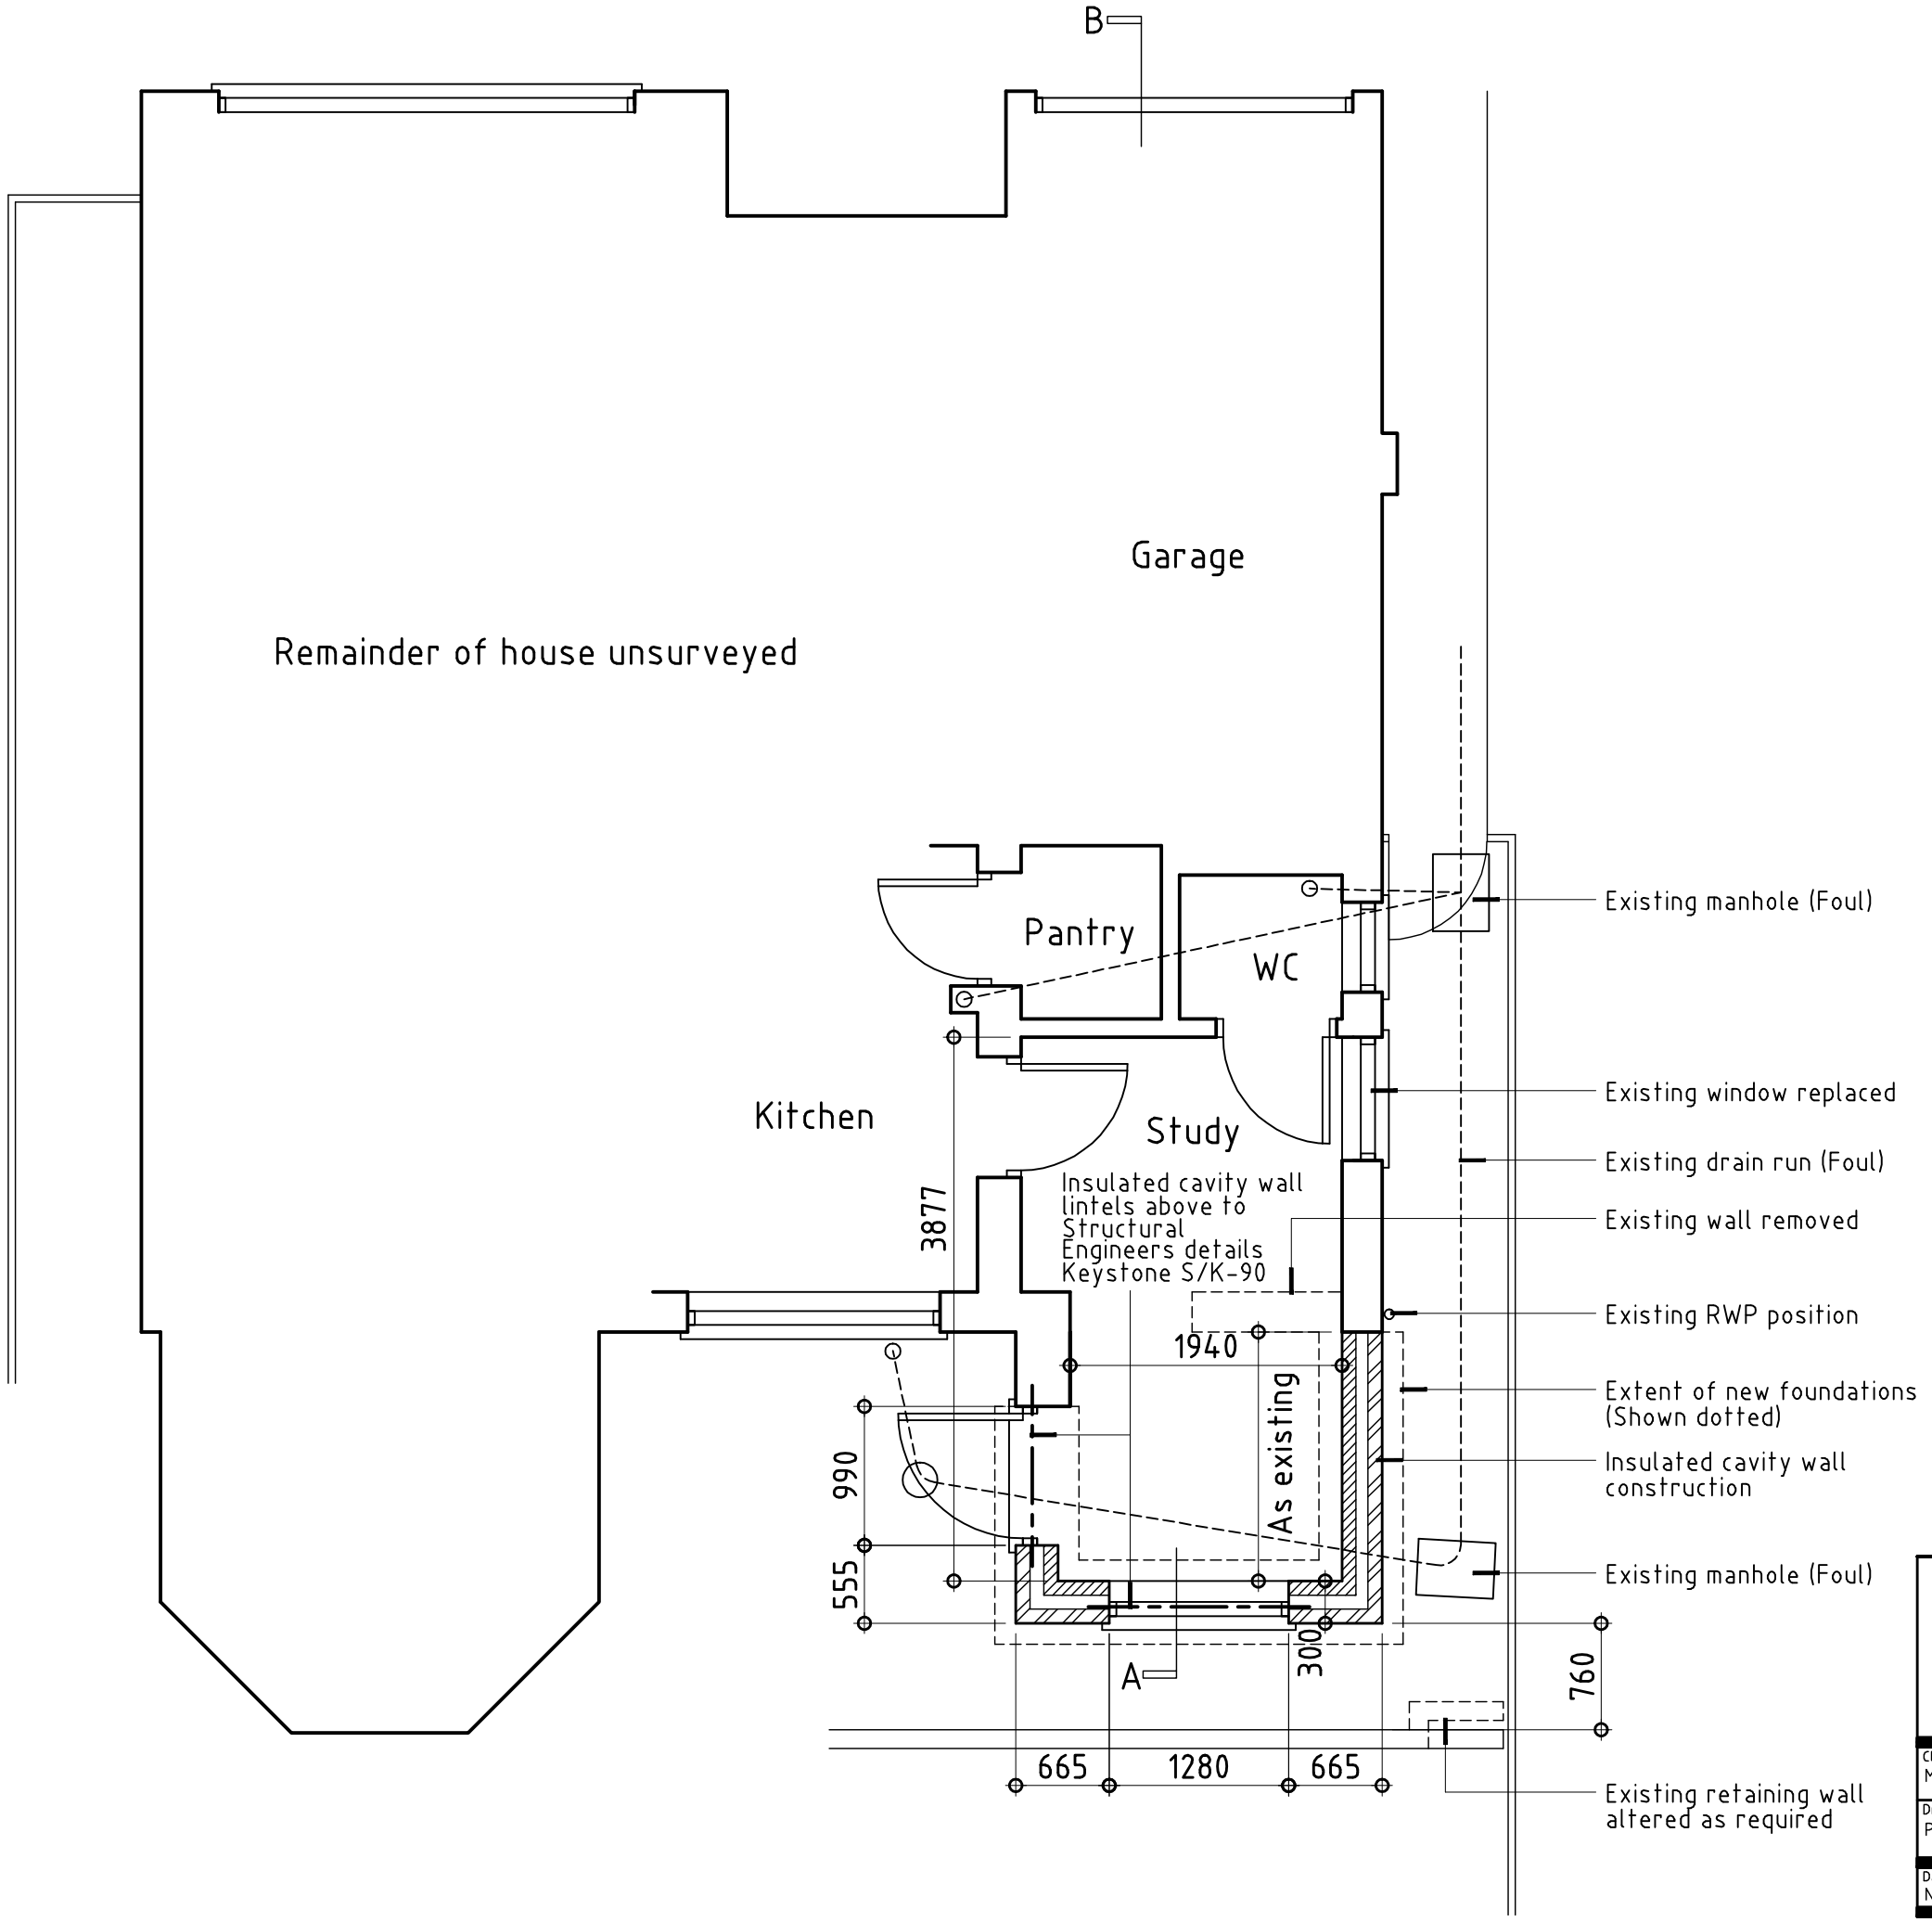

Ground Floor Plan
(1:50)

Key:-

New walls (masonry)

New walls (timber)

Existing walls removed

Notes:

Dimensions are approximate only
and to be verified on site

Scott I Whight
Architects and Development Consultants
46 Elm Crescent, Glinton, Cambs, PE6 7LE
Tel: 01733 253543
E-Mail: scottwhight@btinternet.com

Client: Mr S. Etchells	Project: Proposed single storey rear extension at 19 Cleveland Close Spalding
Drawing: Proposed Ground Floor Plan	

Date	Scale	Project No.	Drawing No.	Revision
Nov 2016	1:50 @ A3	363	04	-