
NOTES
1. Do not scale this drawing.
   Only figured dimensions shall be used.
2. All discrepencies to be referred to
   the Architect before commencing.
3. This drawing is copyright.



Front Elevation

Scale


0 1m 2m 5m

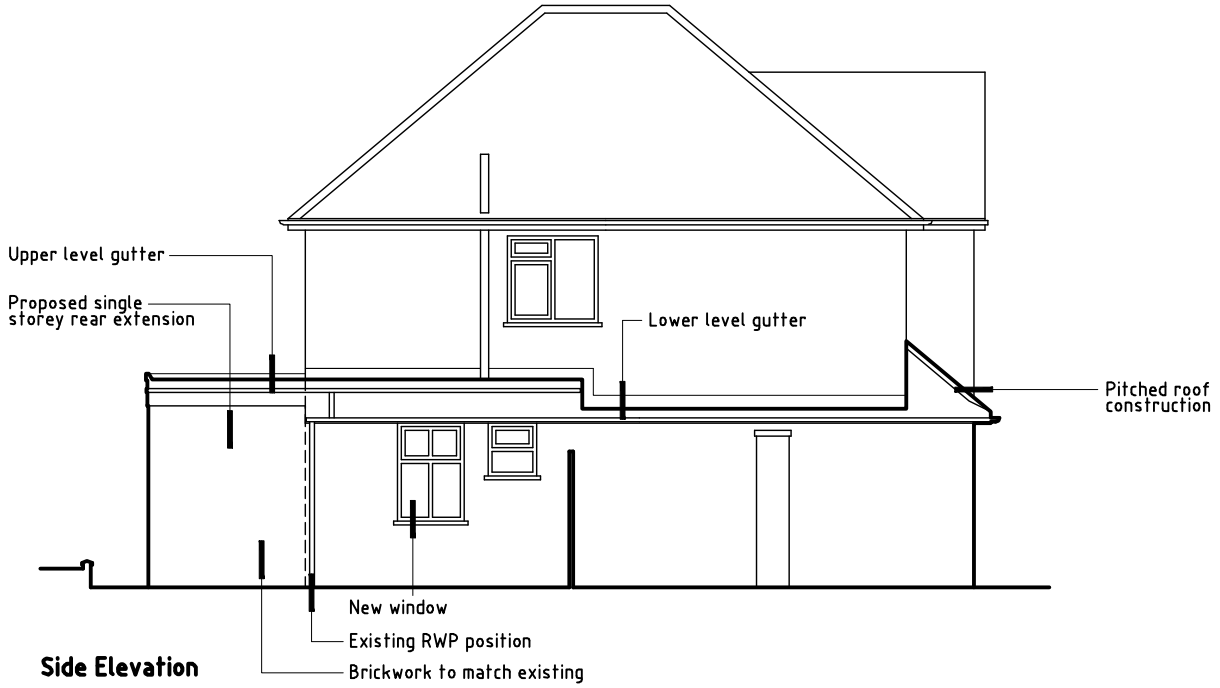

Side Elevation



Rear Elevation

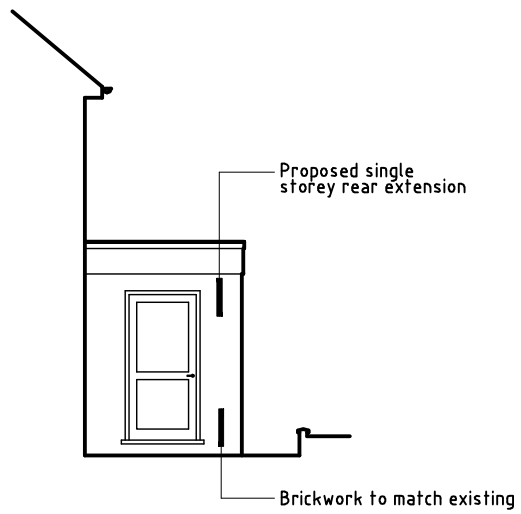

Side Elevation

Scott I Whight
Architects and Development Consultants
46 Elm Crescent, Glinton, Cambs, PE6 7LE
Tel: 01733 253543
E-Mail: scottwhight@btinternet.com

Client: Mr S. Etchells		Project: Proposed single storey rear extension at 19 Cleveland Close Spalding		
Drawing: Proposed Elevations				
Date: Nov 2016	Scale: 1:100 @ A3	Project No.: 363	Drawing No.: 05	Revision: -