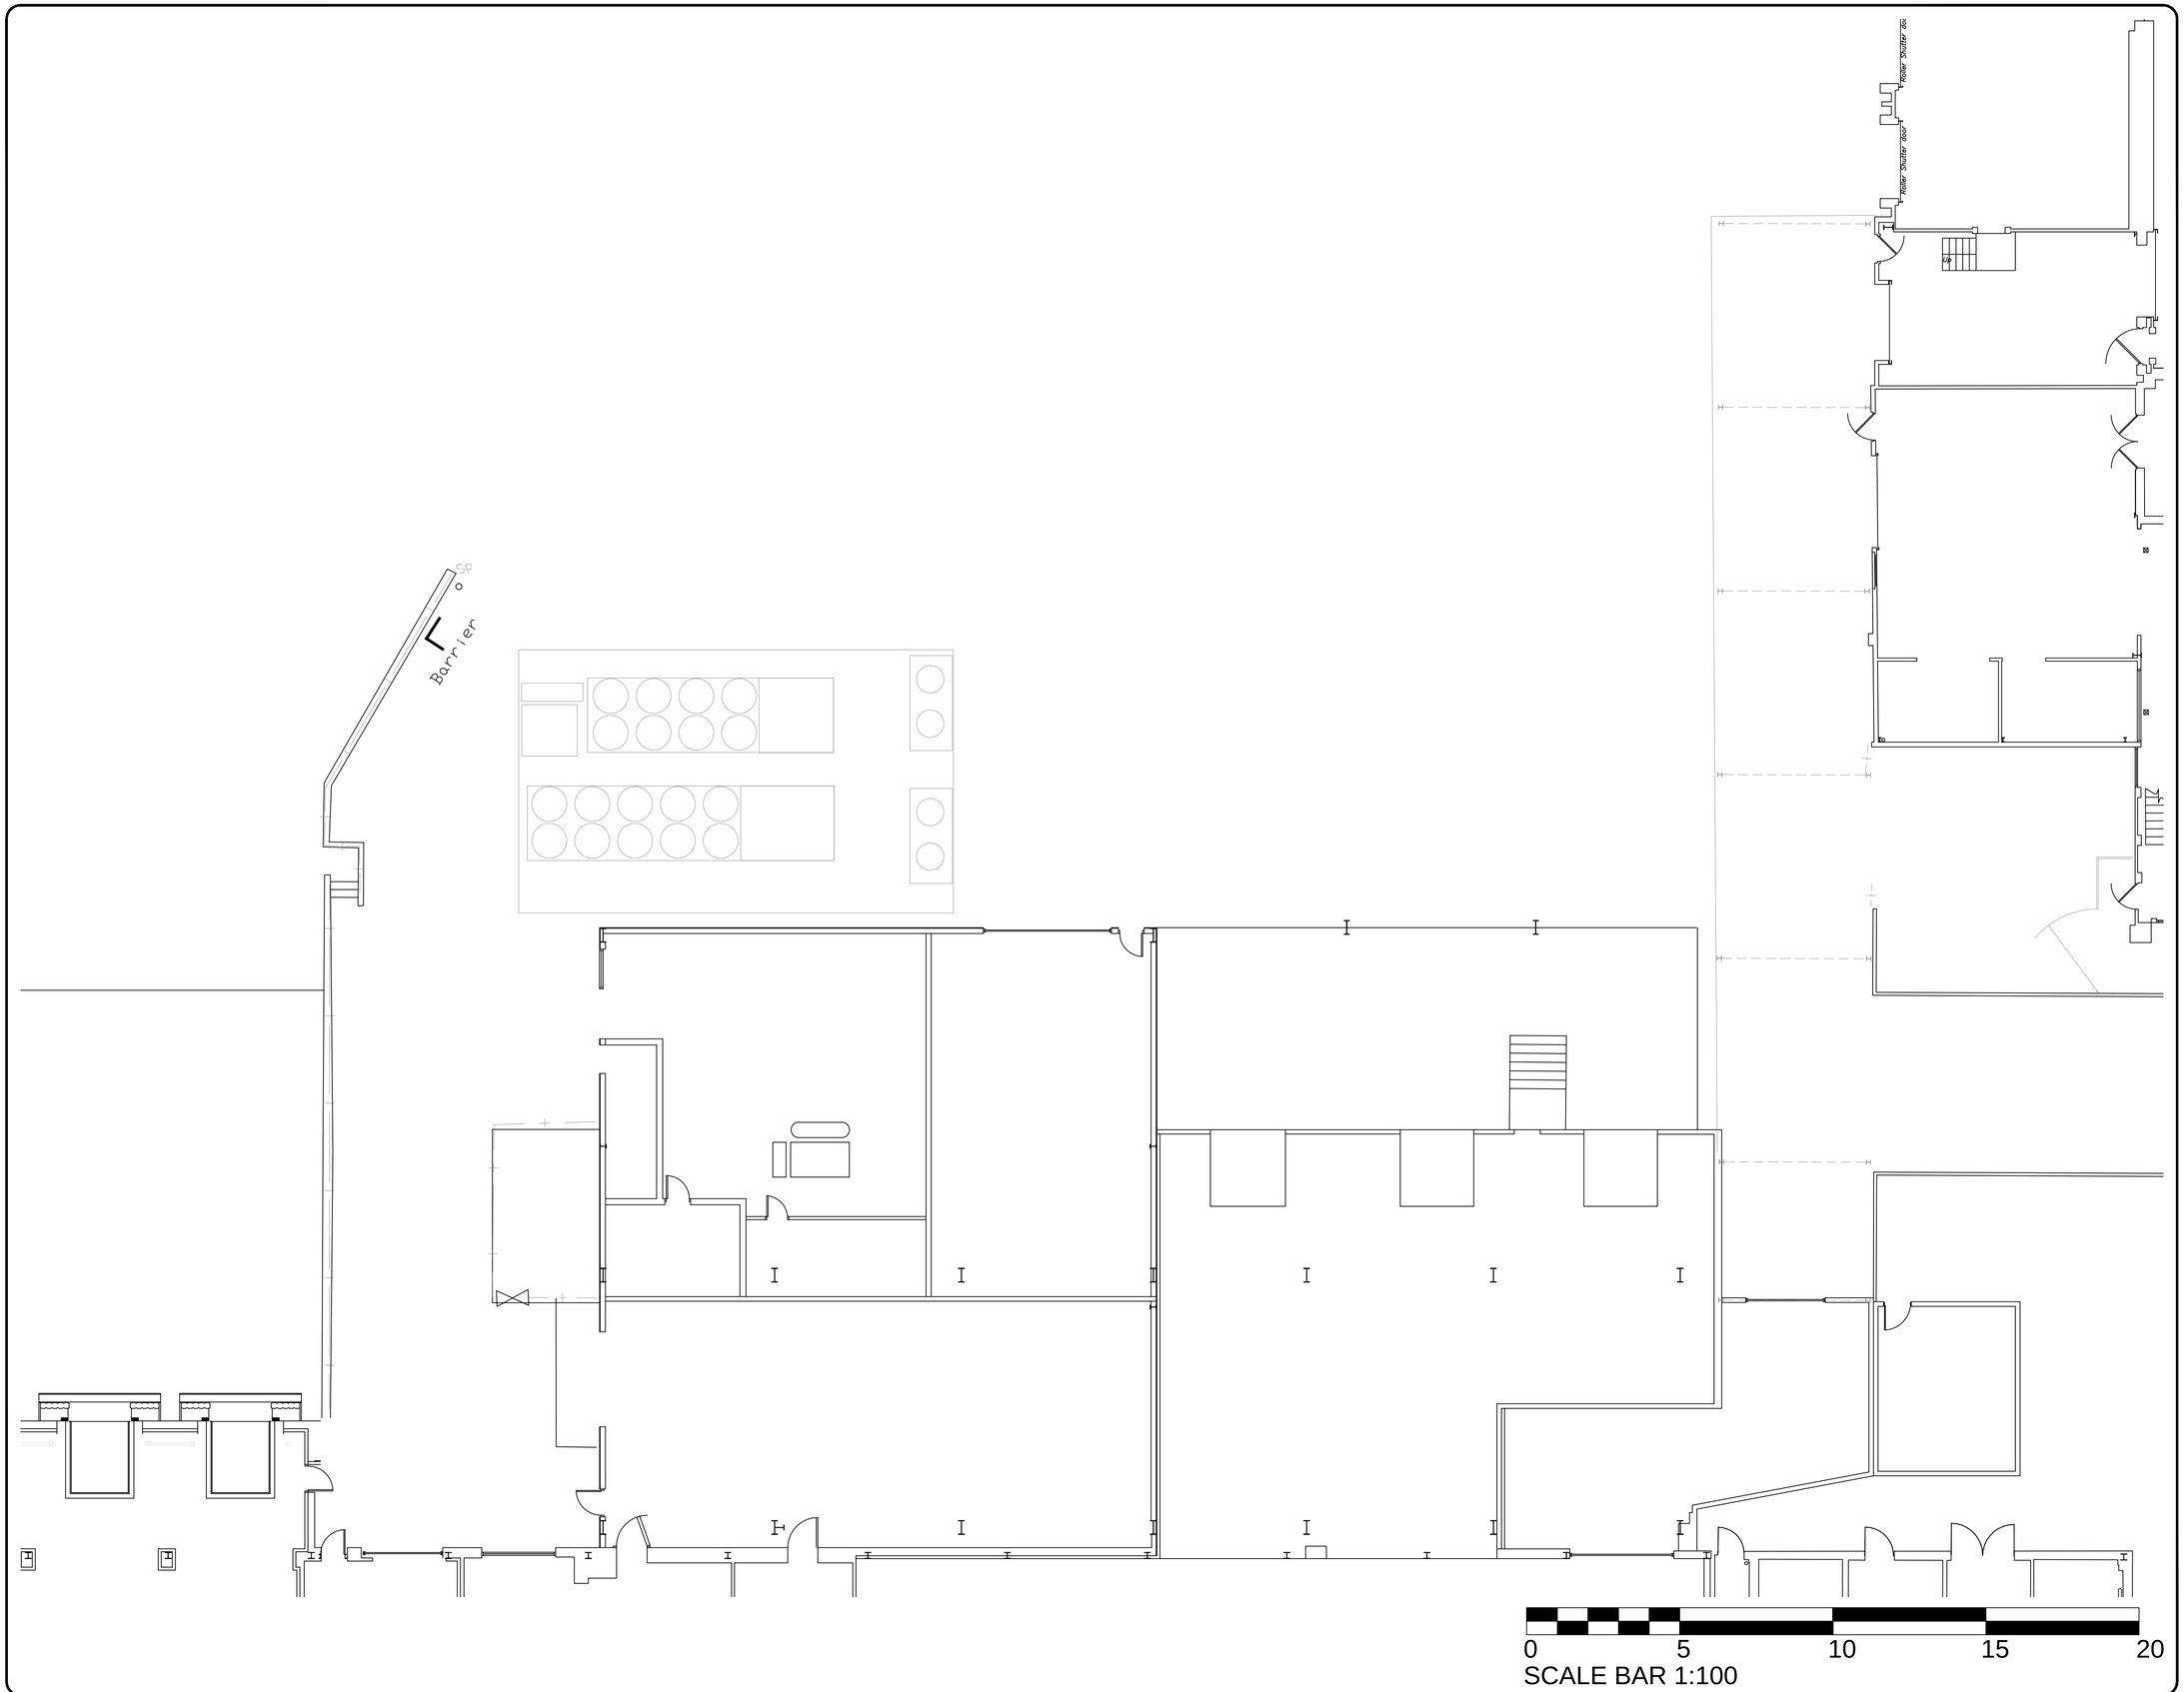


rev	notes	date
1.0	Planning Issue.	10/12/2018

Meller,
The Lace Mill,
44 Derby Road,
Draycott, Derby,
DE72 3NJ
Tel: 01509 670036
Website: www.mellerltd.co.uk

This drawing and its contents, on paper and as the originating data file, remain the copyright of Meller ltd © **meller** 2018

Do not scale from this drawing - use stated levels and dimensions only. If in doubt contact meller ltd.

client	created
Bakkavor	November 18

project	Drawn by	Checked by
Deli Refridgeration Project	JP	-

title	scale
Existing Site Plan	1:100

job N°	drawing N°	rev	status
171203	PL02	1.0	Planning