
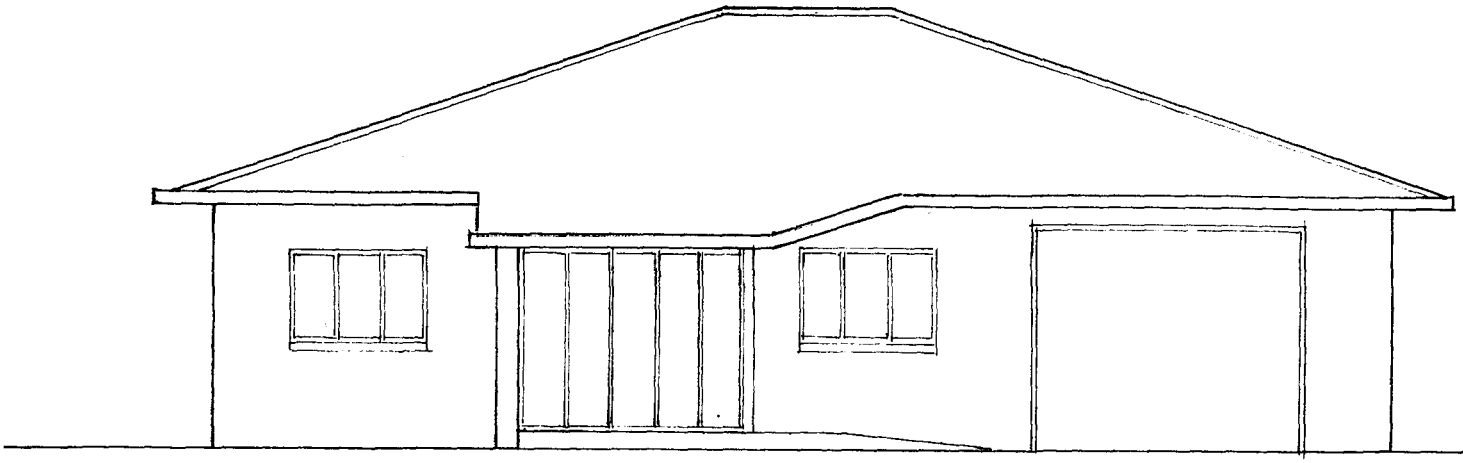


FRONT ELEVATION

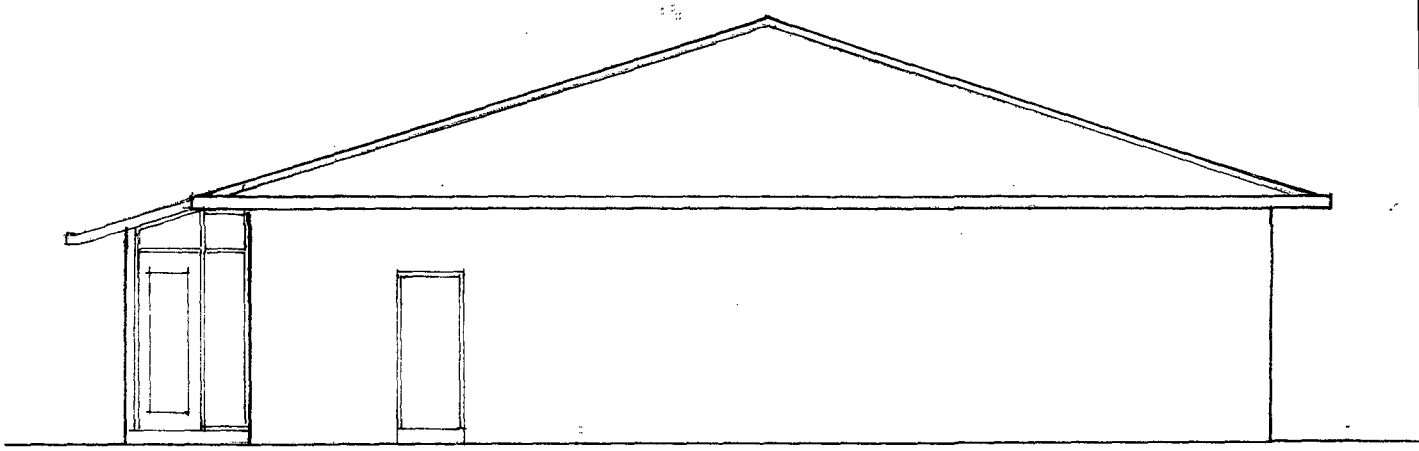


SIDE ELEVATION

SOUTH HOLLAND DC
HOUSING & PLANNING
07 AUG 2001
Ref:

PROPOSED NEW DEPOT, WOOLRAM WYEGATE, SPALDING

W.R. REFRIGERATION LTD.

SCALE 1:100 AUG 2001 JC 1190/SK1

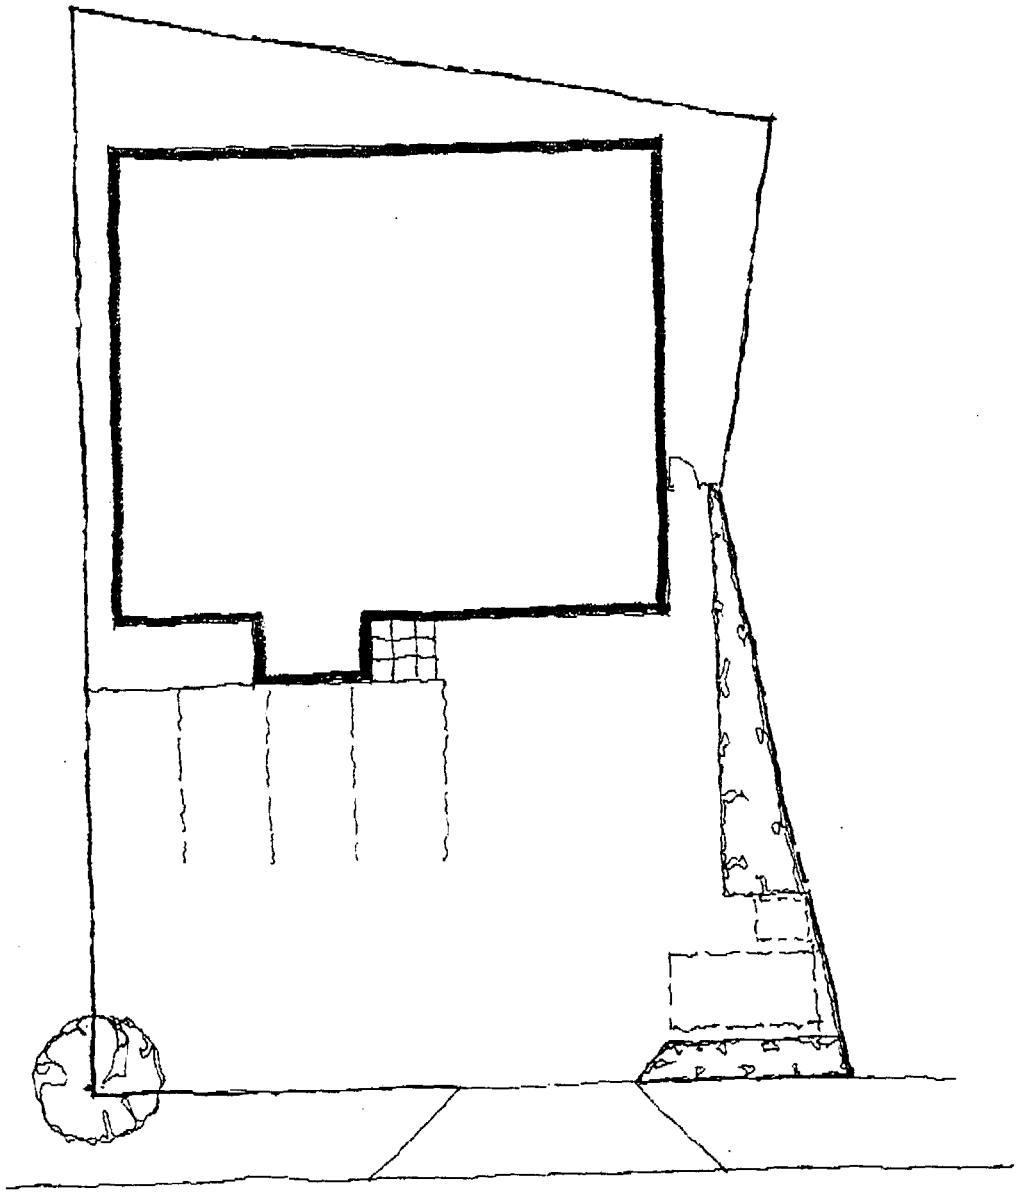

WOOLRAM WYEGATE


The Strangeway Partnership
chartered architects

2, Silver Walk, St. Martin's Square, Leicester LE1 5EW
Tel: (0116) 253 2972 Fax: (0116) 253 6351


H16/0053/01

DETERMINED
PLEASE


1190/sk1

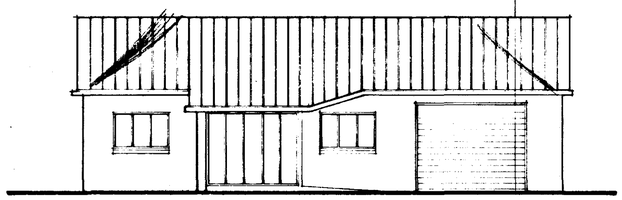


FRONT ELEVATION scale 1:100

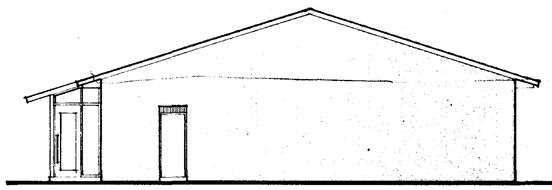


SIDE ELEVATION scale 1:100

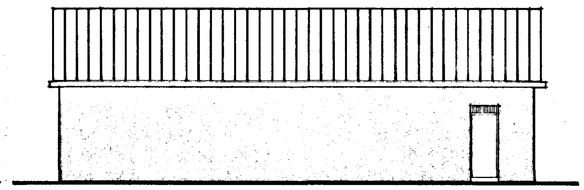


REAR ELEVATION scale 1:100

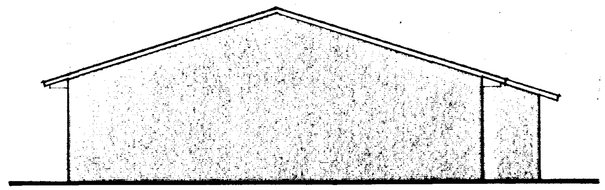


SIDE ELEVATION scale 1:100

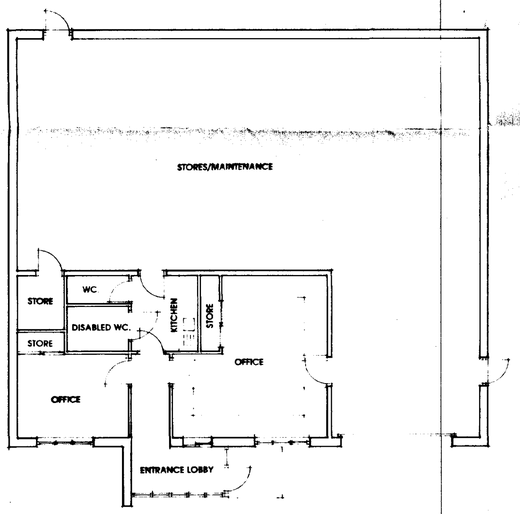

FLOOR PLAN scale 1:100

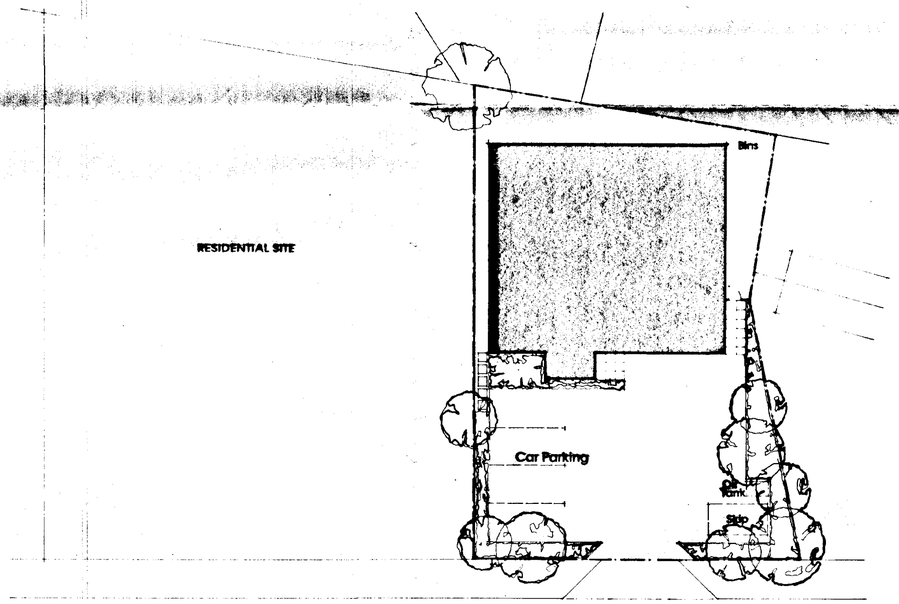

SITE PLAN scale 1 : 200

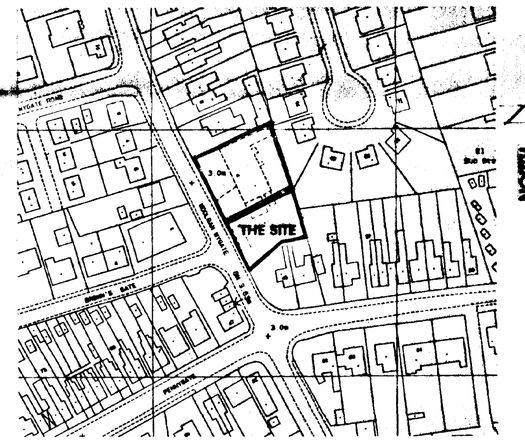

LOCATION PLAN scale 1:1250

SOUTH HOLLAND DC
HOUSING & PLANNING
15 JAN 2001
Ref: H/E/0033/01

The Strangeway Partnership
chartered architects
2 Silver Walk, St. Martin's Square, Leicester LE1 5EW Tel: (0116) 253 2972 Fax: (0116) 253 6351

Job Title	PROPOSED NEW DEPOT, WOOLRAM WYEGATE, SPALDING
Client	W. R. REFRIGERATION LTD.
Drawing Title	GENERAL PROPOSALS

DETERMINED

Scale	Date	Drawn By	Job/Drawing No.
as shown	JAN 2001	ms/dp	PLAN 1190/5

C B (LEICS) LTD.