SCOPE OF WORK: Proposed extension to existing shop unit to be used as storage rooms.

Roof Finish: Flat upvc.


Wall Finish: PIR Plastic panels colour grey to front and rear elevations and white to side elevation.

Windows: None


Doors: Grey steel.




EXISTING FRONT ELEVATION 1:100

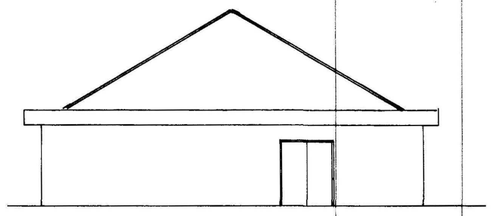


EXISTING SIDE ELEVATION 1:100

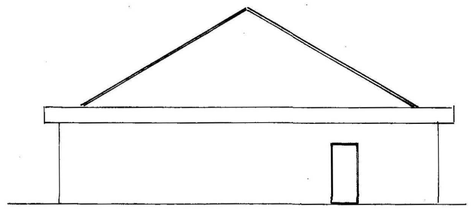


EXISTING REAR ELEVATION 1:100

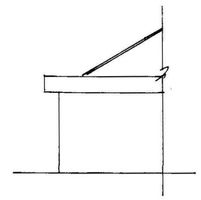


EXISTING SIDE ELEVATION 1:100

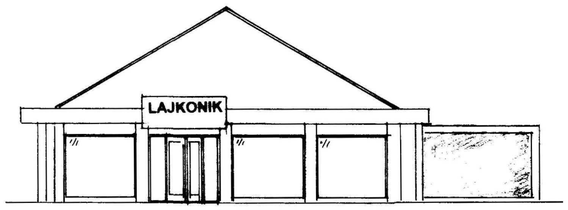


PROPOSED FRONT ELEVATION 1:100
South

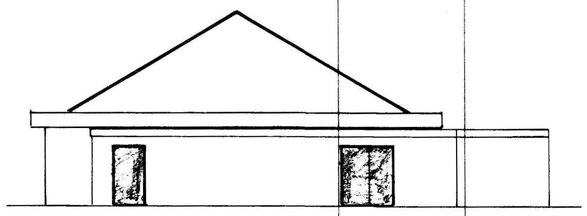


PROPOSED SIDE ELEVATION 1:100
East

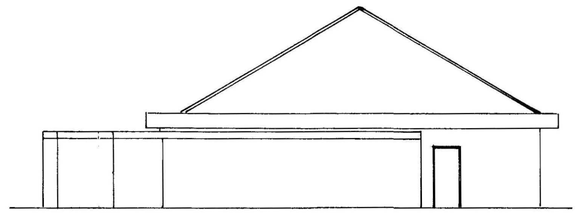


PROPOSED REAR ELEVATION 1:100
North

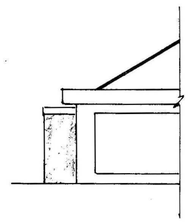


PROPOSED SIDE ELEVATION 1:100
West

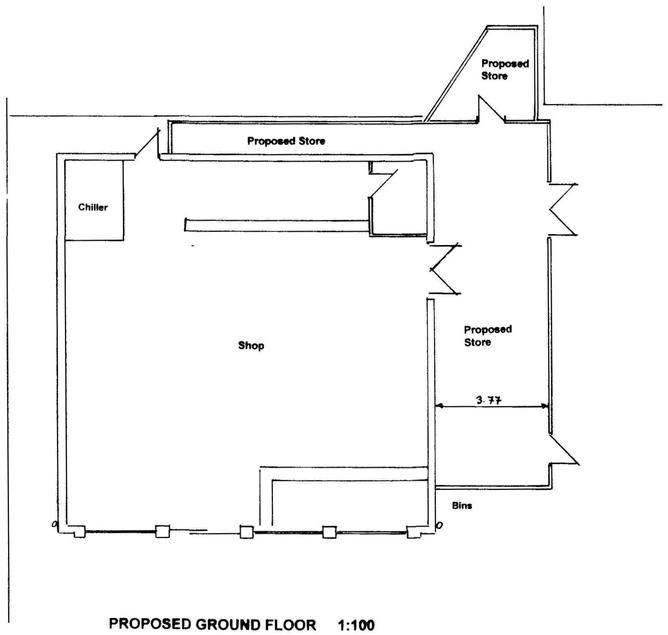

PROPOSED GROUND FLOOR 1:100

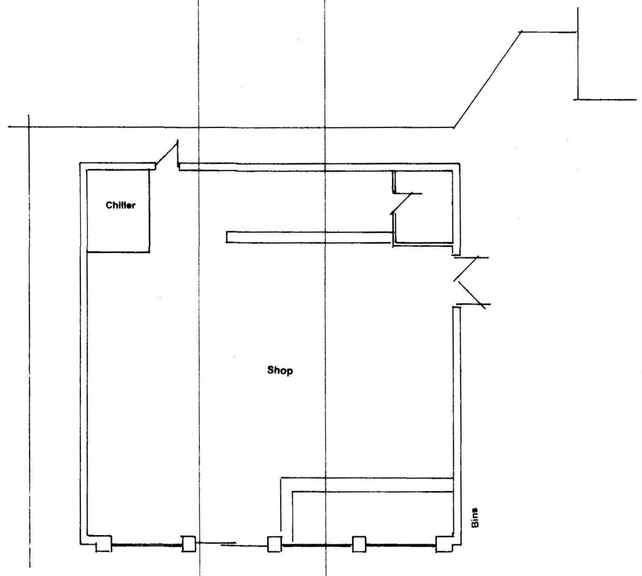

EXISTING GROUND FLOOR 1:100

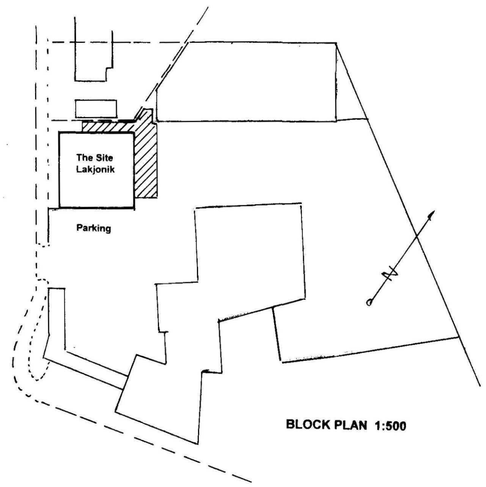

BLOCK PLAN 1:500

SCALE 1:500
0 10 20 30

SCALE 1:100
0 1 2 3 4

SHDC
PLANNING & DEVELOPMENT
24 JAN 2012
Ref. 0053-12

PROPOSED EXTENSION TO SHOP (RETROSPECTIVE)
AT
LAJKONIK
THE PYRAMID BUILDING
WESTLODE STREET
SPALDING
FOR
MAKRO FOODS

N. P. BRANSTON mrics. mciob.
400 EASTFIELD ROAD,
PETERBOROUGH,
PE1 4RE
phone: 01733-348119
email: philbranston@btinternet.com

Scales:
1 : 100 1 : 500

Date:
JANUARY 2012

Drawing Number:
11.065

PE11 2AG