
Post & Wire Fence Boundary.

Existing Hedge & Small Trees.


Fire Exit.

Museum.
(Existing Former Store Building)

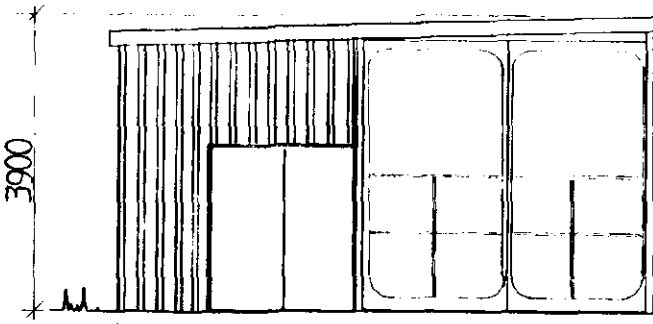


7100
West Elevation.


House.
wthorns

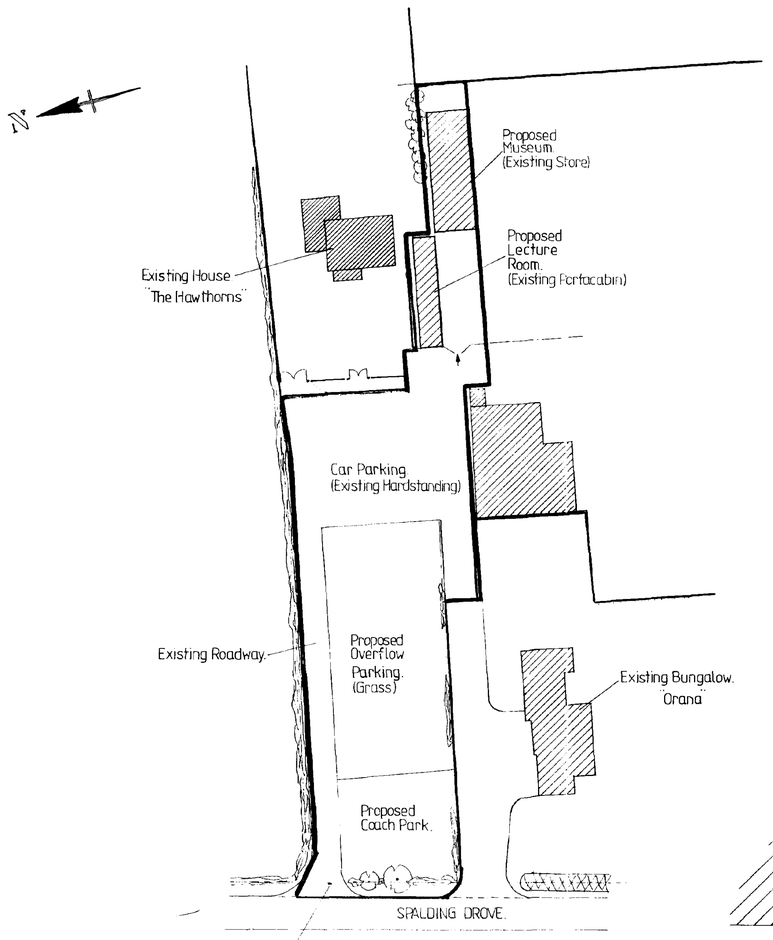


SITE PLAN 1:500

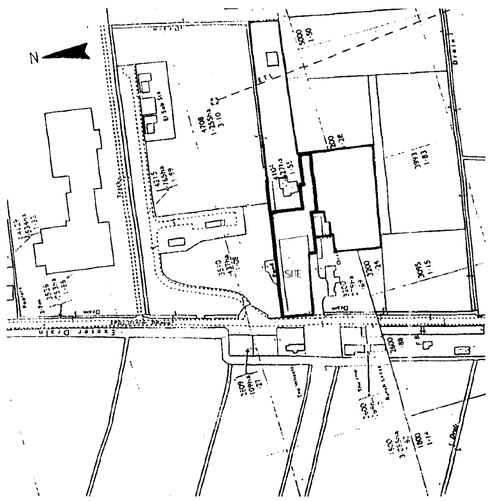


SITE LOCATION 1:2500

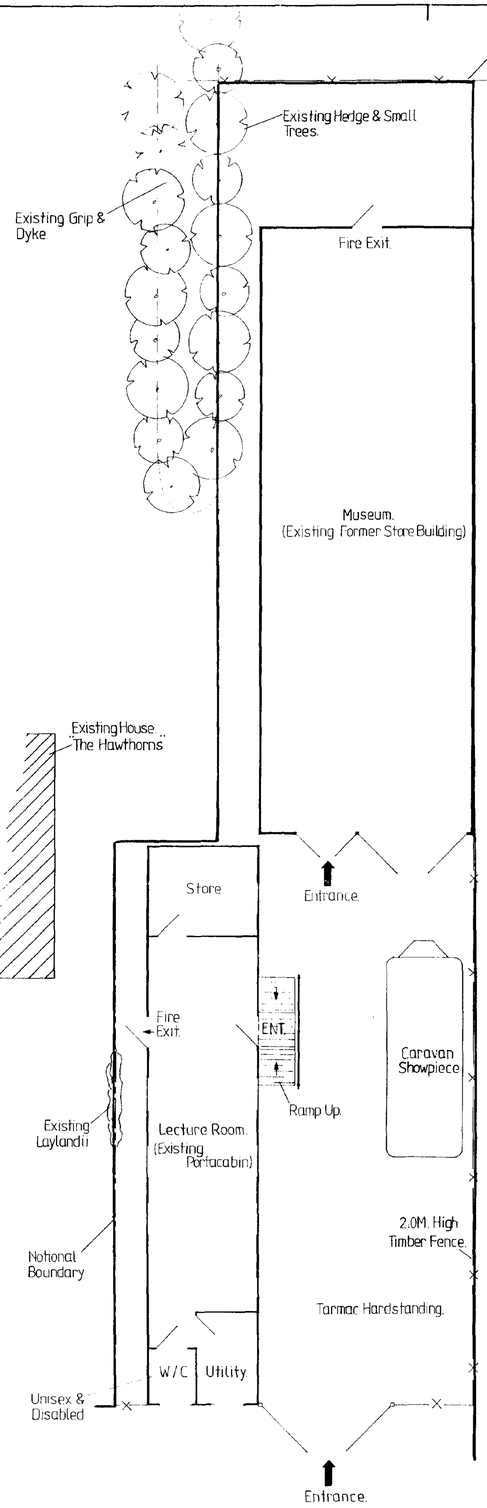

BLOCK PLAN 1:100

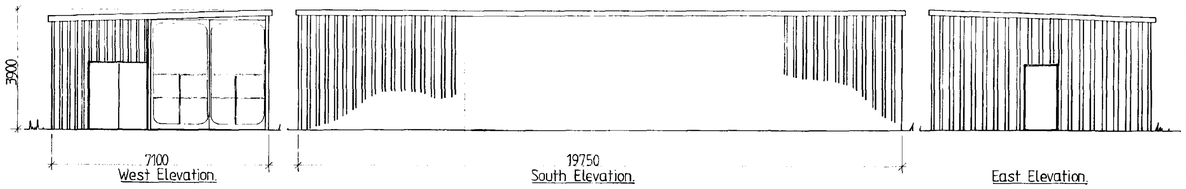

MUSEUM ELEVATIONS

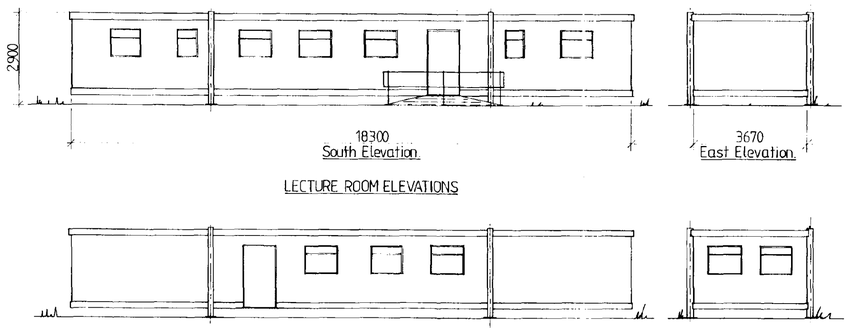

LECTURE ROOM ELEVATIONS

SOUTH HOLLAND D.C.
PLAN DEPT
19 JAN 1995
REF. 0054/95

DETERMINED
P.A. 5.4.95

CONTRACTOR TO CHECK ALL DIMENSIONS ON SITE BEFORE WORK COMMENCES.

revision	date	init.	revision details

PODDINGTONS

Architectural Design Consultants

43 Double Street, Spalding, Lincs. PE11 2AA
Tel: 0775 761856 & 768296. Fax: 0775 710218

project
PROPOSED ROMANY MUSEUM, WITH LECTURE ROOM & PARKING.
AT SPALDING DROVE, SPALDING.
FOR MR. G. BOSWELL.

drawing
PLAN AS PROPOSED.

scale
1:100 1:500
1:2500

drawing no.
2610