

Contractor to check all Dimensions on site prior to ordering materials / commencing work.Do Not Scale from this Drawing - If in doubt then please ask

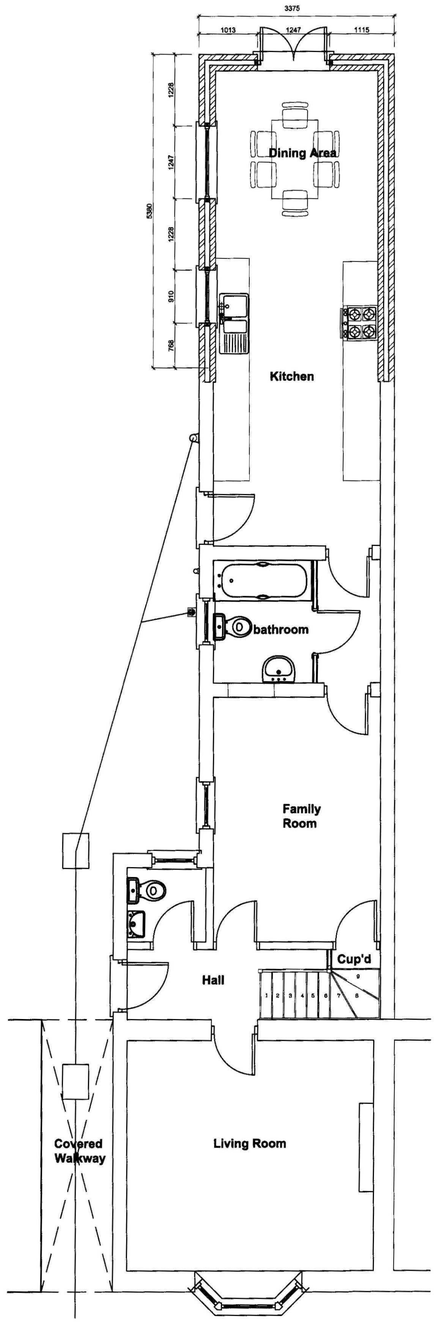


Proposed Ground Floor Plan
Scale 1:50



Proposed Side Elevation
Scale 1:100

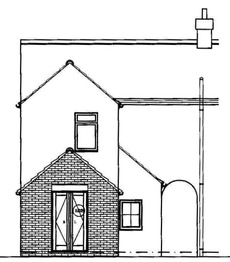

Proposed Rear Elevation
Scale 1:100

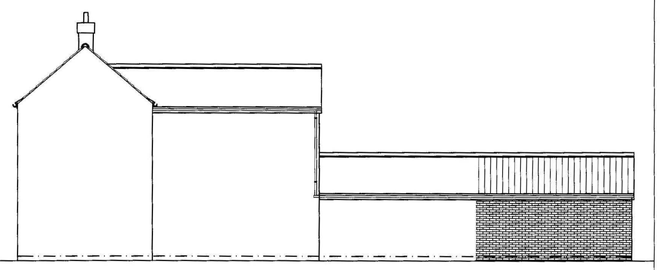

Proposed Side Elevation
Scale 1:100

SHDC
Planning & Development
23 JAN 2009
Ref: 0058/09

Client :
Mr C Bosworth
Willow Villa
Green LAne
Spalding
PE11 2YB

Site :
Proposed Single Storey Family Room Extension to Rear to:
57 Hawthorne Bank
Spalding
PE11 1JJ

remway Design Ltd
2 Red Lion Street
Spalding
PE11 1SX
Tel / Fax: 01775 768 921
Mobile : 07815 112 058
e-mail: jason@remwaydesign.co.uk

Date : dec07 | Scale : As Noted

Drawing No:
A1-1532-02