
SCHEME PROPOSALS 1

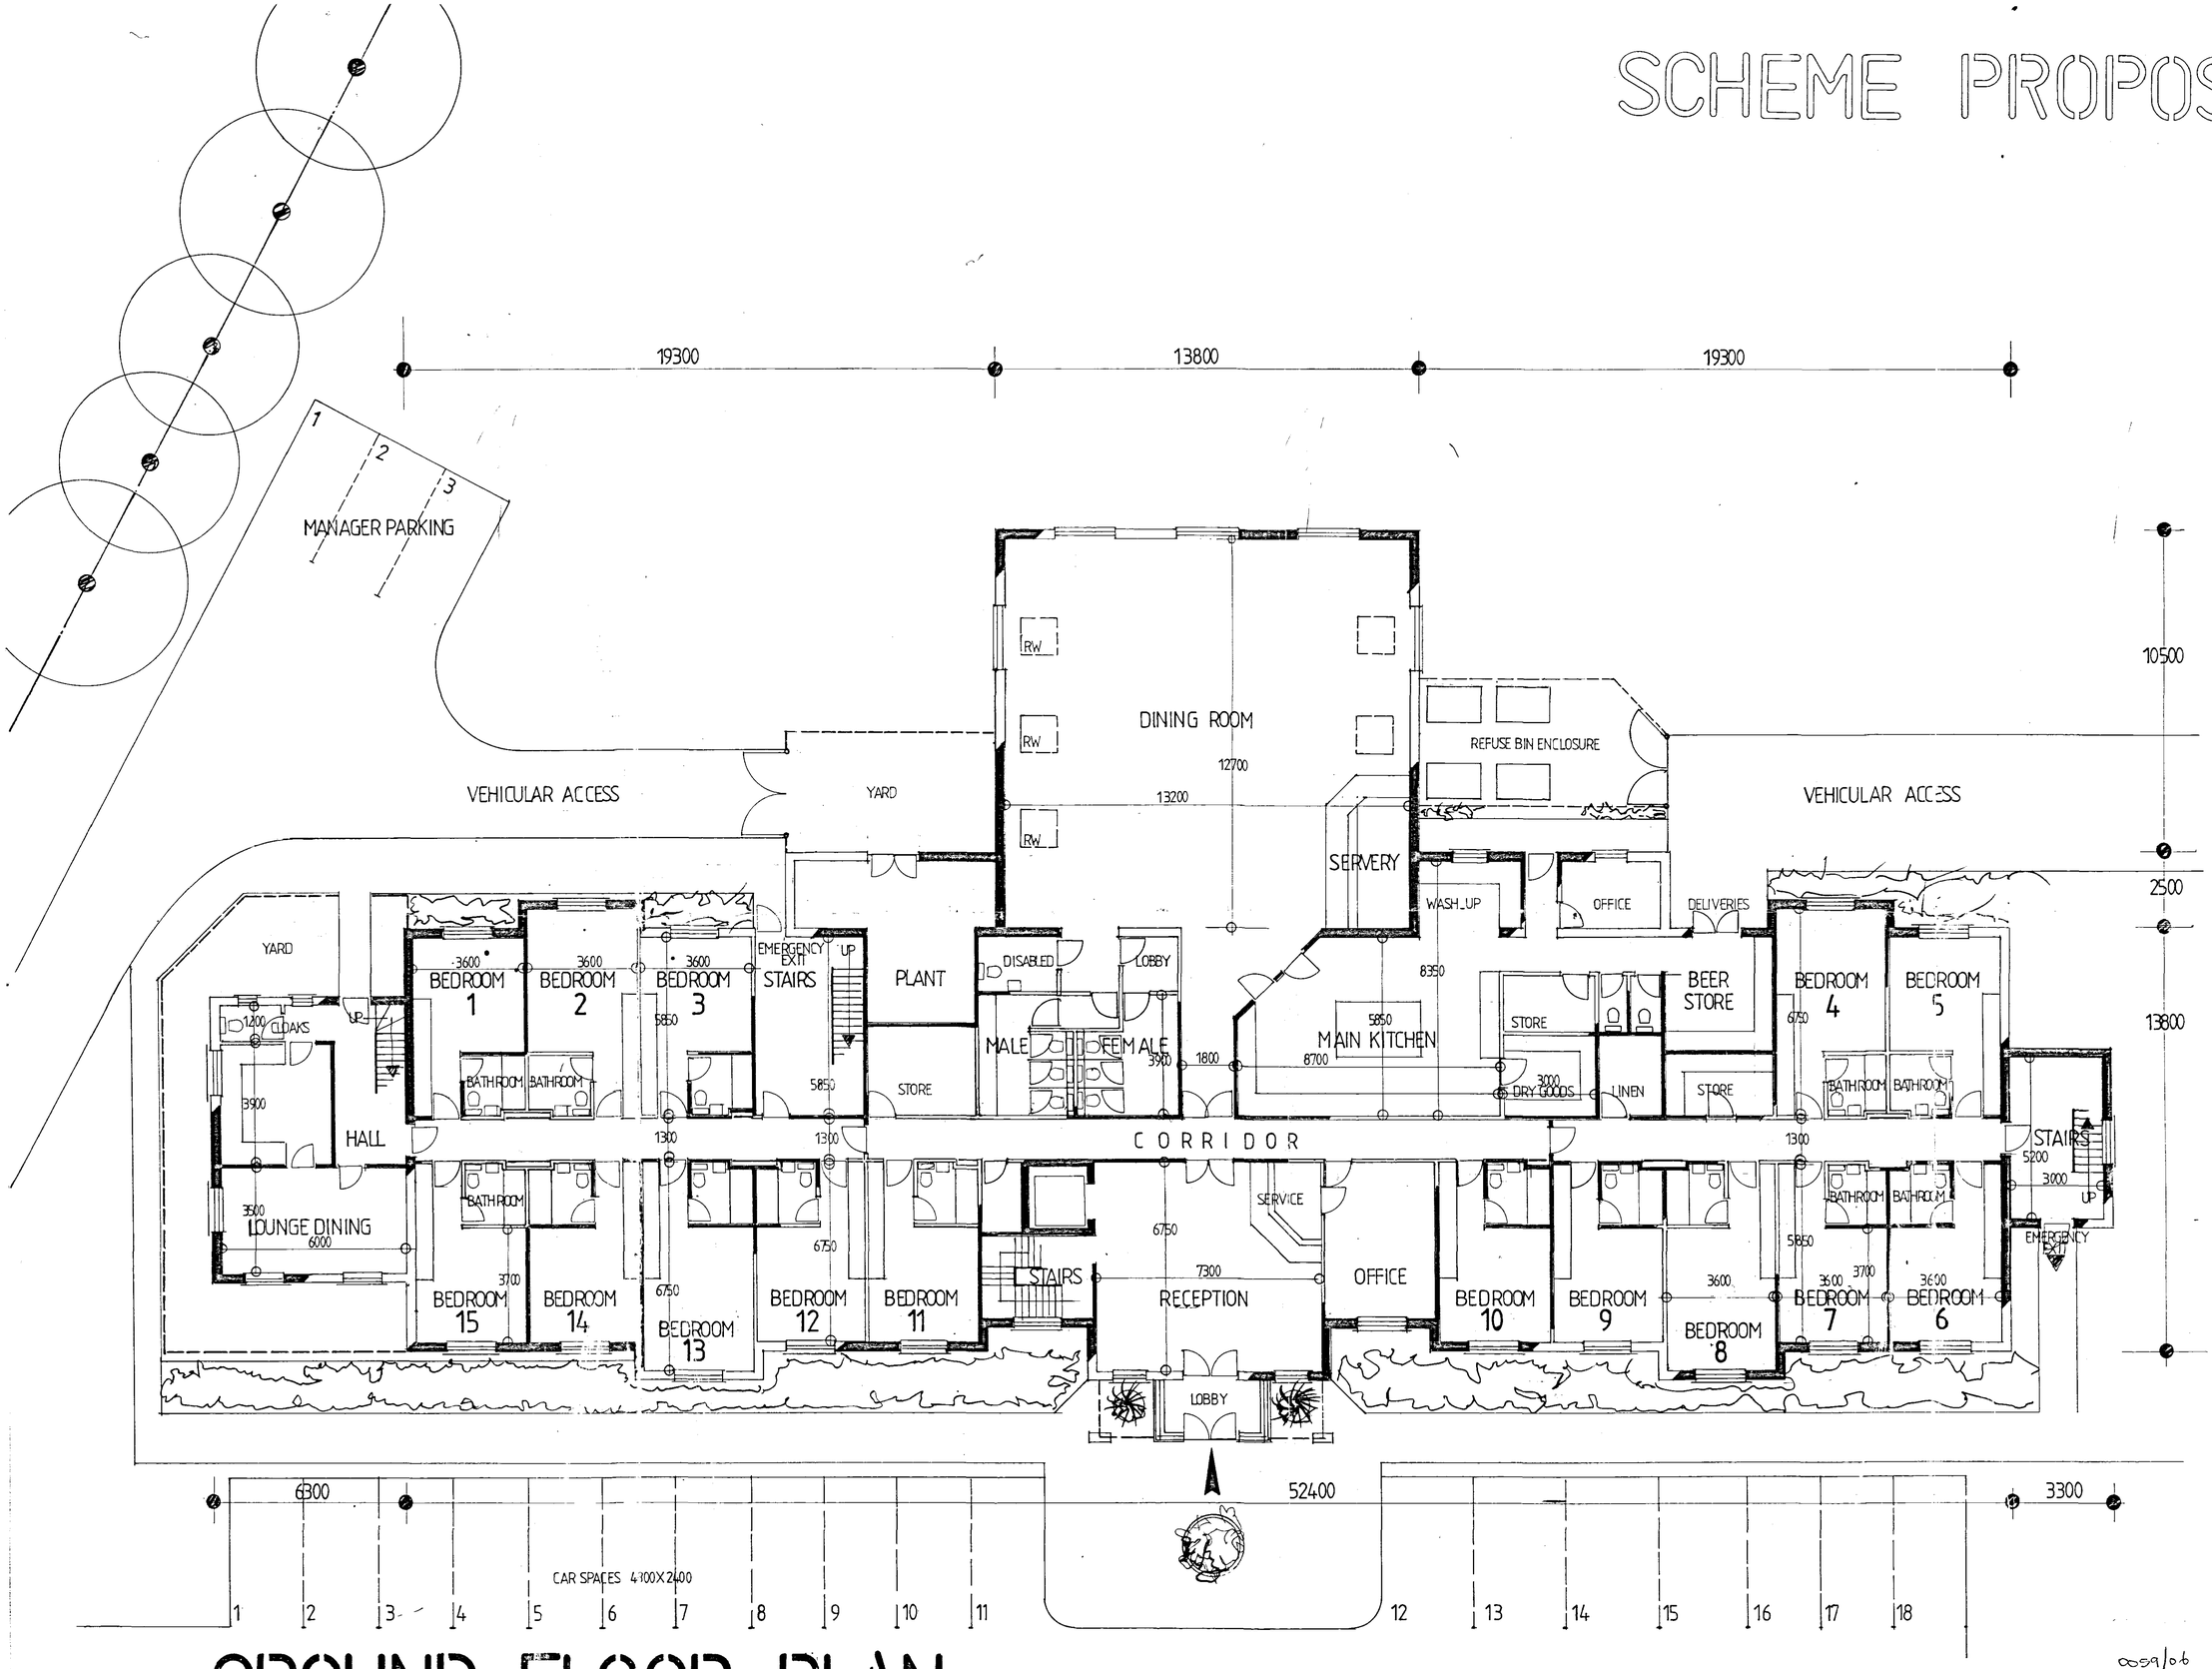

GROUND FLOOR PLAN

0059/06

Revision	Date	Comments
Revisions		

CLIENT: CASTLE BUILDING LTD
ADDRESS 3.5 ACRE DEVELOPMENT SITE
ADDRESS A16/A151 JUNCTION
ADDRESS SPALDING

CB DESIGN GROUP
ARCHITECTURAL & PLANNING SERVICES
NFU Buildings
Corngate
Spalding
Lincolnshire
PE12 6ET
Tel: 01775 722241
Fax: 01775 769985

SCALE	Date	Drawn By
1:100	07/07/05	N.F.
Drawing No. 06	Revision Nos.	

PLANNING DETERMINED