
SCHEME PROPOSALS 2

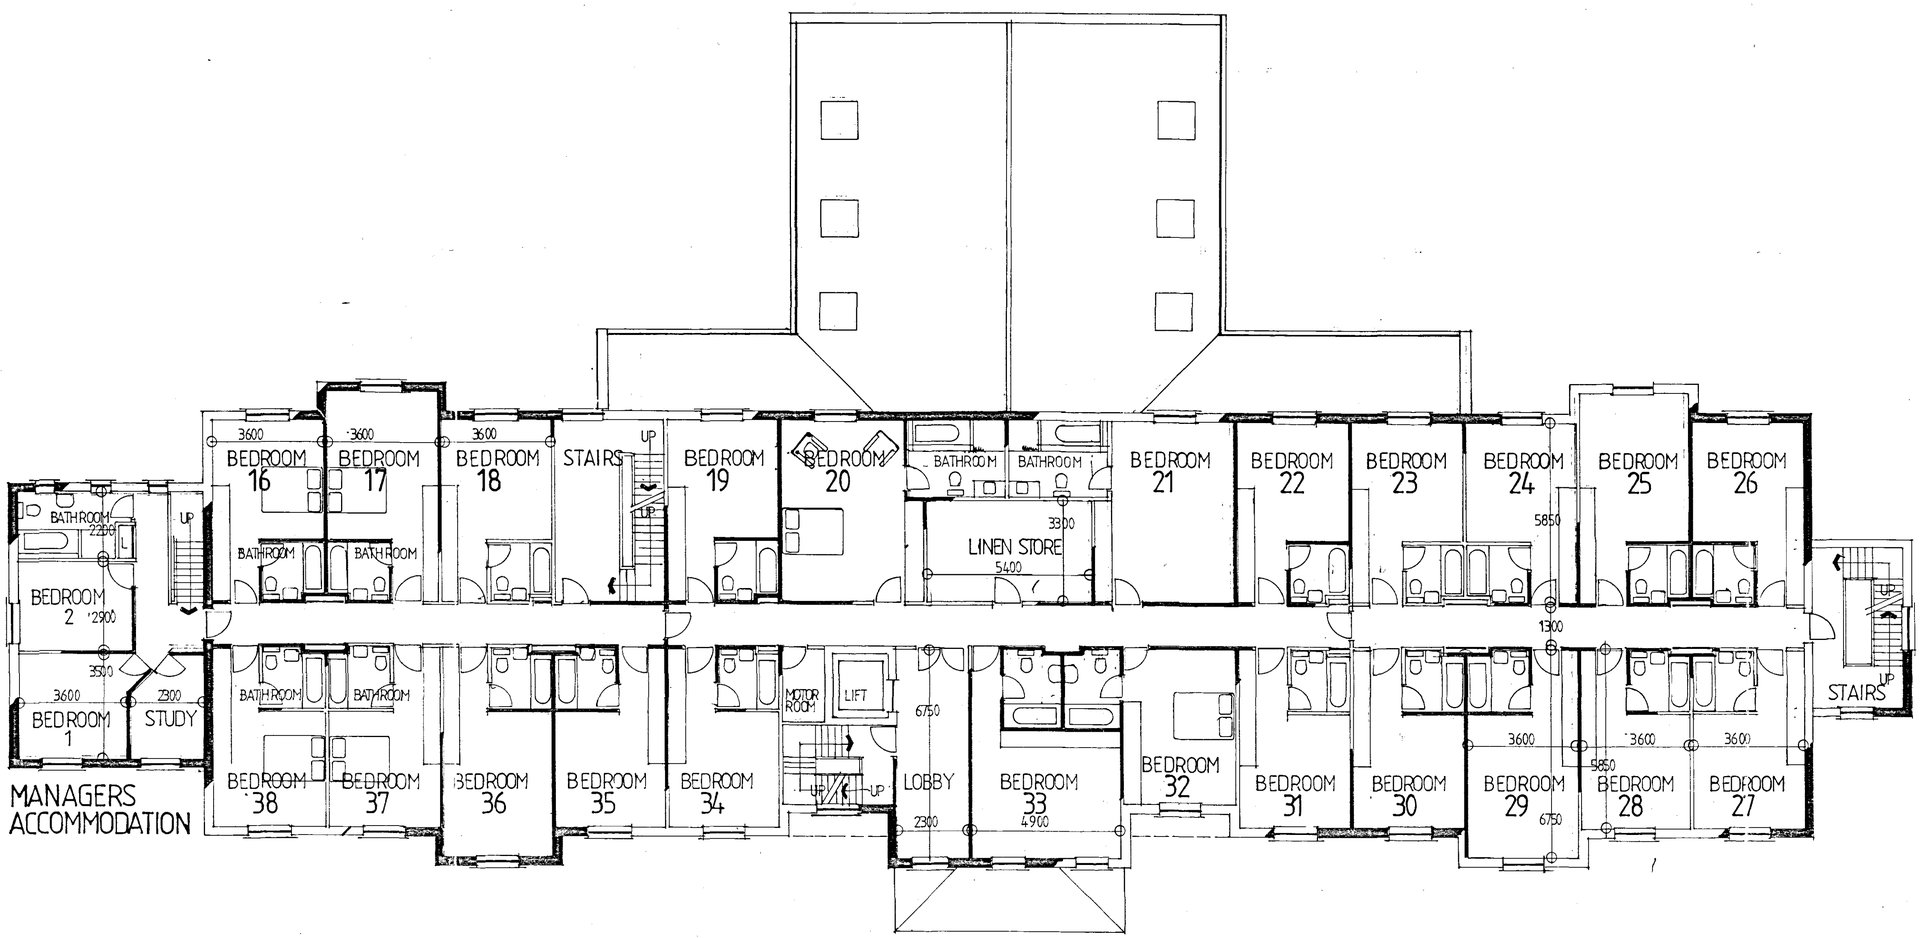

FIRST FLOOR PLAN

0069/06

Revision	Date	Comments
Revisions		

CLIENT: CASTLE BUILDING LTD
ADDRESS: 3.5 ACRE DEVELOPMENT SITE
ADDRESS: A16/A151 JUNCTION
ADDRESS: SPALDING

CB DESIGN GROUP
ARCHITECTURAL & PLANNING SERVICES
NFU Buildings
Cemegate
Spalding
Lincolnshire
PE12 6ET
Tel: 01775 722241
Fax: 01775 769985

SCALE	Date	Drawn By
1:100	07/07/05	N.F.
1060/05/07		Revision Nos

DETERMINED PLAN