


PLAN

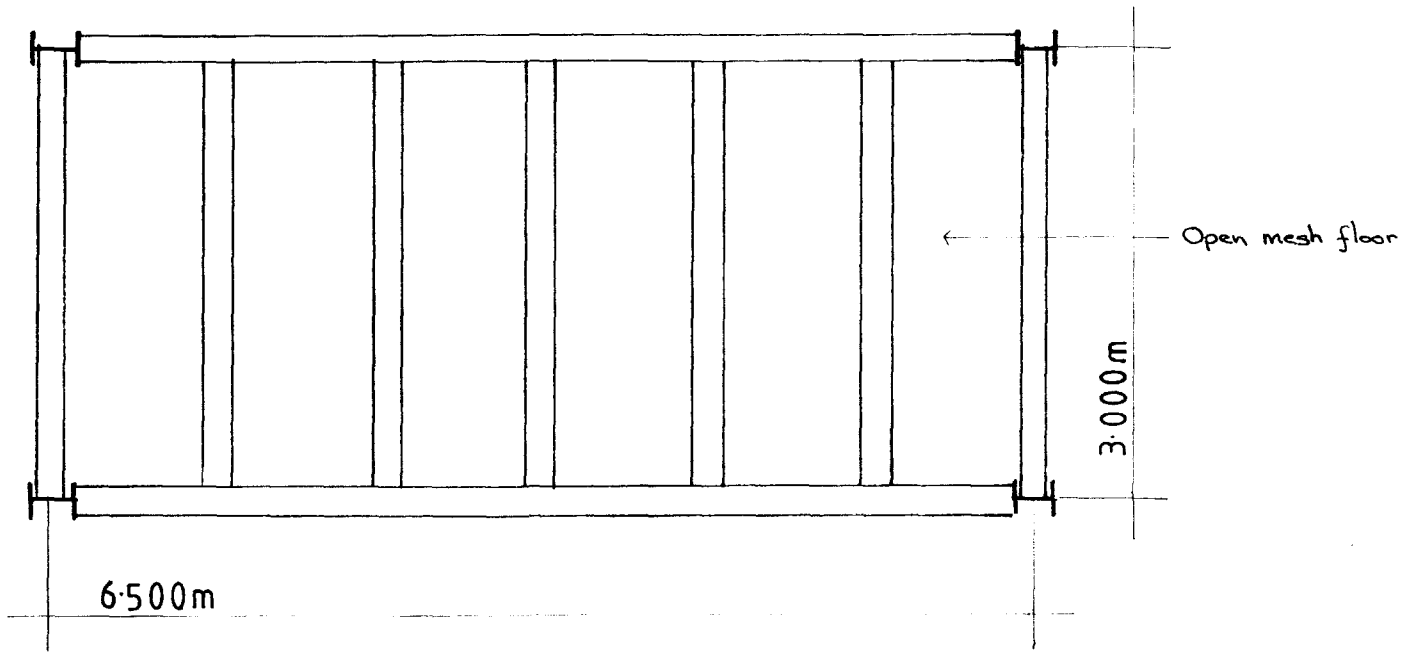


ELEVATION

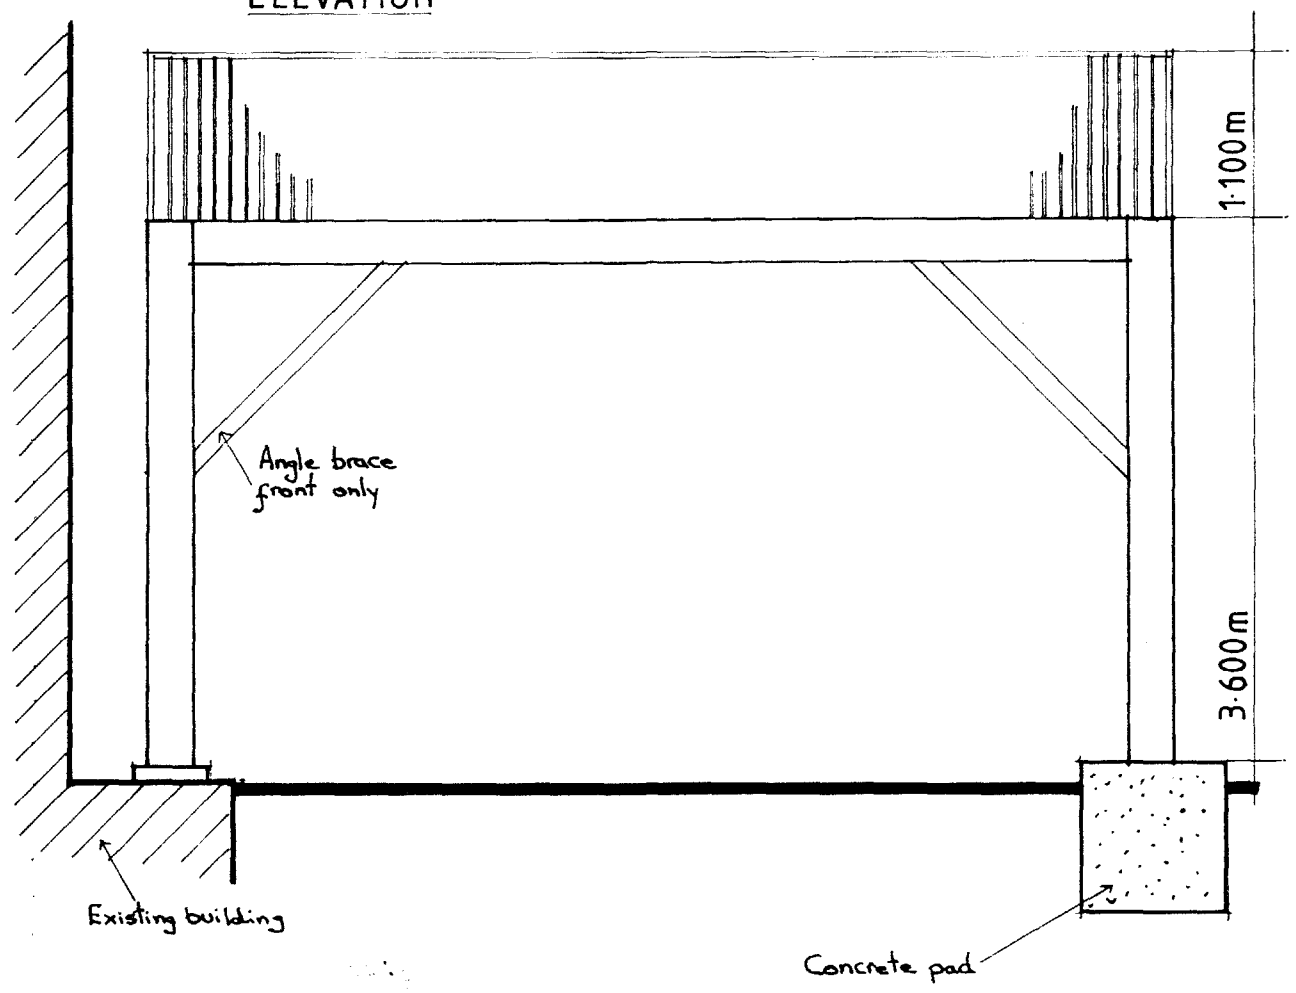

END ELEVATION

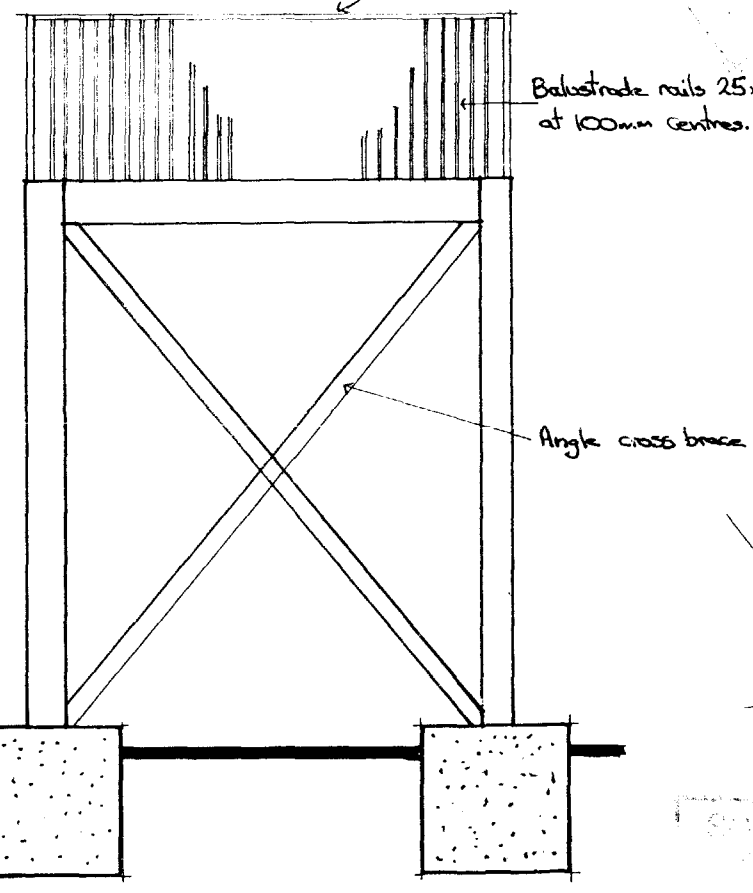

SITE PLAN

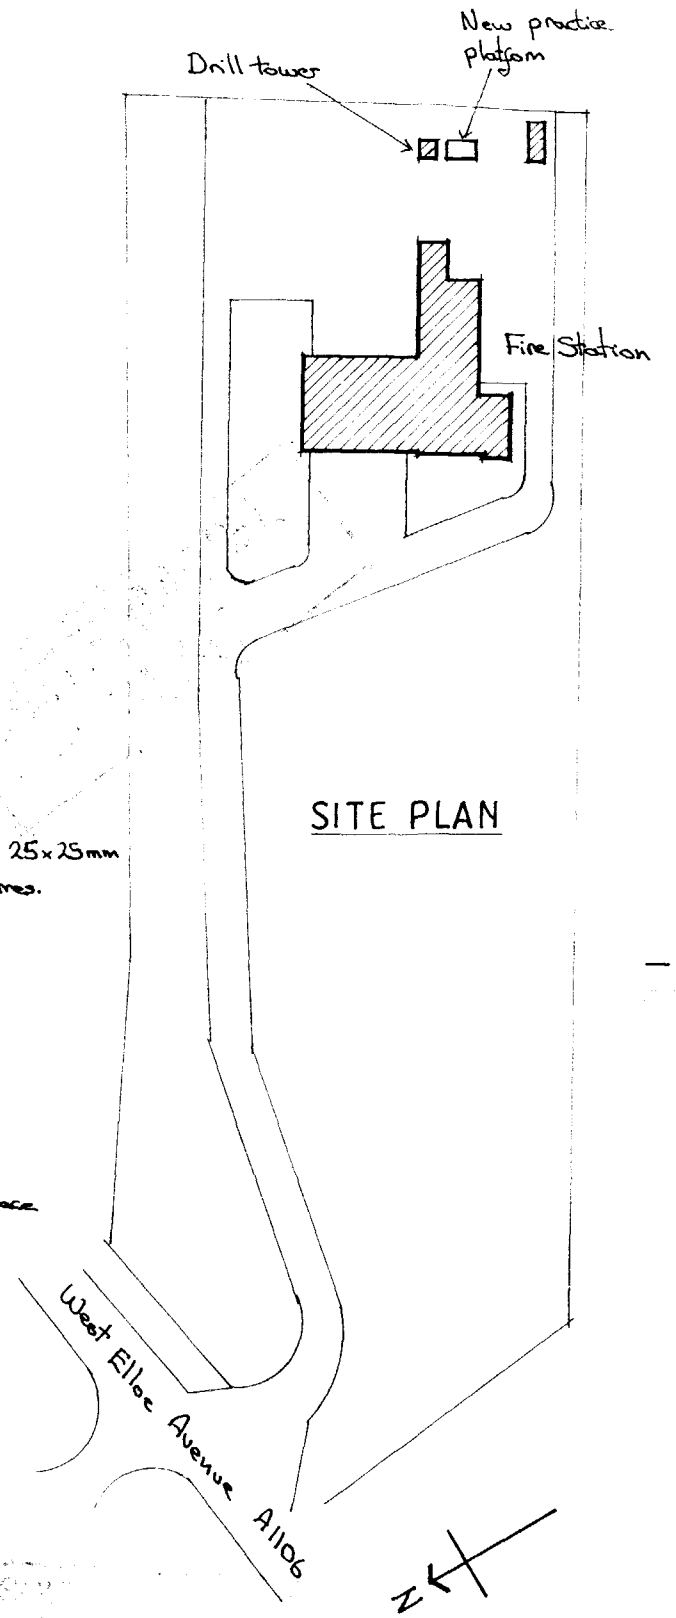

project

SPALDING FIRE STATION

NEW PRACTICE PLATFORM

Ref 2064/97

L&BC

scale 1:50

date December 1996

drawn R. Clay n.

PD/BS/1

A Professional Consultancy of Lincolnshire County Council

1527-693

OZALID (UK) LTD