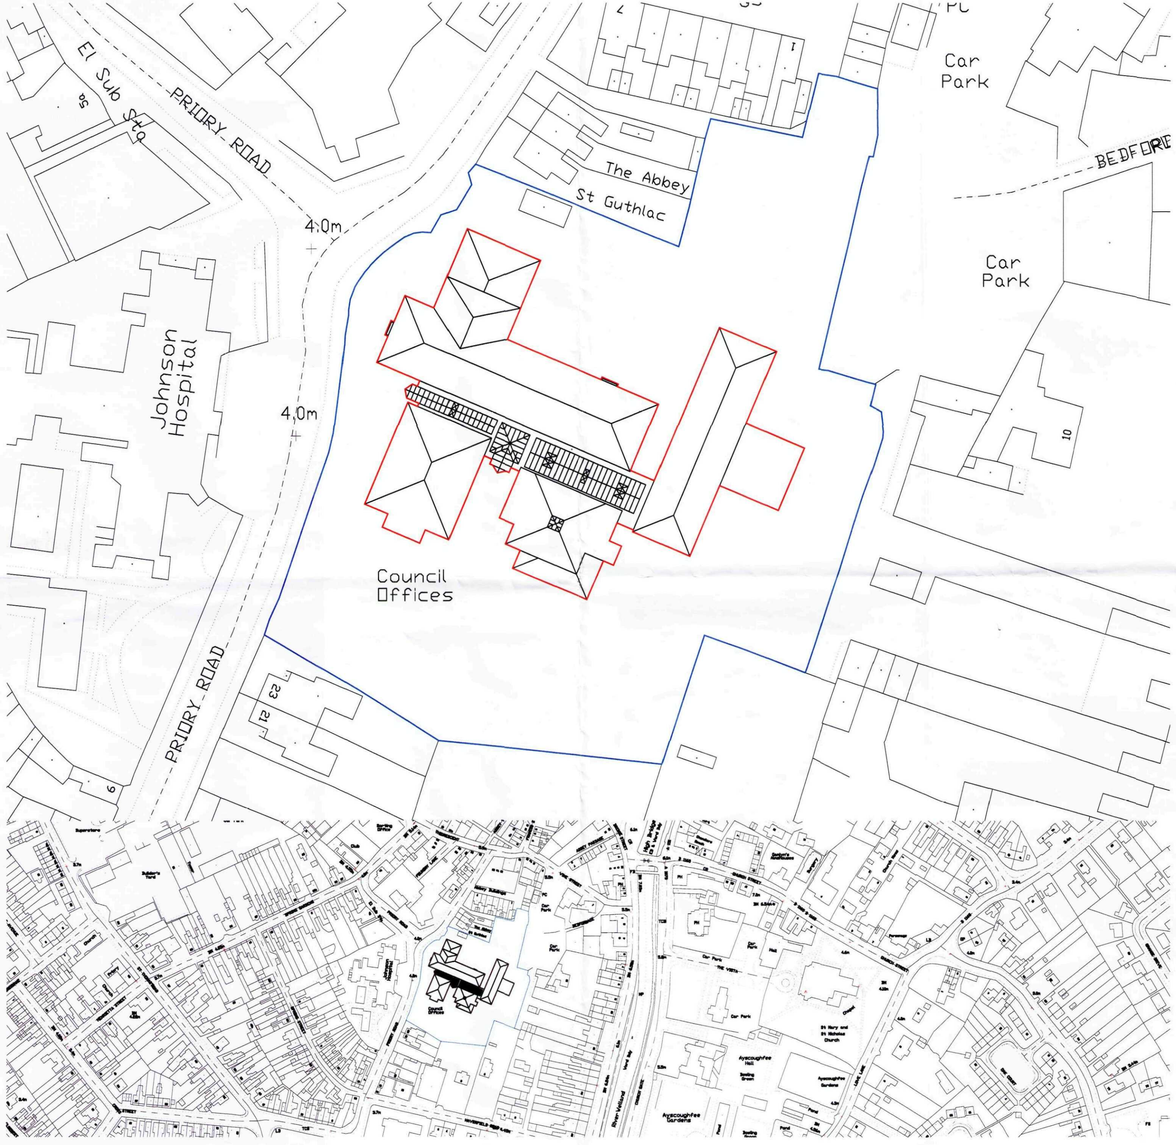


SHDC
Planning & Development
02 FEB 2011
Ref: 0067-10

Issue	Description	Date
B		
A		

Project :
Priory Road Offices
Spalding Lincs

Drawing Title :
Planning Drawings
Site and Location Plan

Reference No. :


Scale :
1:1250, 1:200 & 1:500

Drawing No. :
PV_SHFE_PL001


Date :
28/11/06

Drawn
JLES


Do not scale directly from this drawing. All discrepancies to be brought to the attention of the above office.

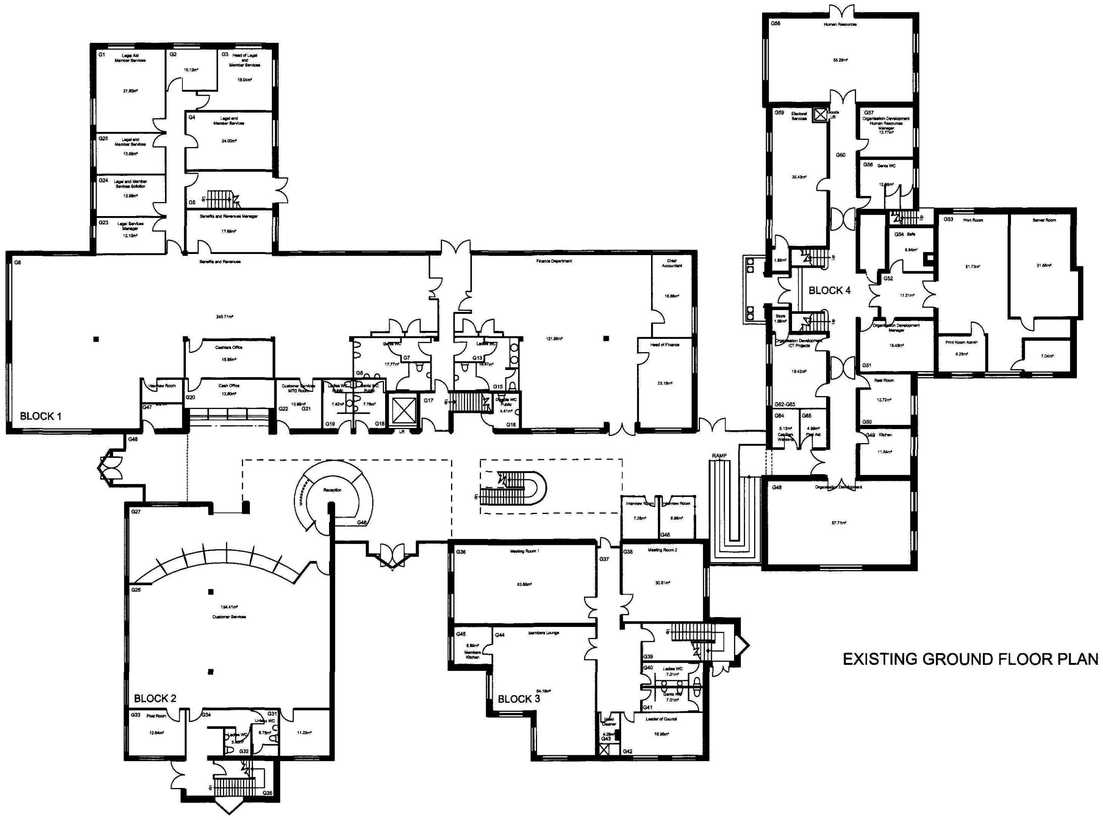

EXISTING GROUND FLOOR PLAN

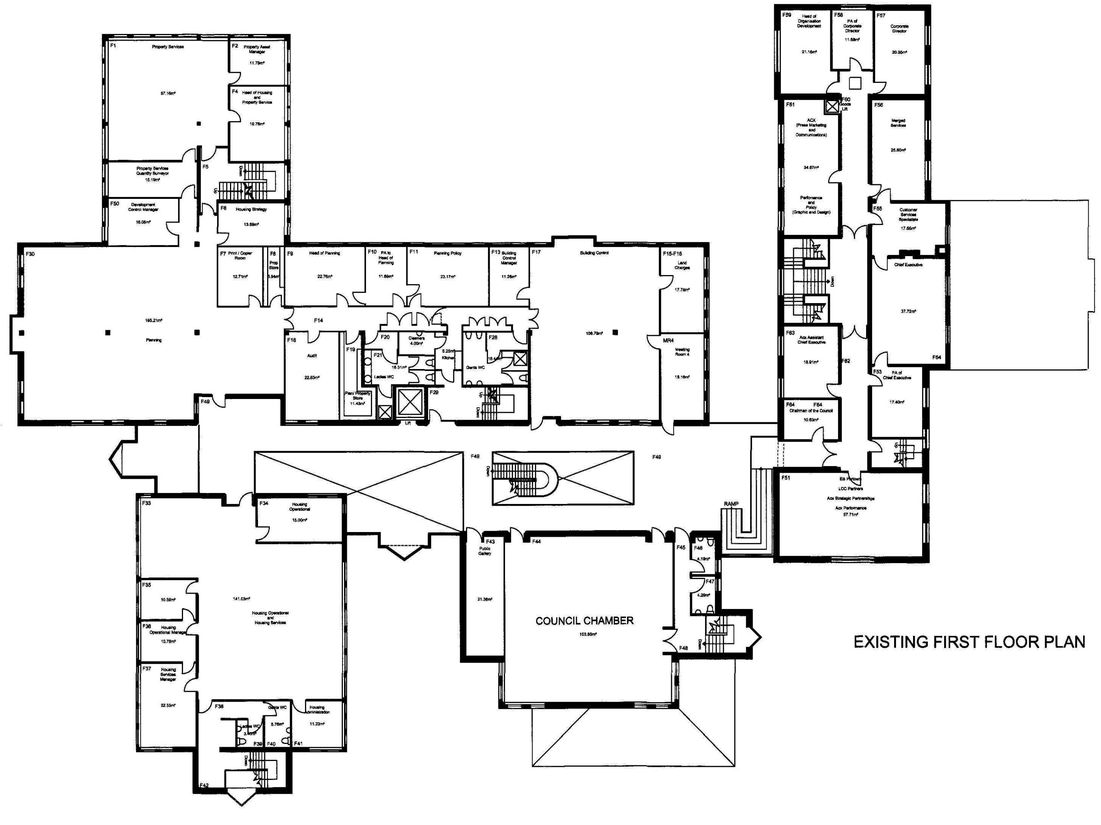

EXISTING FIRST FLOOR PLAN

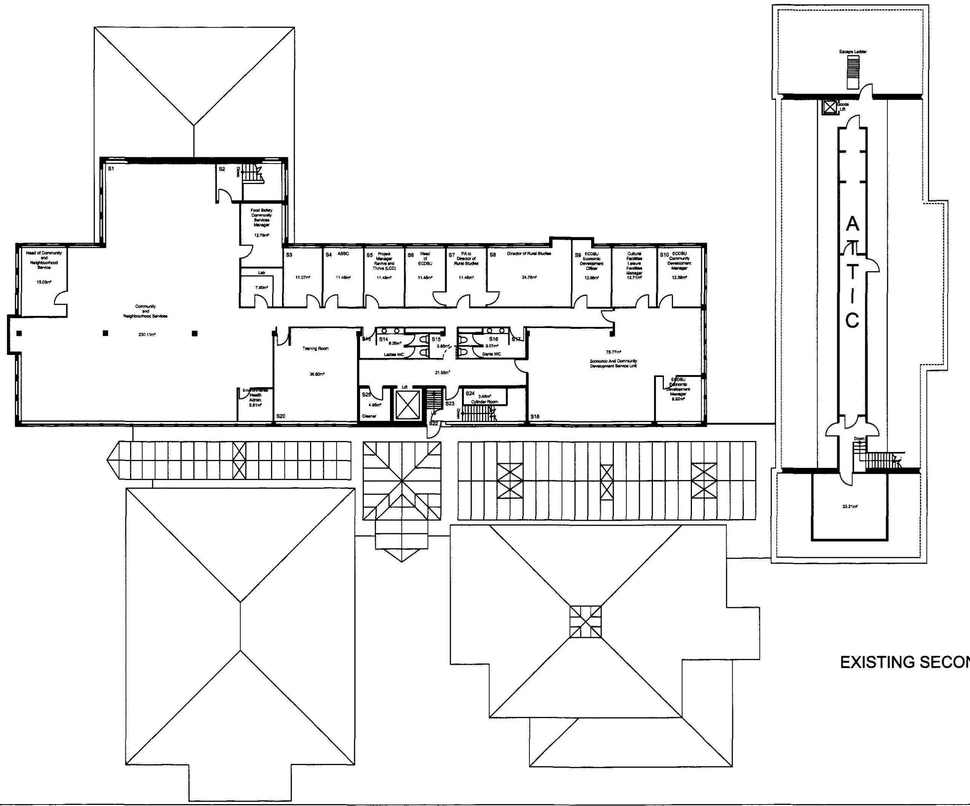

EXISTING SECOND FLOOR PLAN

SHDC
Planning & Development
02 FEB 2011
Ref: 0067-11

Date :	Description :
**********	**********
R E V I S I O N S	

PD Pearcey Construction Ltd
Lanfleet House
Bluntisham Business Park
Falcon Way
Bluntisham
PE27 5EP
Tel: 01778 397620 Email: info@pearceyconstruct.co.uk
PD Pearcey Construction Ltd is a trading name of Lanfleet Group Limited

Project :
Priory Road Offices
Spalding Lincs

Drawing Title :
Planning Drawings
Existing Floor Plans

Reference No :


Scales : A1 @ 1:200

Date : 14/01/11

Drawing No : PV_SHFE_PL002

Drawn JLES

Do not scale directly from this drawing. All discrepancies to be brought to the attention of the above office.

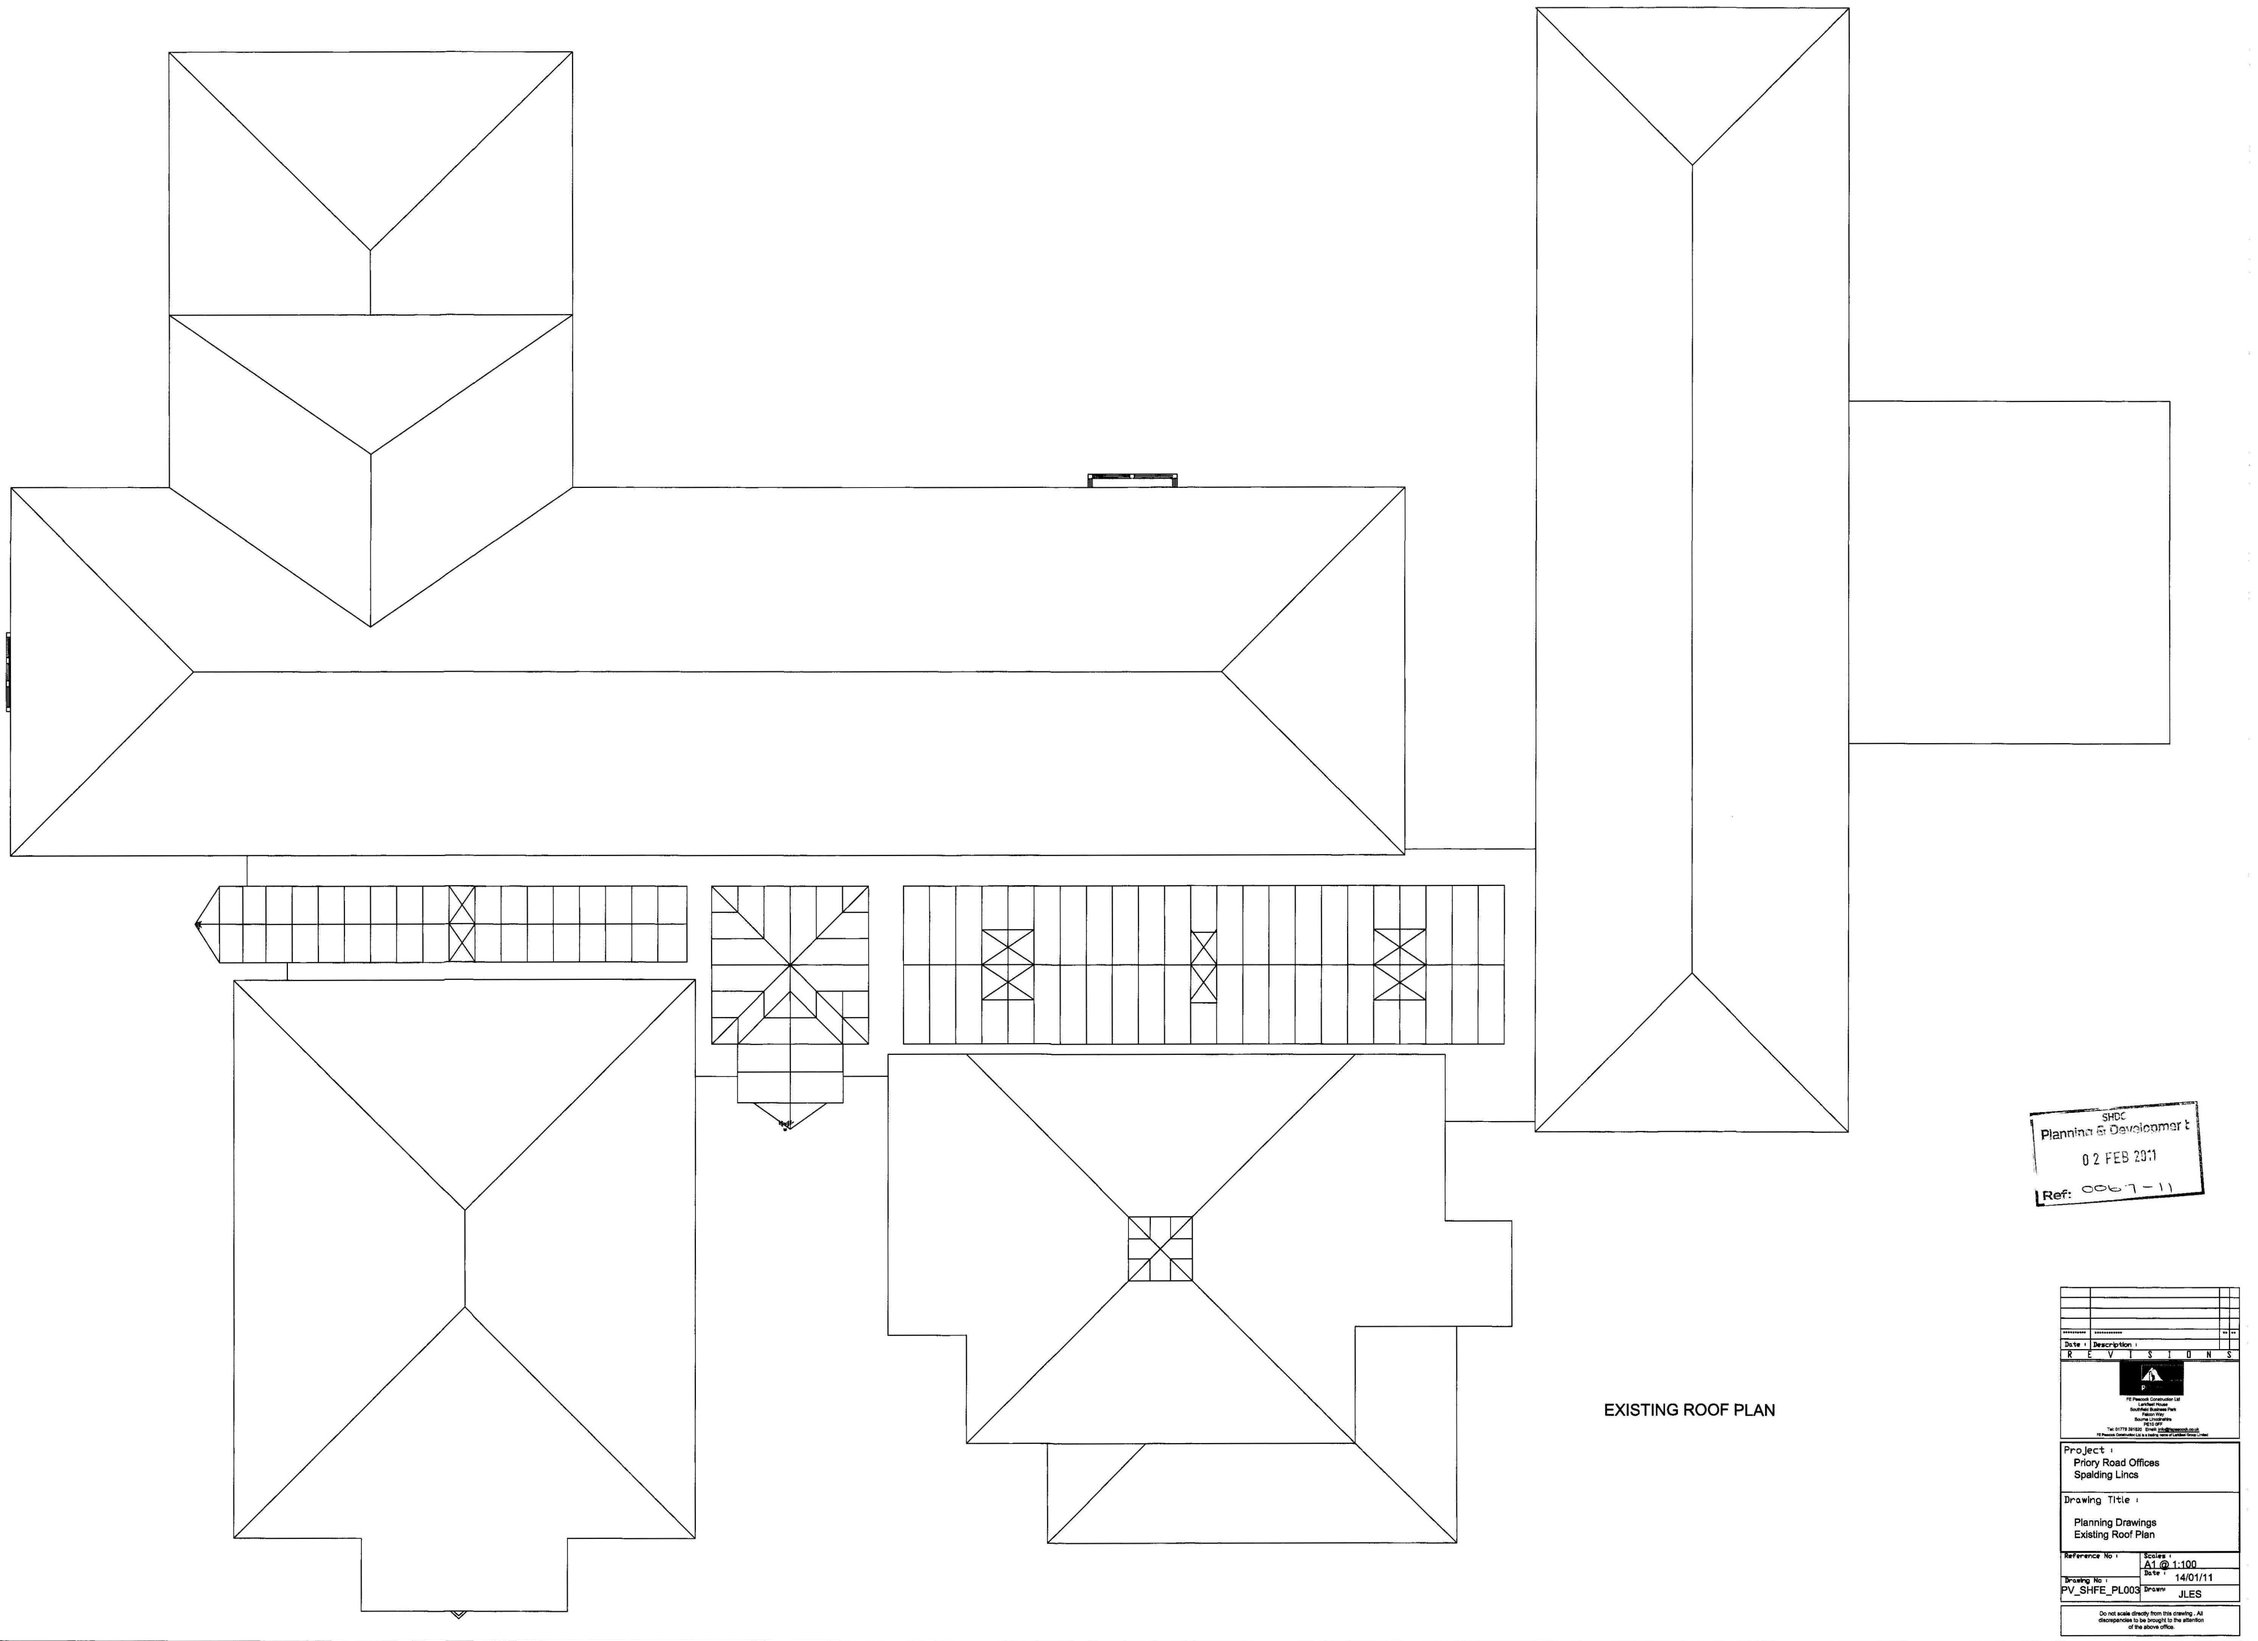

EXISTING ROOF PLAN

SHDC
Planning & Development
02 FEB 2011
Ref: 0067-11

Date :	Description :

REVISIONS

PZ Peacock Construction Ltd
Lansdown House
Southfield Business Park
Fleeton Way
Boston Lincolnshire
PE21 0PT
Tel: 01775 761620 Email: info@pzpeacock.co.uk
PZ Peacock Construction Ltd is a trading name of Lansdown Group Limited

Project :
Priory Road Offices
Spalding Lincs

Drawing Title :
Planning Drawings
Existing Roof Plan

Reference No :	Scales : A1 @ 1:100
	Date : 14/01/11
Drawing No : PV_SHFE_PL003	Drawn JLES

Do not scale directly from this drawing. All discrepancies to be brought to the attention of the above office.



EXISTING SOUTH-WEST ELEVATION



ALL OTHER ELEVATIONS AS EXISTING

SHDC
Planning & Development
02 FEB 2011
Ref: 0067-11

Date	Description
**********	**********

R E V I S I O N S


PD Peacock Construction Ltd
Lentfield House
Southfield Business Park
Fabian Way
Stevenage
SG1 2EF
Tel: 01779 391920 Email: info@pdpeacock.co.uk
PD Peacock Construction Ltd is a trading name of Lentfield Group Limited

Project :
Priory Road Offices
Spalding Lincs

Drawing Title :
Planning Drawings
Existing Elevations

Reference No :	Scale : A1 @ 1:100
	Date : 14/01/11
Drawing No : PV_SHFE_PL004	Drawn JLES

Do not scale directly from this drawing. All discrepancies to be brought to the attention of the above office.

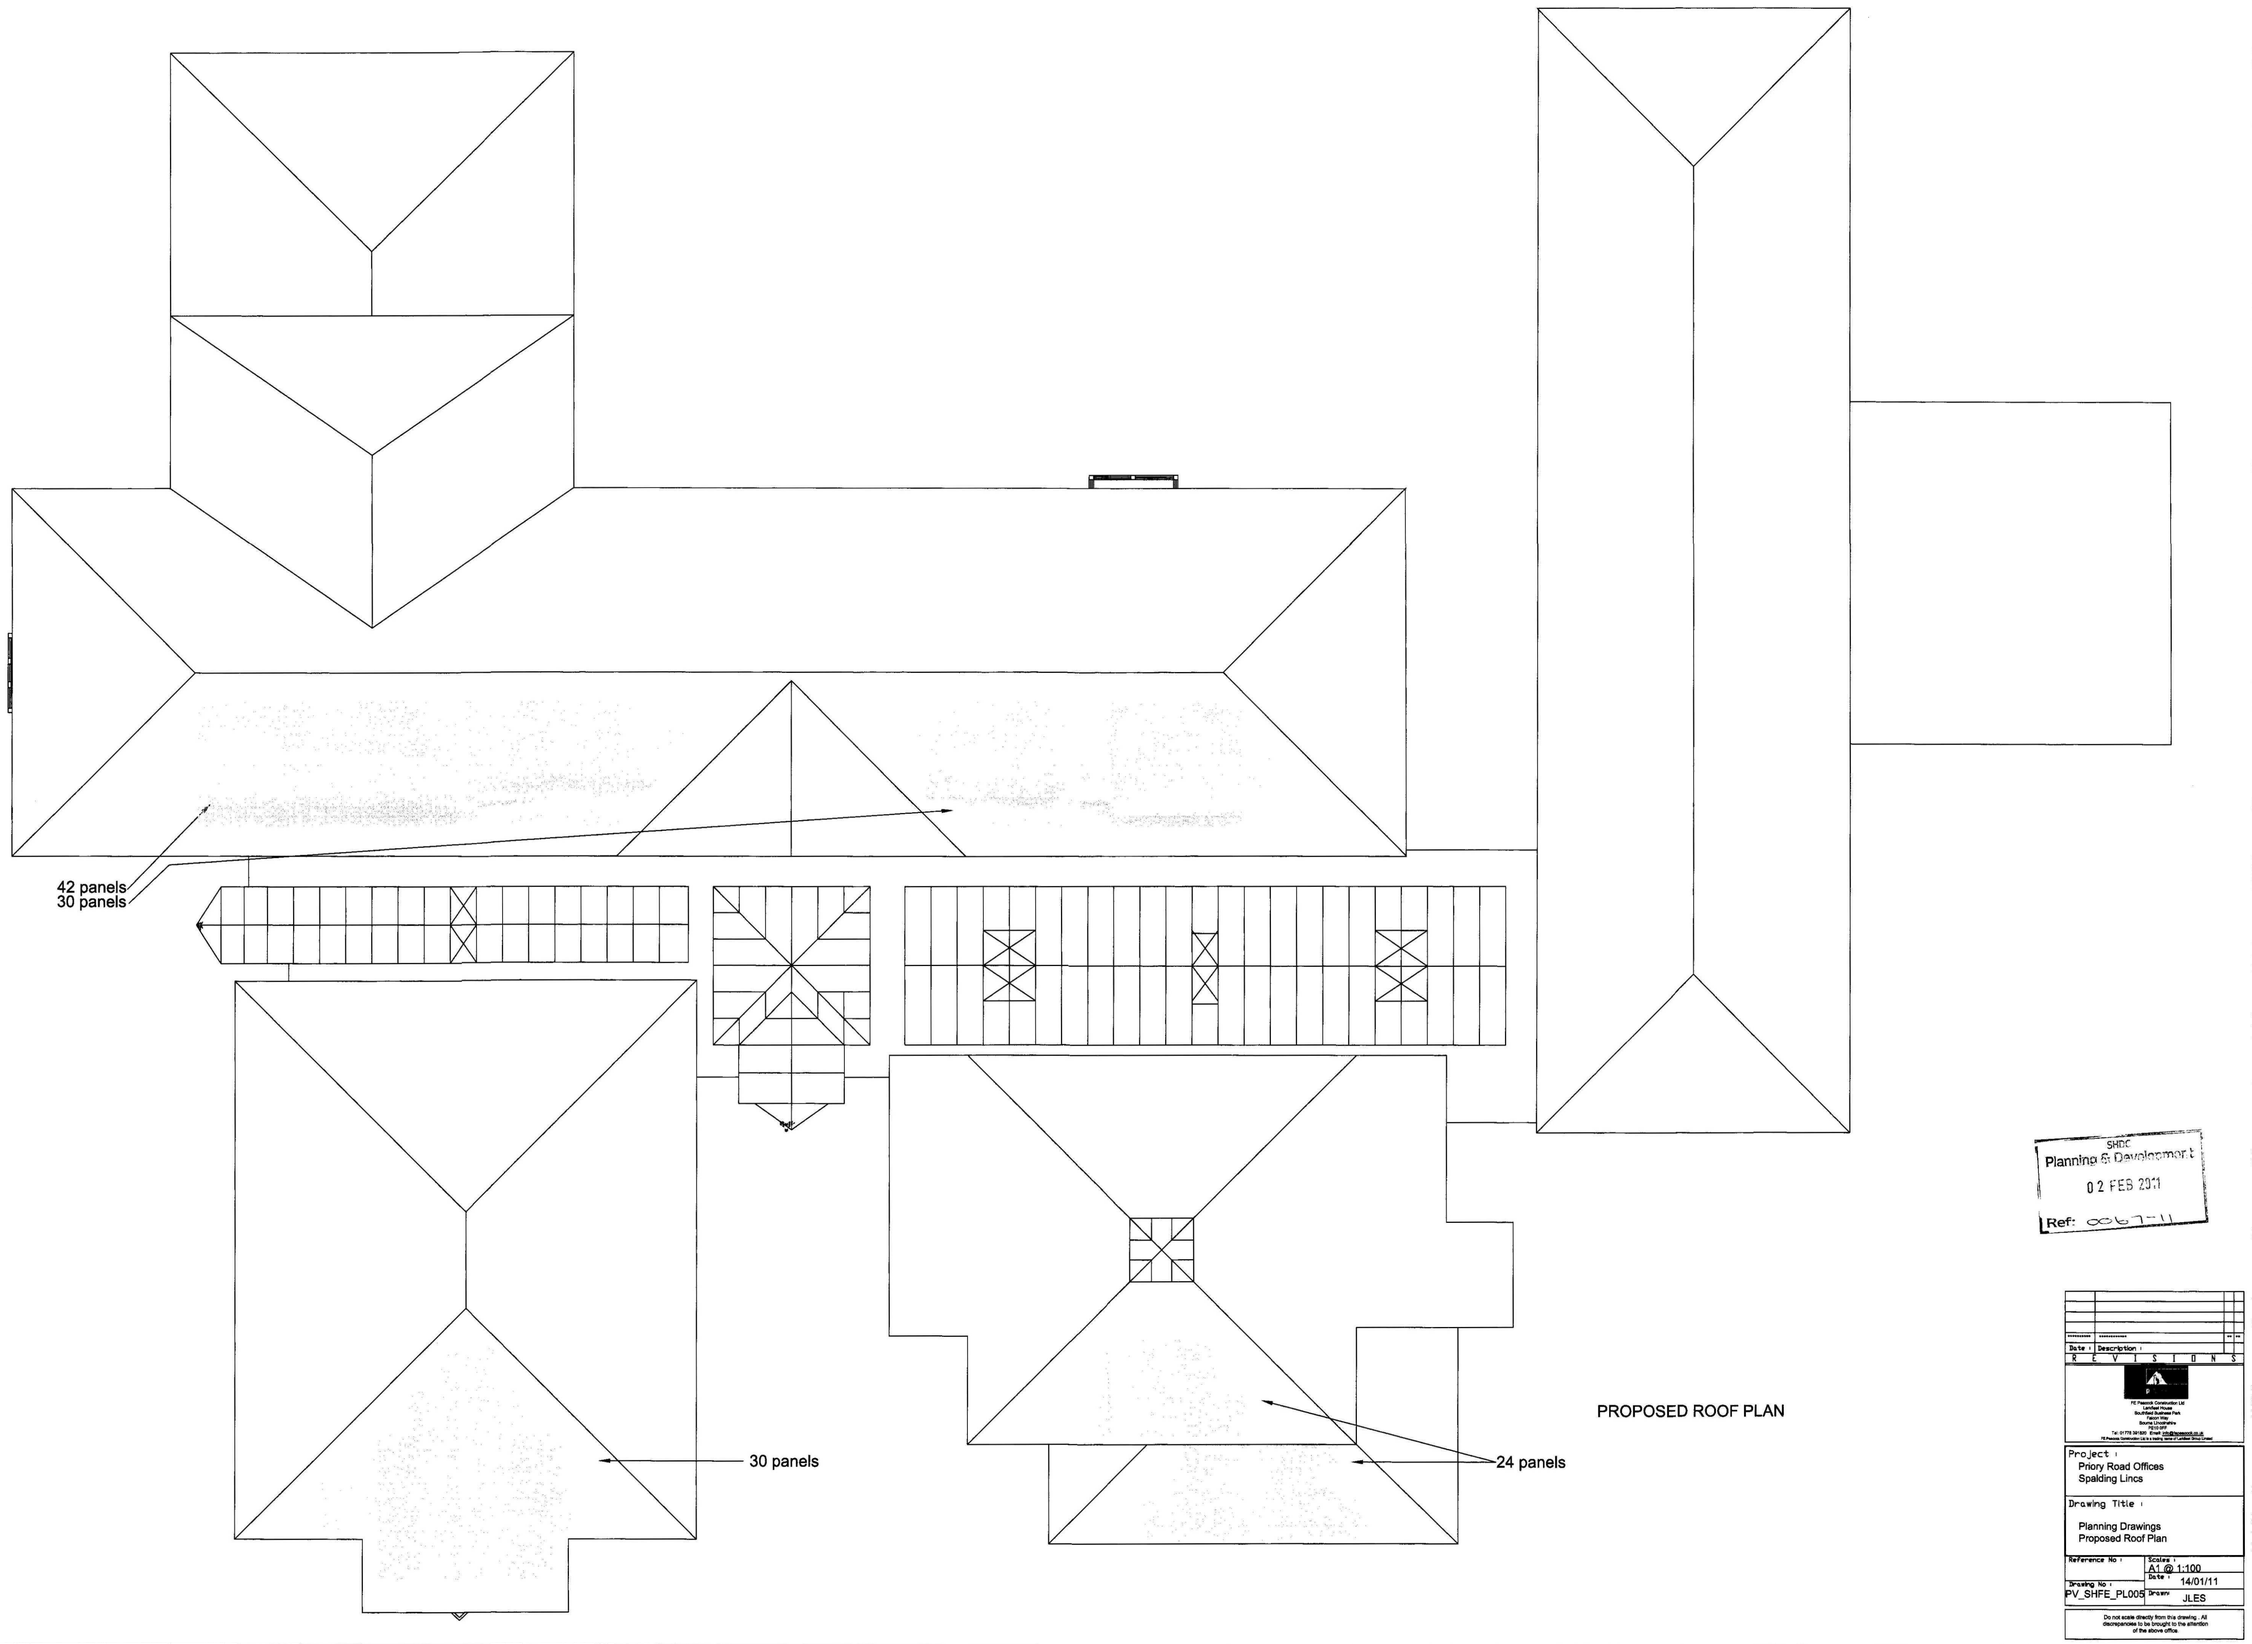

PROPOSED ROOF PLAN

SHDC
Planning & Development
02 FEB 2011
Ref: 0067-11

Date	Description
**********	**********

R E V I S I O N S

FE Peacock Construction Ltd
Lakefield House
South Lincolnshire Fen Park
Fenton Way
Boston Lincolnshire
PE20 1QH
Tel: 01775 361 600 Email: info@fepeacock.co.uk
FE Peacock Construction Ltd is a trading name of Lakefield Group Limited

Project :
Priory Road Offices
Spalding Lincs

Drawing Title :
Planning Drawings
Proposed Roof Plan

Reference No :


Scales :
A1 @ 1:100

Date :
14/01/11

Drawing No :
PV_SHFE_PL005

Drawn
JLES

Do not scale directly from this drawing. All discrepancies to be brought to the attention of the above office.

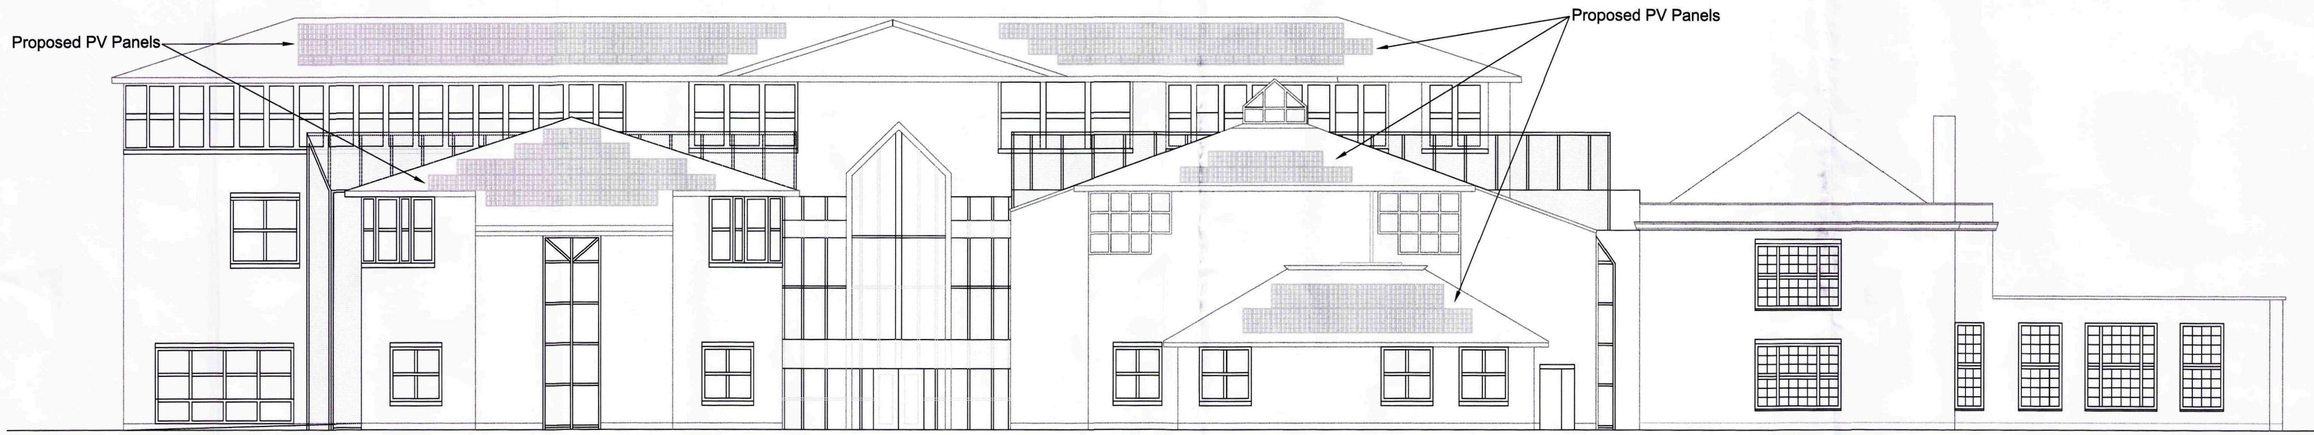

PROPOSED SOUTH-WEST ELEVATION



ALL OTHER ELEVATIONS AS EXISTING

SHDC
Planning & Development
02 FEB 2011
Ref: 0067-11

Date	Description
**********	**********

REVISIONS

FE Peacock Construction Ltd
Larkfield House
Southfield Business Park
Bourne Lincolnshire
PE10 9PF
Tel: 01778 391001 Email: info@fepeacock.co.uk
FE Peacock Construction Ltd is a trading name of Larkfield Group Limited

Project :
Priory Road Offices
Spalding Lincs

Drawing Title :
Planning Drawings
Proposed Elevations

Reference No :	Scales : A1 @ 1:100
	Date : 14/01/11
Drawing No : PV_SHFE_PL006	Drawn JLES

Do not scale directly from this drawing. All discrepancies to be brought to the attention of the above office.