
NOTES :

ALL SETTING OUT MUST BE CHECKED ON SITE
ALL LEVELS MUST BE CHECKED ON SITE
ALL FIXINGS AND WEATHERINGS MUST BE CHECKED ON SITE
ALL DIMENSIONS MUST BE CHECKED ON SITE
THIS DRAWING MUST NOT BE SCALED
THIS DRAWING MUST BE READ IN CONJUNCTION WITH THE RELEVANT SPECIFICATION CLAUSES
THIS DRAWING MUST NOT BE USED FOR LAND TRANSFER PURPOSES


© BUTLER ASSOCIATES




01 P02 FRONT ELEVATION
SCALE 1:50

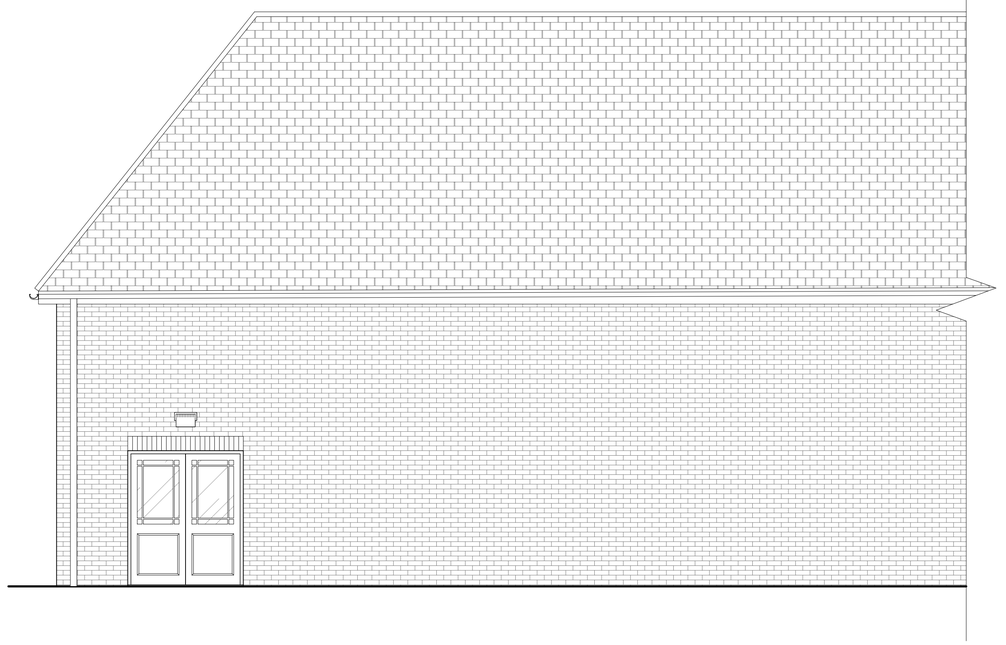

03 P02 REAR ELEVATION
SCALE 1:50

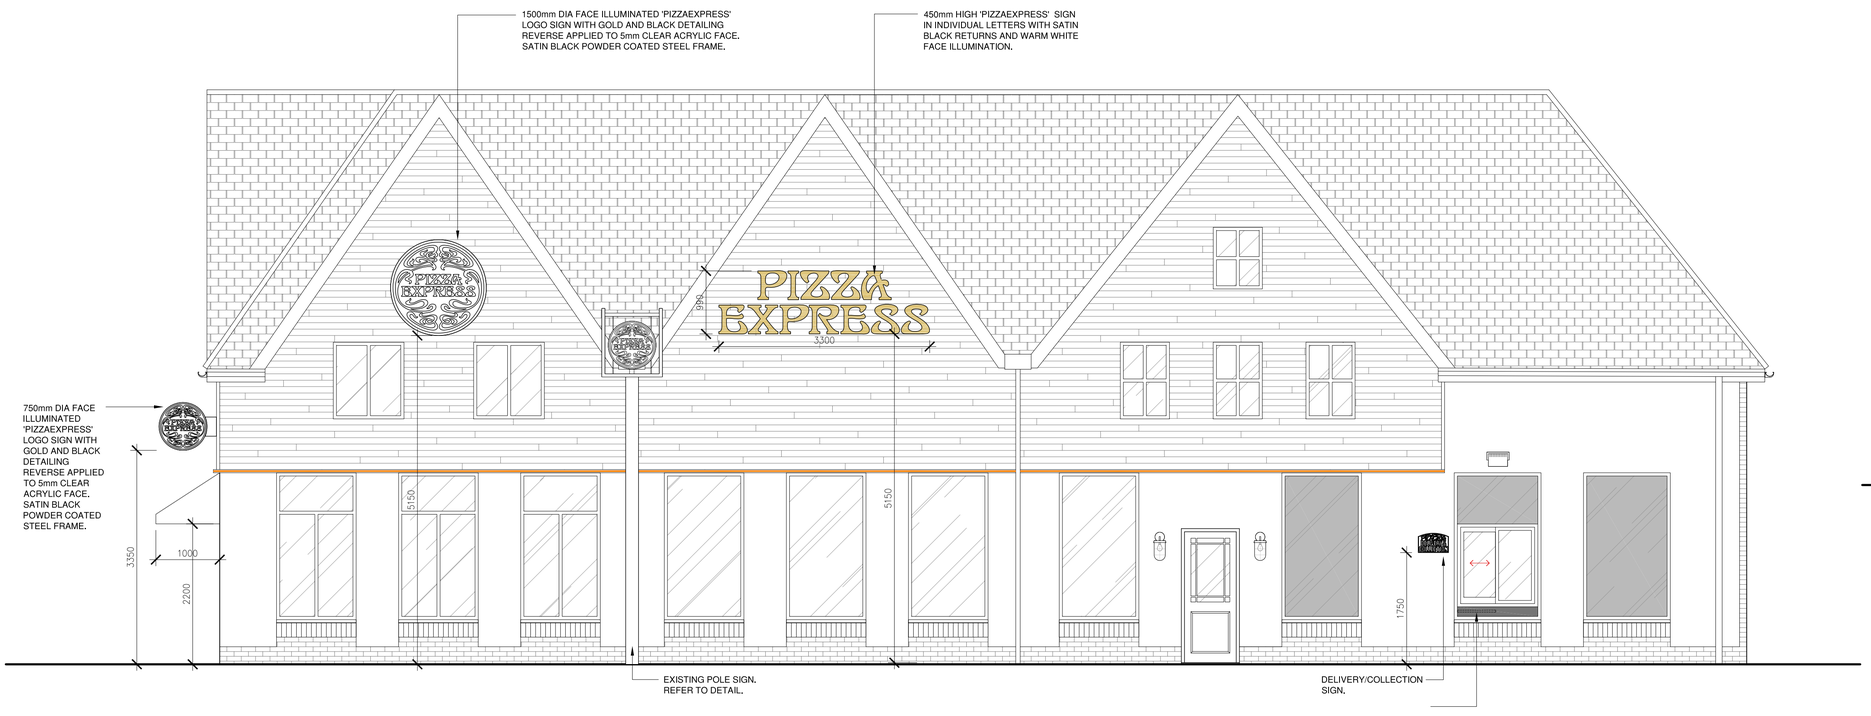

02 P02 SIDE ELEVATION
SCALE 1:50

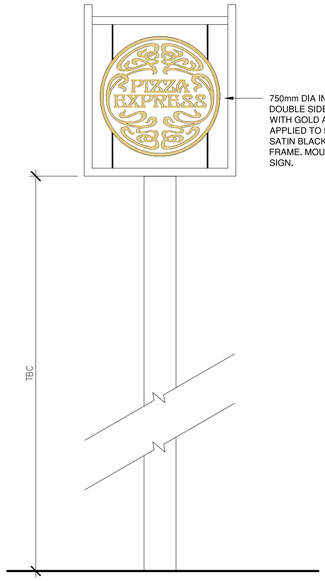

04 P02 POLE SIGN
SCALE 1:20

1 2 3 4 5
Scale 1:50@A1; 1:100@A3

– revision	– date	– notes

BUTLER ASSOCIATES
ARCHITECTURE DESIGN PROJECT MANAGEMENT
BUTLER ASSOCIATES LTD
24 CHIPSTEAD STATION PARADE CHIPSTEAD CR5 3TE
T 020 8274 6606 E mail@baisoctd.co.uk

Client
PIZZA EXPRESS

Location
PIZZAEXPRESS
UNIT 61, SPRINGFIELDS OUTLET
SPALDING PE12 6EU

Drawing
PROPOSED
EXTERNAL ELEVATIONS

Date
NOVEMBER 2025

Scale @ A3 = 1:100
Scale @ A1 = 1:50

Drawing No.
2524/P02

Rev.