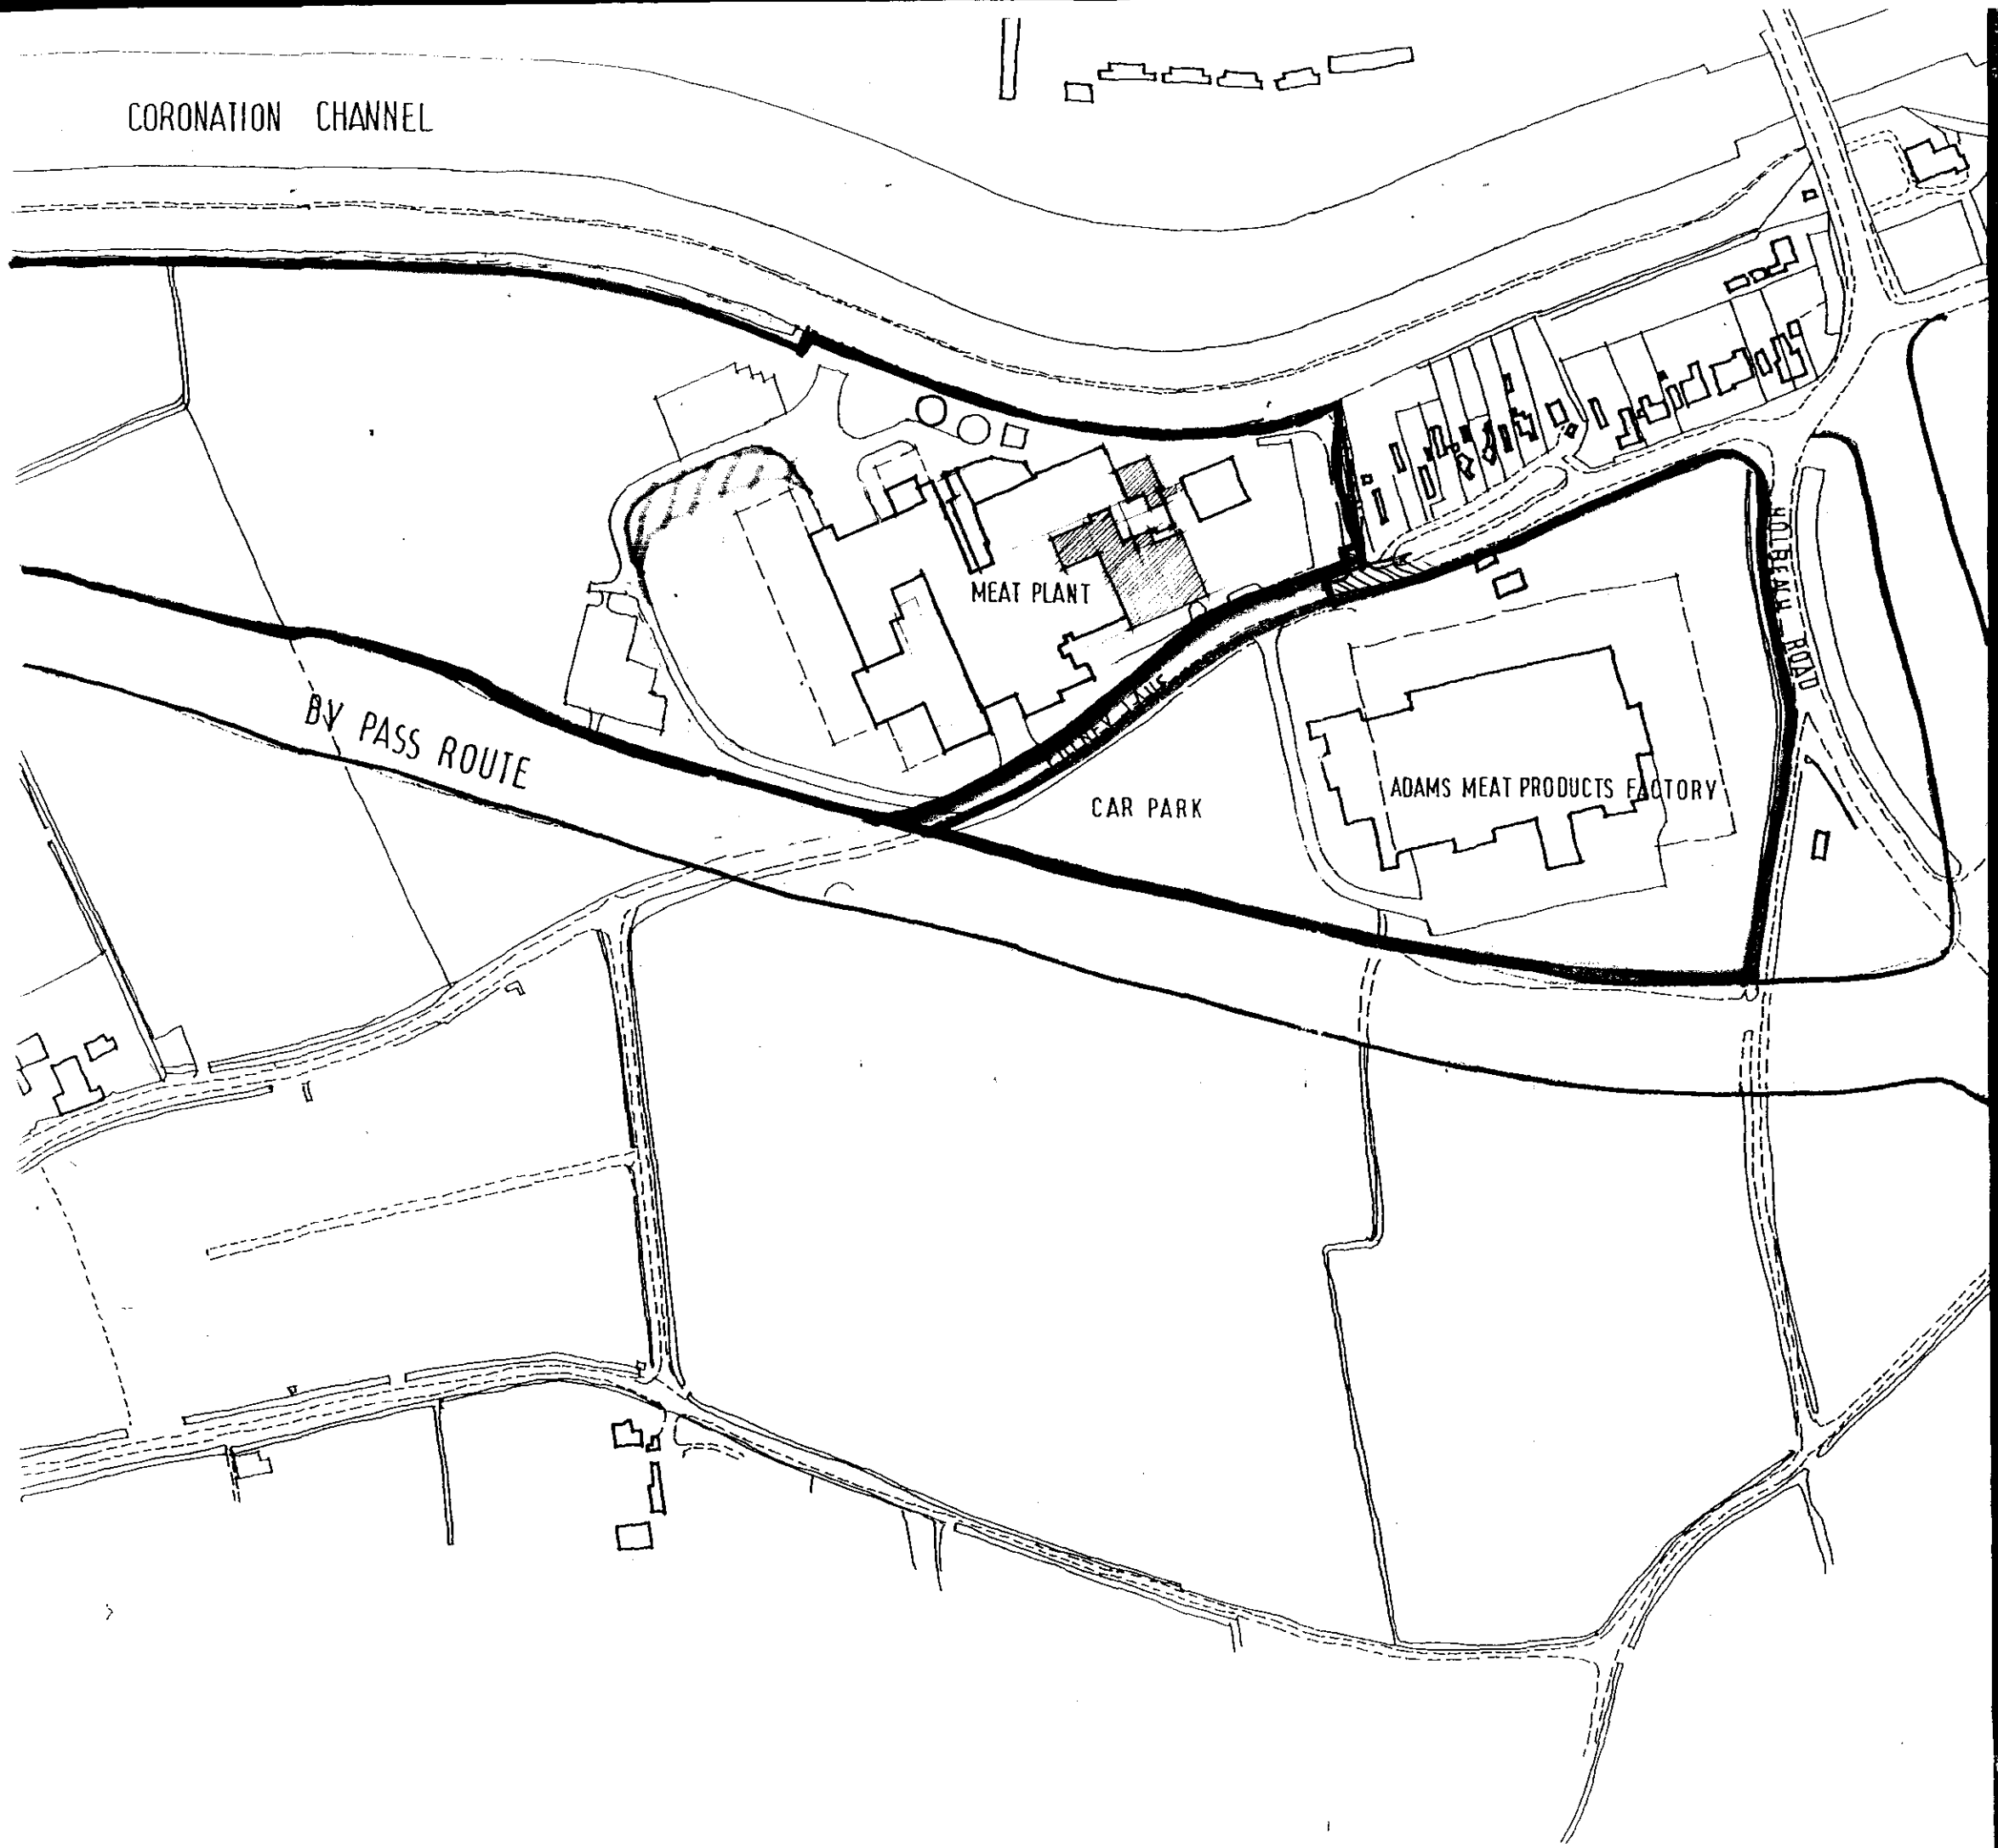


PETER HADDON AND PARTNERS

CHARTERED ARCHITECTS

The Old Rectory
Milton Malsor
Northampton NN7 3AQ
tel 0604 858916 fax 0604 859123

REVISIONS

A. UPDATED TO INDICATE CURRENT PROPOSALS FOR MEAT PLANT 2·98·OCB·CNF

B. UPDATED FOR NEW SLAUGHTERHALL PROPOSALS 2·2000·OCB·CNF

0070/02

Contractors must check all dimensions on site : all discrepancies must be reported immediately to the architect before proceeding.

PROPOSED RETAIL CUTTING FACILITY

GEO ADAMS AND SONS LTD.

MEAT PLANT FULNEY LANE SPALDING LINCS.

LOCATION PLAN

SCALE	DATE	DRAWN
1·2500	MAY 91	E. P.

DWG NO 2073 | 36 B


This drawing is copyright

Drain

FIELD GATE 3


FIELD AREA 2582 SQ. METRES [HALF ACRE]

FUTURE COOKED MEAT

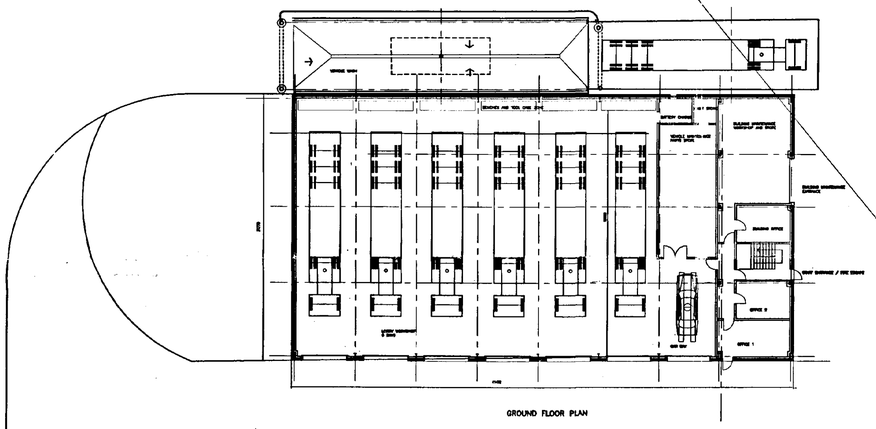

GROUND FLOOR PLAN

NEW VEHICLE MAINTENANCE BUILDING

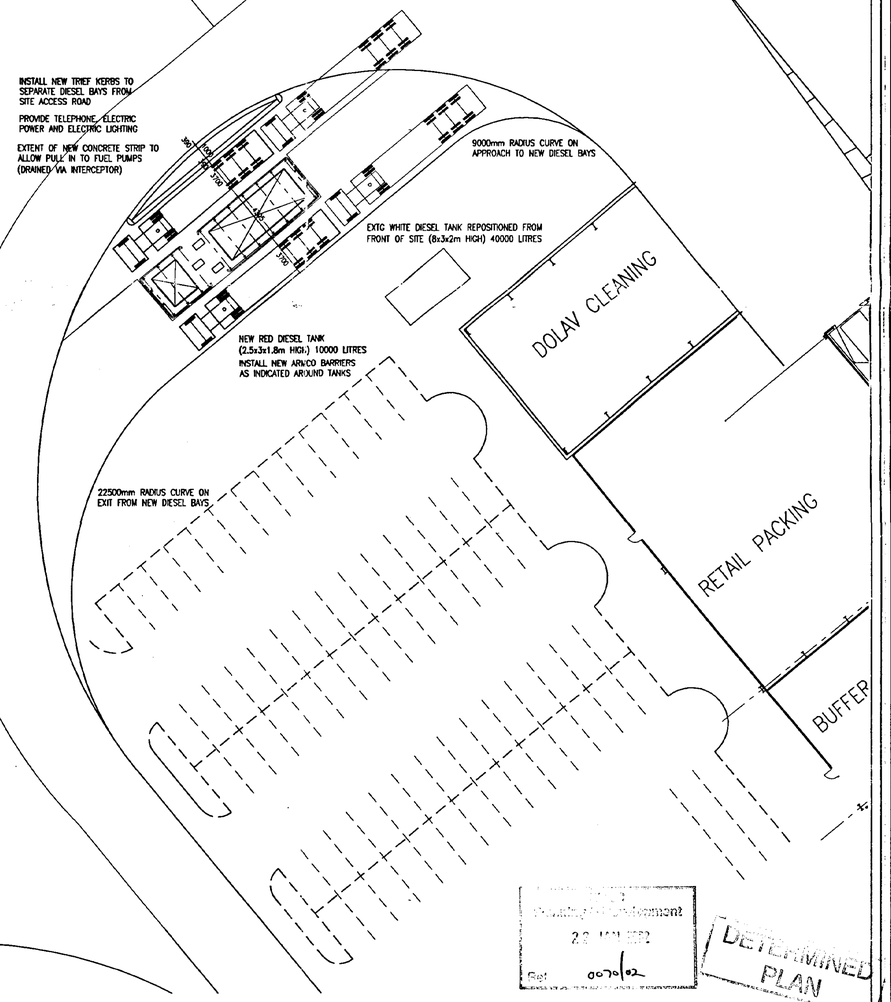

Planning Department
Ref: 0070/02
DETERMINED PLAN

COPYRIGHT RESERVED

NOTES: DO NOT SCALE. ALL DIMENSIONS TO BE CHECKED ON SITE. DISCREPANCIES TO BE REPORTED BEFORE PROCEEDING.

REVISION:

FIRST ISSUE OF DRAWING:
A: RELOCATED FUEL PUMPS SHOWN IN NEW LAYBY CONFIGURATION. APR 2000 CEJ CNF
B: DIESEL TANK/PUMP LAYOUT UPDATED. EXTENT OF NEW CONCRETE INDICATED. MAY 2000 OCB CNF
C: EXTENT OF EXTG LORRY PARKING AREA UPDATED. DEC 2001 OCB
D: EXTENT OF CONCRETE / HARDCORE AREAS UPDATED. RED DIESEL TANK ADDED. GENERAL UPDATE. DEC 2001 OCB
E: DIESEL BAYS RELOCATED TO OPPOSITE SIDE OF ROAD. FURTHER INFORMATION ADDED. DEC 2001 OCB

REVISION:

PETER HADDON AND PARTNERS CHARTERED ARCHITECTS
THE OLD RECTORY, RECTORY LANE, MILTON MALSOR, NORTHAMPTON NN7 3AQ. TEL 01604 858916 FACSIMILE 01604 859123

NEW VEHICLE MAINTENANCE BUILDING
GEO. ADAMS AND SONS
FULNEY LANE SPALDING
VEHICLE MAINTENANCE LAYOUT
CAD Ref: VMA01

Scale	Date	Drawn	Checked	No	
1/250	MARCH 2000	AJN	CNF	2966/01	E