

EXISTING SOUTH EAST ELEVATION



EXISTING SOUTH WEST ELEVATION

1800 high rod and flat bar fence on top of existing or extended new matching brick dwarf wall.

new extended matching brick wall

new rod and flat bar gates

existing brick wall repaired

PROPOSED SOUTH EAST ELEVATION


SHDC
Planning & Development
15 JAN 2007
Ref: 07/0107

1800mm high hit & miss teak stained timber vertical boarded fence (beyond existing hedge)

New 1800mm high hit & miss teak stained timber vertical boarded gate to match fence to back of garage


brick on edge parapet detail

1800 high rod and flat bar fence

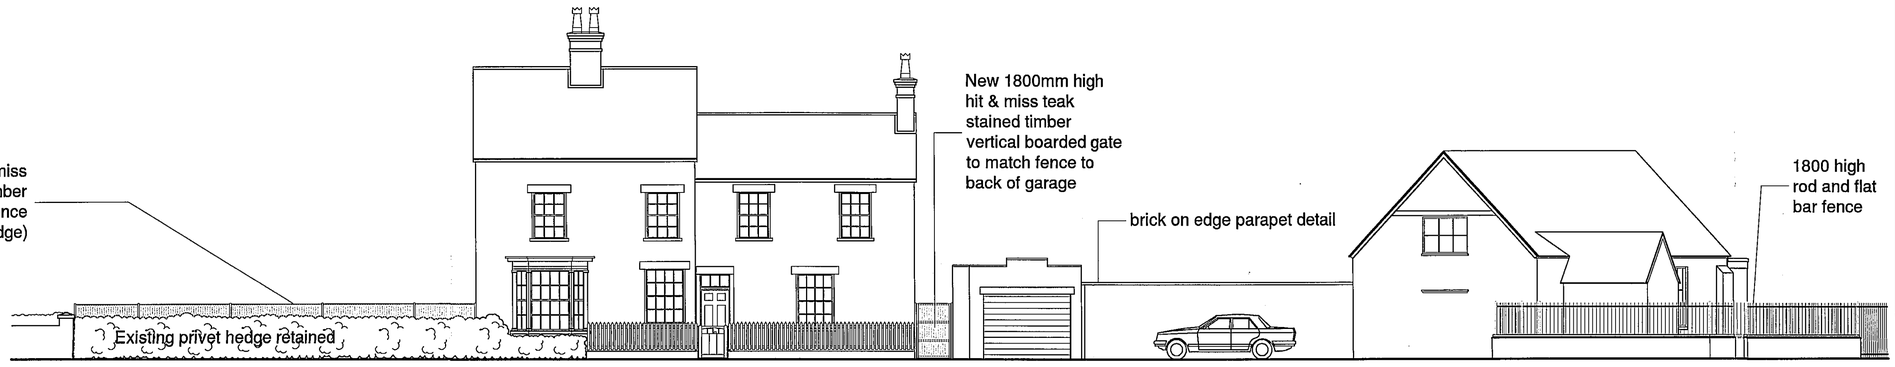

PROPOSED SOUTH WEST ELEVATION

Brick On Edge Parapet Detail
1:10 scale

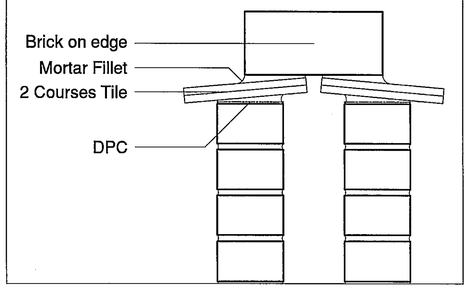

COPYRIGHT RESERVED
Do not scale. Dimensions to be checked on site
Discrepancies to be reported before proceeding.

NOTES:

Planning Application Issue:	Checked by:
Building Regulations Application Issue:	Checked by:
Tender Issue:	Checked by:
Final Issue:	Checked by:

REVISIONS:

A: CHURCHGATE WALL AND FENCE EXTENDED. ADDITIONAL NOTES ADDED. 27/06/06 AF.
B: ELEVATIONS UPDATED TO INCLUDE NEW HIT AND MISS FENCING AS UPDATED PLANS. 1.01.07. RT

PRELIMINARY
NOT FOR CONSTRUCTION

SITE RE-DEVELOPMENT
GEO ADAMS AND SONS LTD
THE CRESCENT, SPALDING
PROPOSED AND EXISTING ELEVATIONS

PETER HADDON AND PARTNERS architects

CAD Ref: CRS06	Date: MARCH 2006	3333/20	B
Scale at A1 : 1:100	Drawn: RT		

The Old Rectory, Rectory Lane, Milton Malsor
Northampton NN7 3AQ
Tel: 01604 858916 Fax: 01604 859123
e-mail: mail@peter-haddon.com

DETERMINED
PLAN