



FRONT ELEVATION

SIDE ELEVATION

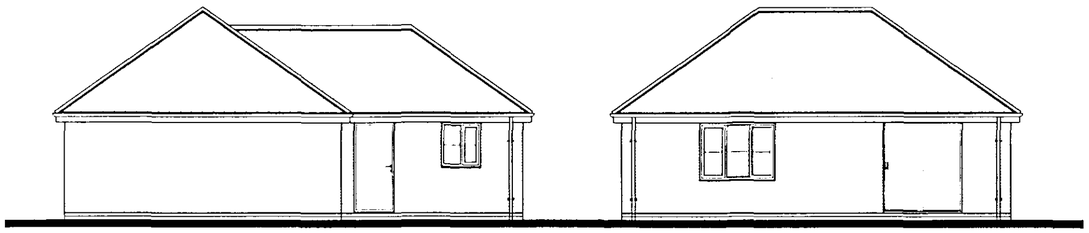

REAR ELEVATION

SIDE ELEVATION

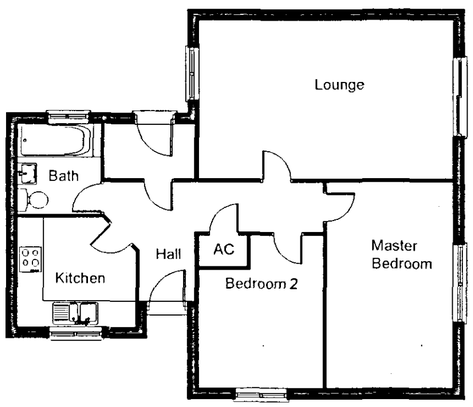

GROUND FLOOR

0072/06

18 JAN 2006

DETERMINED PLAN

NOTES

Do not scale directly from this drawing. All discrepancies are to be brought to the attention of the below office..

The copyright to this drawing is owned by Allison Homes Eastern Limited.

This drawing is intended for Planning purposes only and should not be used for construction. Please refer to the External Materials Schedule for materials choices.

ORIGINAL IF RED

	DESCRIPTION	DATE

REVISIONS

HOUSETYPE **Cambourne**

DRAWING **Design Sheet**

SCALE 1:100 @ A2
DATE 28/ 11/ 05
DRAWN KTC
CHECKED

DRAWING NO. **DS-01**

ALLISON Homes

Holland Place, Wardentree Park, Pinchbeck, Spalding, Lincolnshire. PE11 3ZN
T: (01775) 724701 F: (01775) 762153
Allison Homes Eastern Limited is a Kier Residential Company.

THE ROBERT DOUGHTY CONSULTANCY LIMITED
TOWN AND COUNTRY PLANNING-LANDSCAPE ARCHITECTURE
32 High Street, Helpringham, Sleaford, Lincolnshire NG34 0RA
Tel (01529) 421646 Fax (01529) 421358
Website www.rdc-landplan.co.uk
E mail admin@rdc-landplan.co.uk

DO NOT SCALE from this drawing. All measurements should be checked against on site conditions and any discrepancies should be brought to the attention of the Robert Doughty Consultancy