

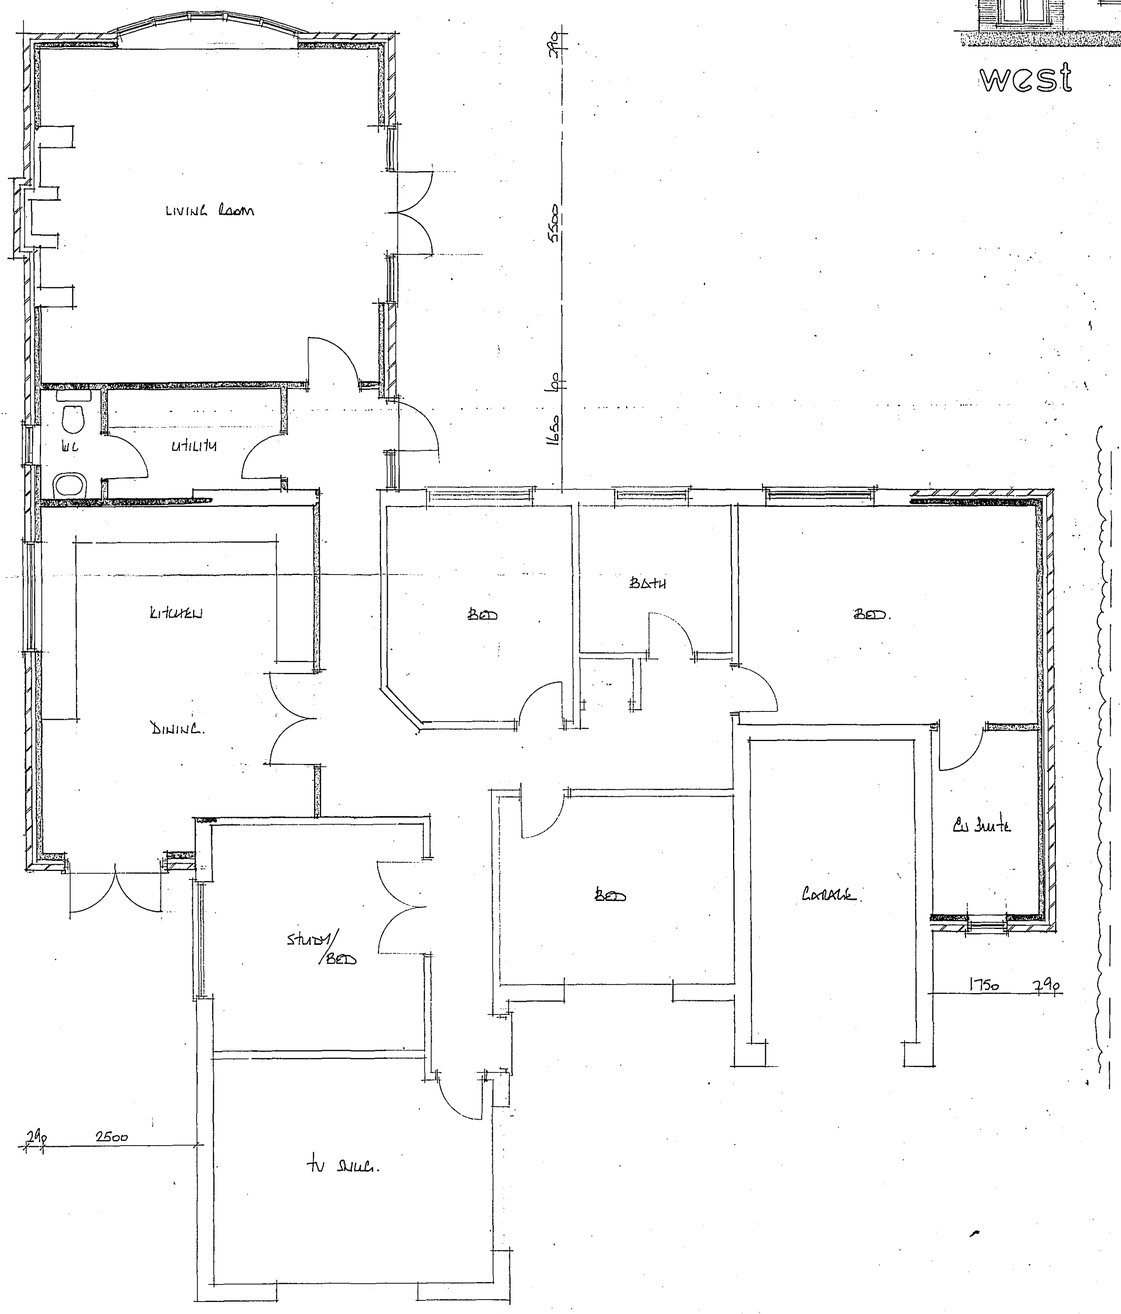



ground floor plan

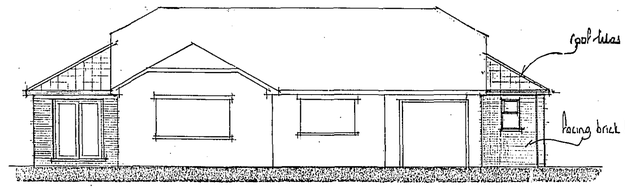


west

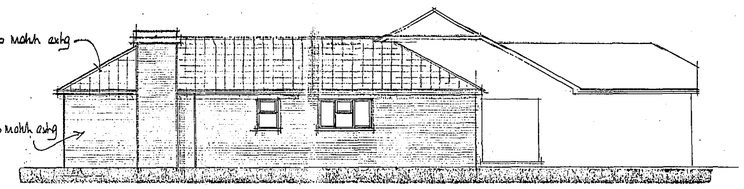


north

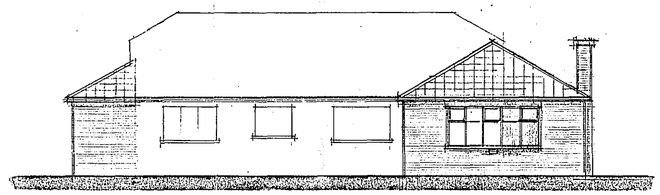

east

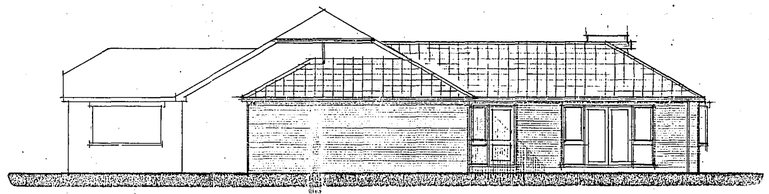

south

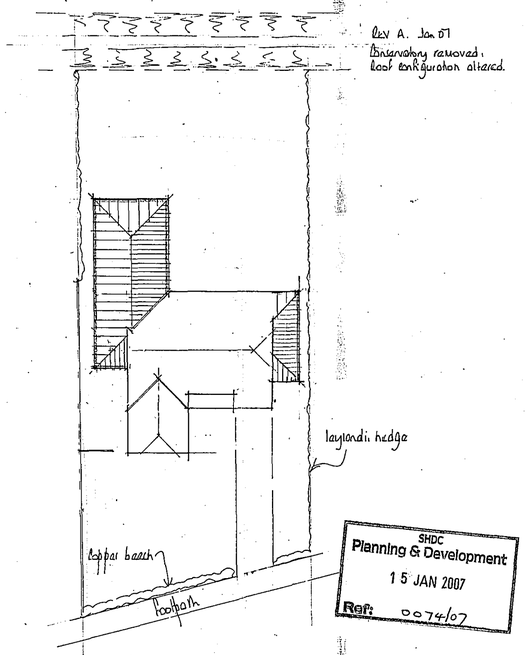

block plan

EAST MIDLANDS DESIGN ASSOC.

Architectural Consultants

Willow Lodge
Horseshoe Road
Spalding
Lincs
PE11 3JA

Tel/fax :- 01775 767968
E-mail :- willowlodge@zoom.co.uk
Mobile phone :- 07710 815044

Client
MR & MRS D. MANN.

Project.
EXTENSIONS & ALTERATIONS AT
8 BILLINGTON
SPALDING.

Drawing
PLAN & ELEVATIONS
AS PROPOSED.

DETERMINED PLAN

Scale 1:50, 1:100

Date Dec 06 Drawn AL

Dwg No: 06/19/01A Rev.