


TO Spalding Marsh
N
869
River Welland
Bank
Clay Lane Road
6
5
4
3
2
1
DETERMINED
PLAN
866
Church
897
898
KEY PLAN
Scale-1/2500

PLOT REFERRED TO

PLOT NO 5 = 518 SQ.YDS.
PLOT NO: 6 = 339 SQ.YDS.
PLOT NO: 7 = 323 SQ.YDS.

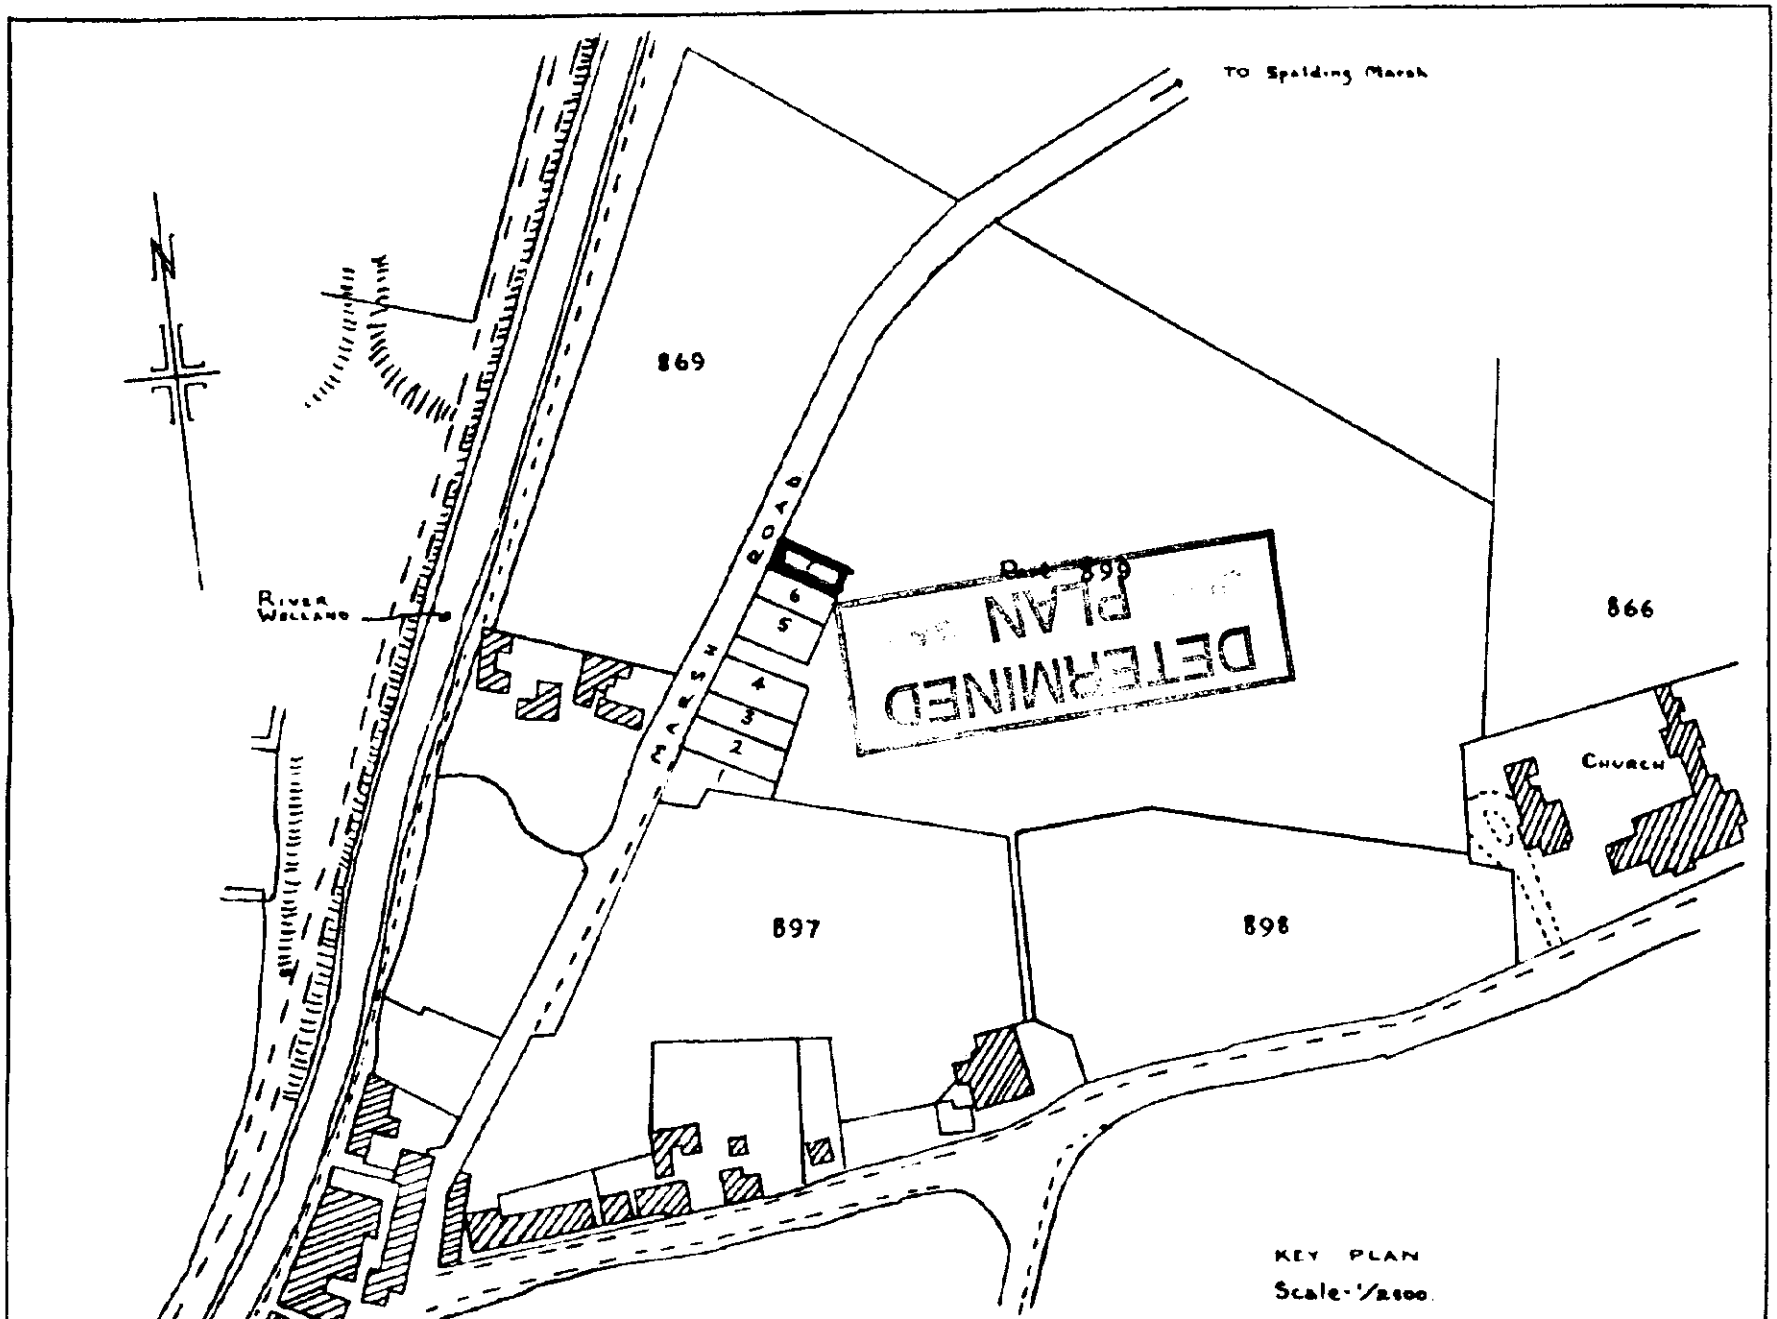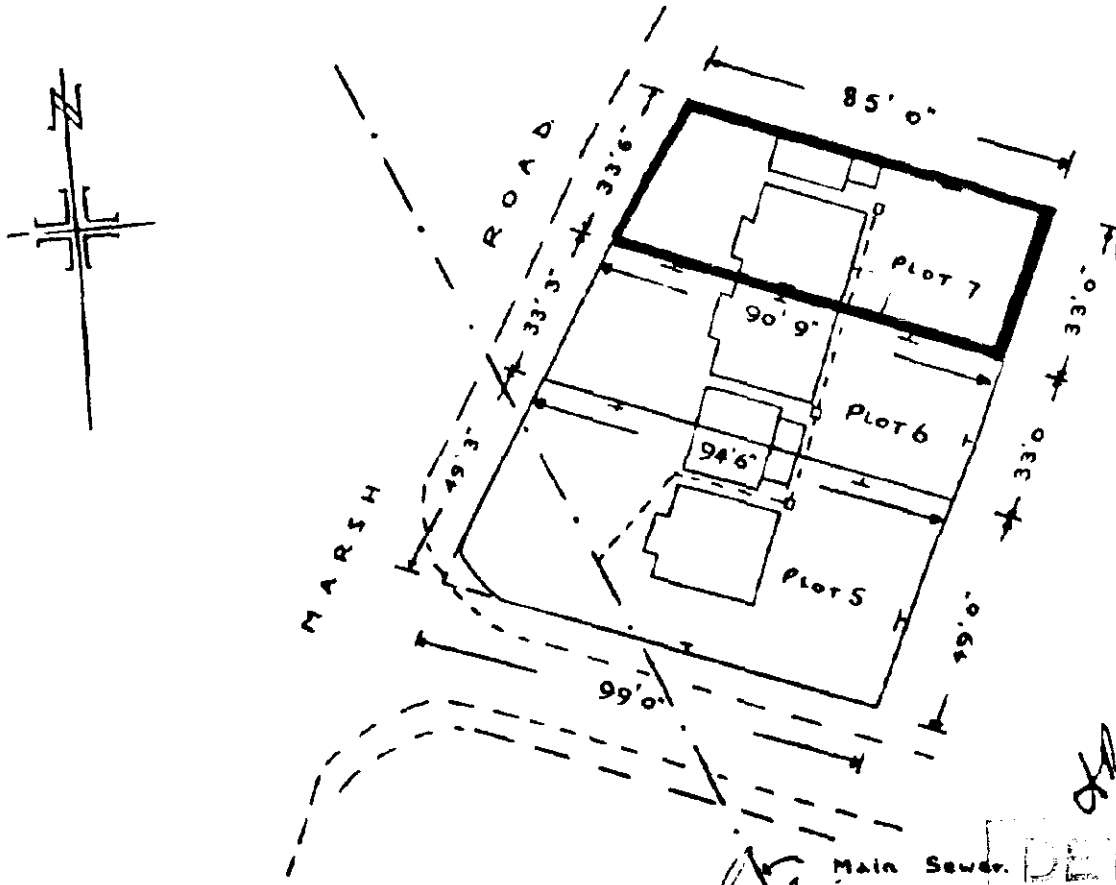

SHDC
Planning & Development
23 JAN 2003
Ref 0076/03


H. Bickerton.

DETERMINED
PLAN

Director


Secretary

Scale - 1/500.

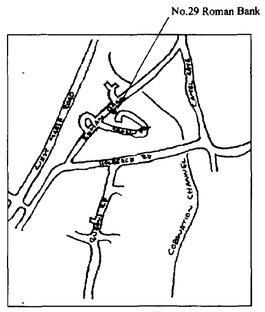


Location Plan Scale 1:2500




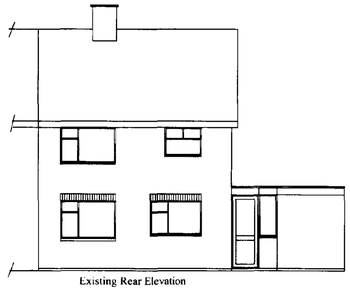


Existing Rear Elevation

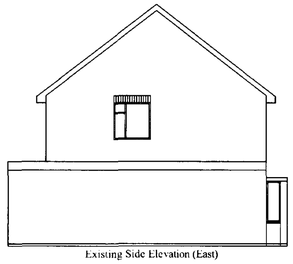

Existing Side Elevation (East)

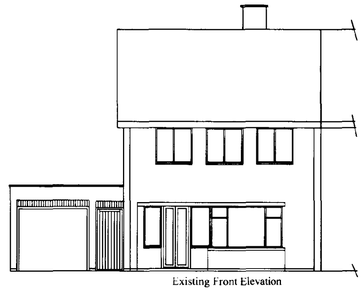


Existing Front Elevation

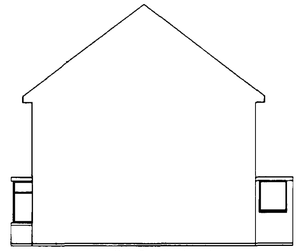


Existing Side Elevation (West)


Existing Elevations Scale 1:100

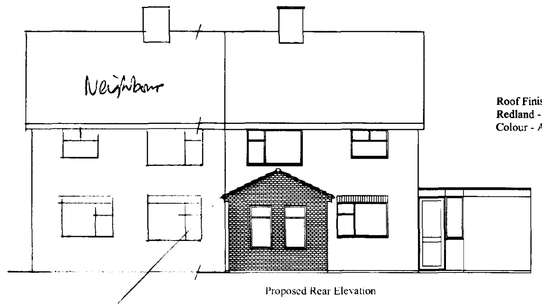


Proposed Rear Elevation

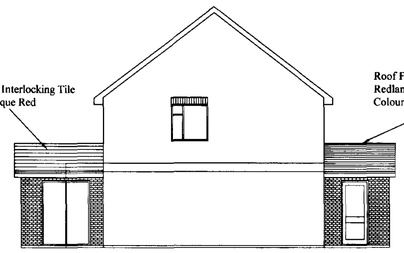

Proposed Side Elevation (East)

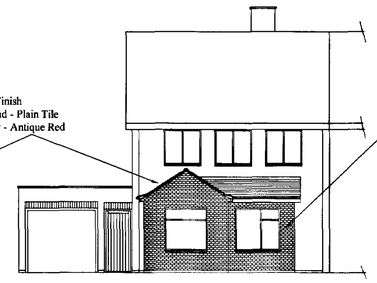


Proposed Front Elevation

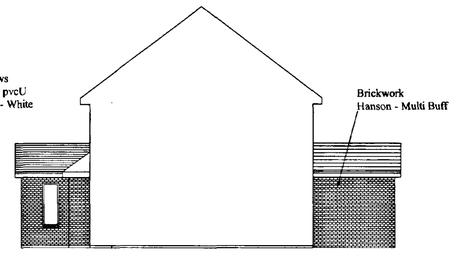


Proposed Side Elevation (West)

Proposed Elevations Scale 1:100

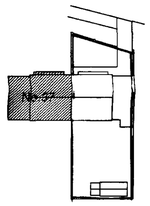


Existing Layout Scale 1:500



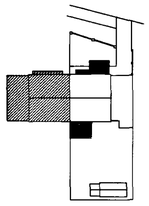

Proposed Layout Scale 1:500

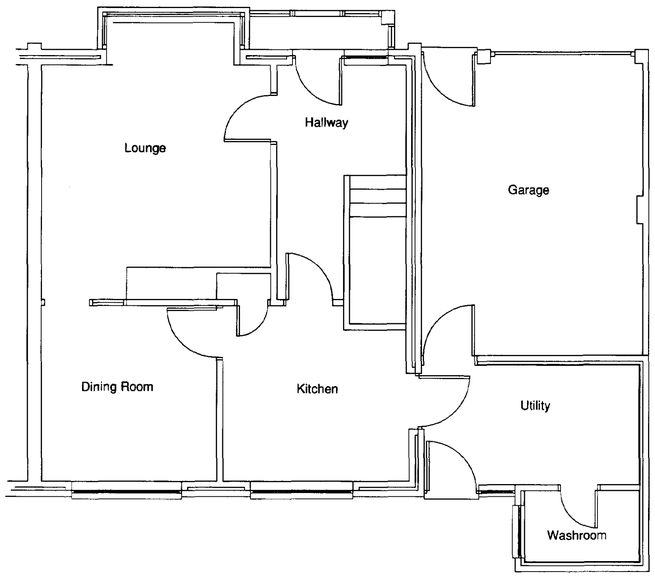

Existing Plan Scale 1:50

Proposed Plan Scale 1:50

Notes:

Plot Area:

Total...0.026 Hectares.

Floor Areas:

Ex. (Ground Floor)... 80.1 Sq.m
Ex. (First Floor) ... 47.2 Sq.m
Existing Total ... 127.3 Sq.m

Prop. (Ground Floor) ... 92.7 Sq.m
Prop. (First Floor) ... 47.2 Sq.m
Proposed Total ... 139.9 Sq.m

DETERMINED PLAN
SHDC
Planning & Development
23 JAN 2003
Ref 0076/03

Client:
Mr A Palmer
39 Roman Bank
Spalding

Project
Proposed Extension to Dining Room and Porch

Drawing Title:
Planning Permission Proposal.

Drawn By: MVT
Date: November 2002

Scale: 1:100 & 1:50
Drawing Number: J0527-001