




PROPOSED WEST ELEVATION

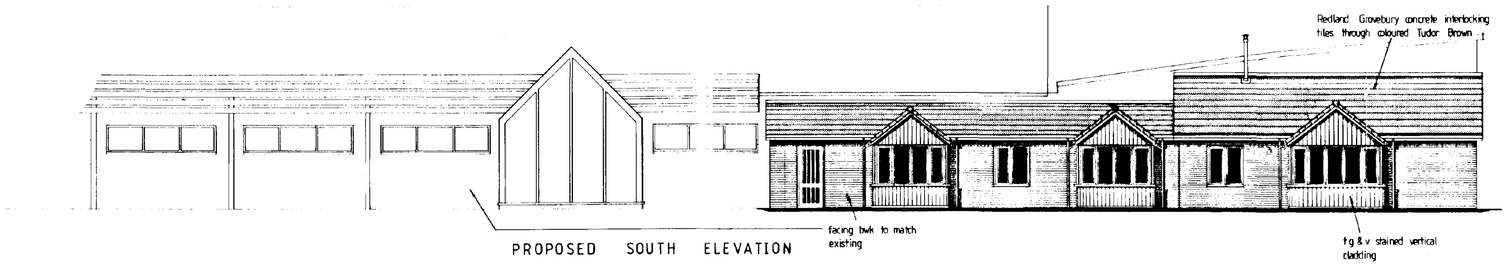

PROPOSED SOUTH ELEVATION

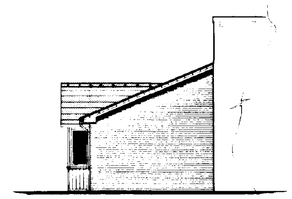

PROPOSED EAST ELEVATION

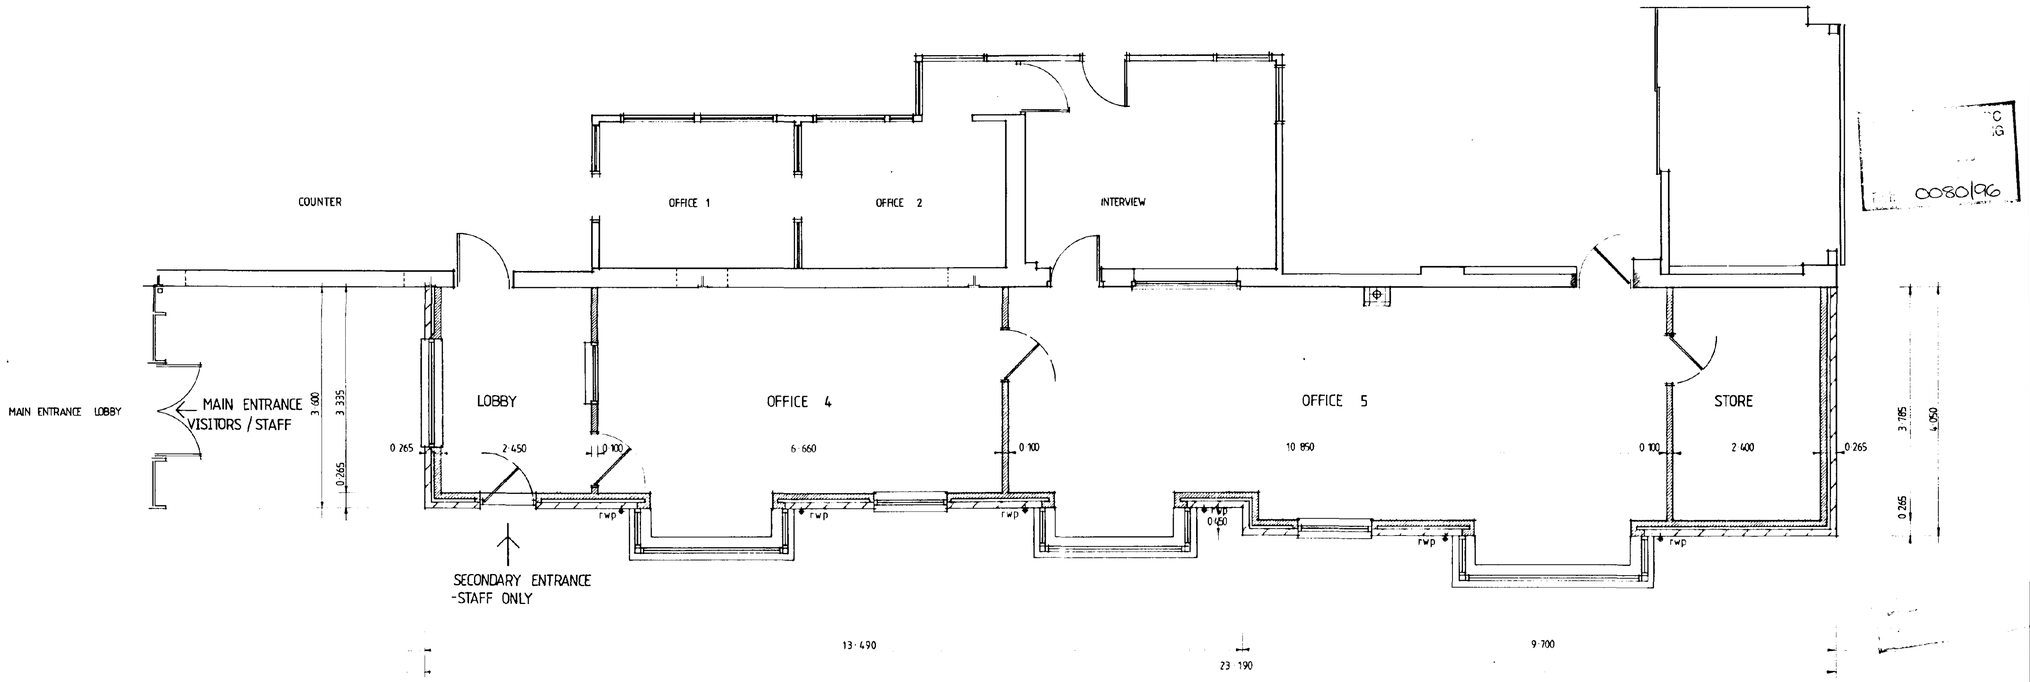

PROPOSED LAYOUT PLAN

CONTRACTOR TO CHECK ALL DIMENSIONS ON SITE BEFORE WORK COMMENCES.

revision	date	init.	revision details

PODDINGTONS

Architectural Design Consultants

43 Double Street, Spalding, Lincs. PE11 2AA
Tel: 01775 761856 & 768296. Fax: 01775 710218

project

PROPOSED OFFICE EXTENSION
AT: LONDON ROAD, SPALDING. LINCS.

FOR: ANDREW AND CO


drawing

PLAN AS PROPOSED


scale: 1:50 1:100

drawing no: 2653 5


checked

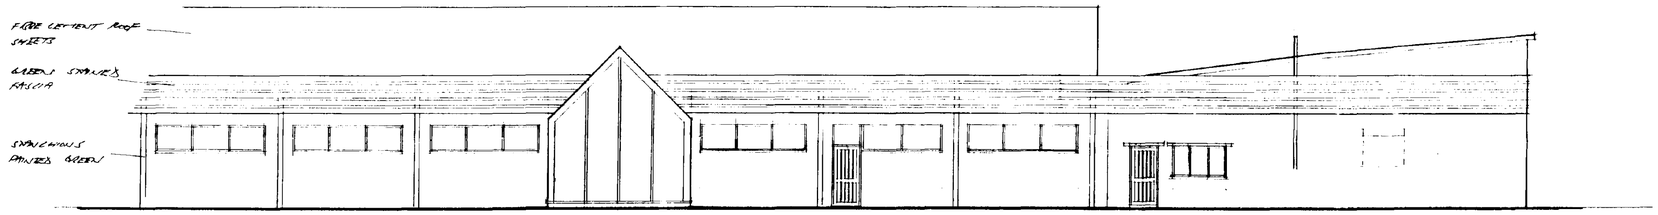

SOUTH ELEVATION

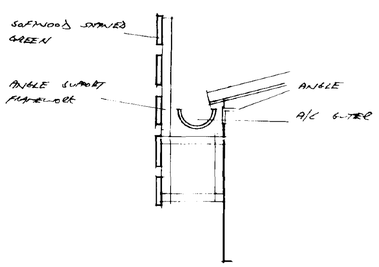

FASCIA DETAIL

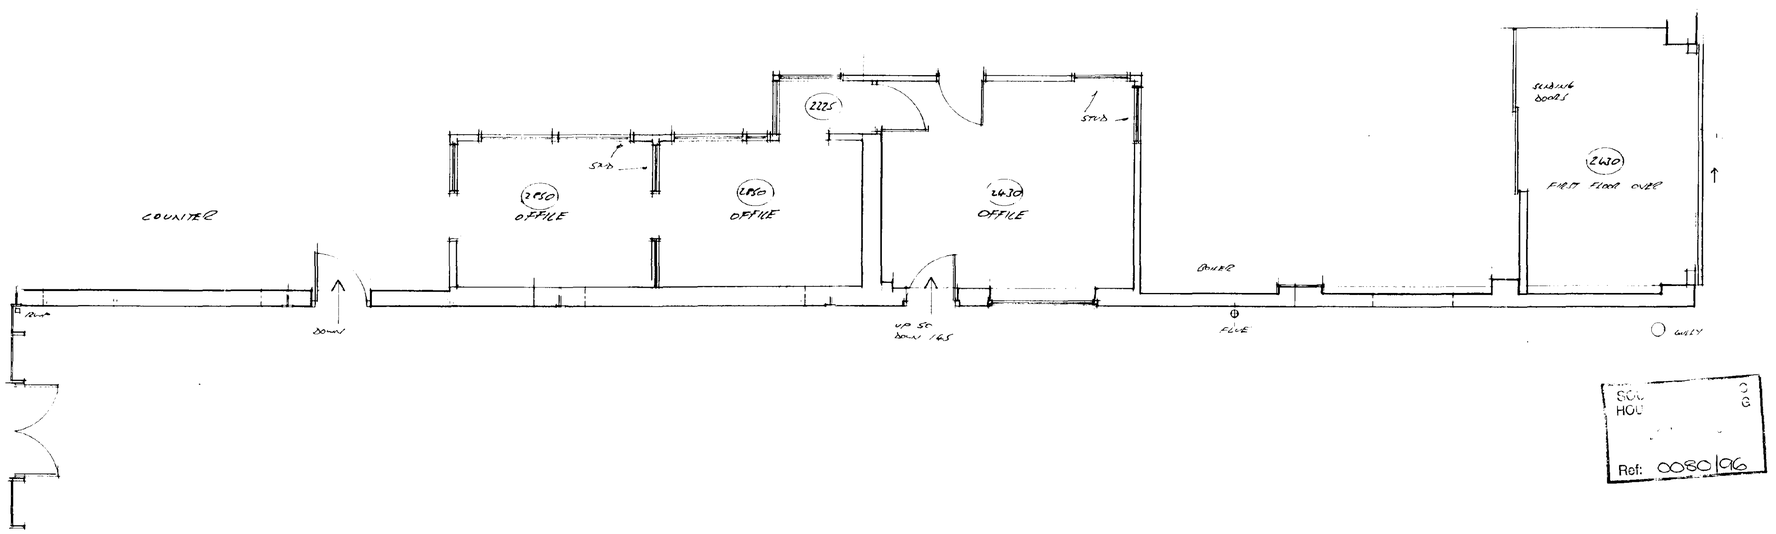

FLOOR PLAN

SCA
HOU
Ref: 0080/96

CONTRACTOR TO CHECK ALL DIMENSIONS ON SITE BEFORE WORK COMMENCES.


revision	date	init.	revision details

PODDINGTONS
Architectural Design Consultants
43 Double Street, Spalding, Lincs. PE11 2AA
Tel: 0775 761856 & 768296. Fax: 0775 710218

project
ANDREW & CO.
LITTLE LONDON,
SPALDING.

drawing
PLAN AS EXISTING

scale	drawing no.
1-50 1-100	2853-1
AUG 95	checked

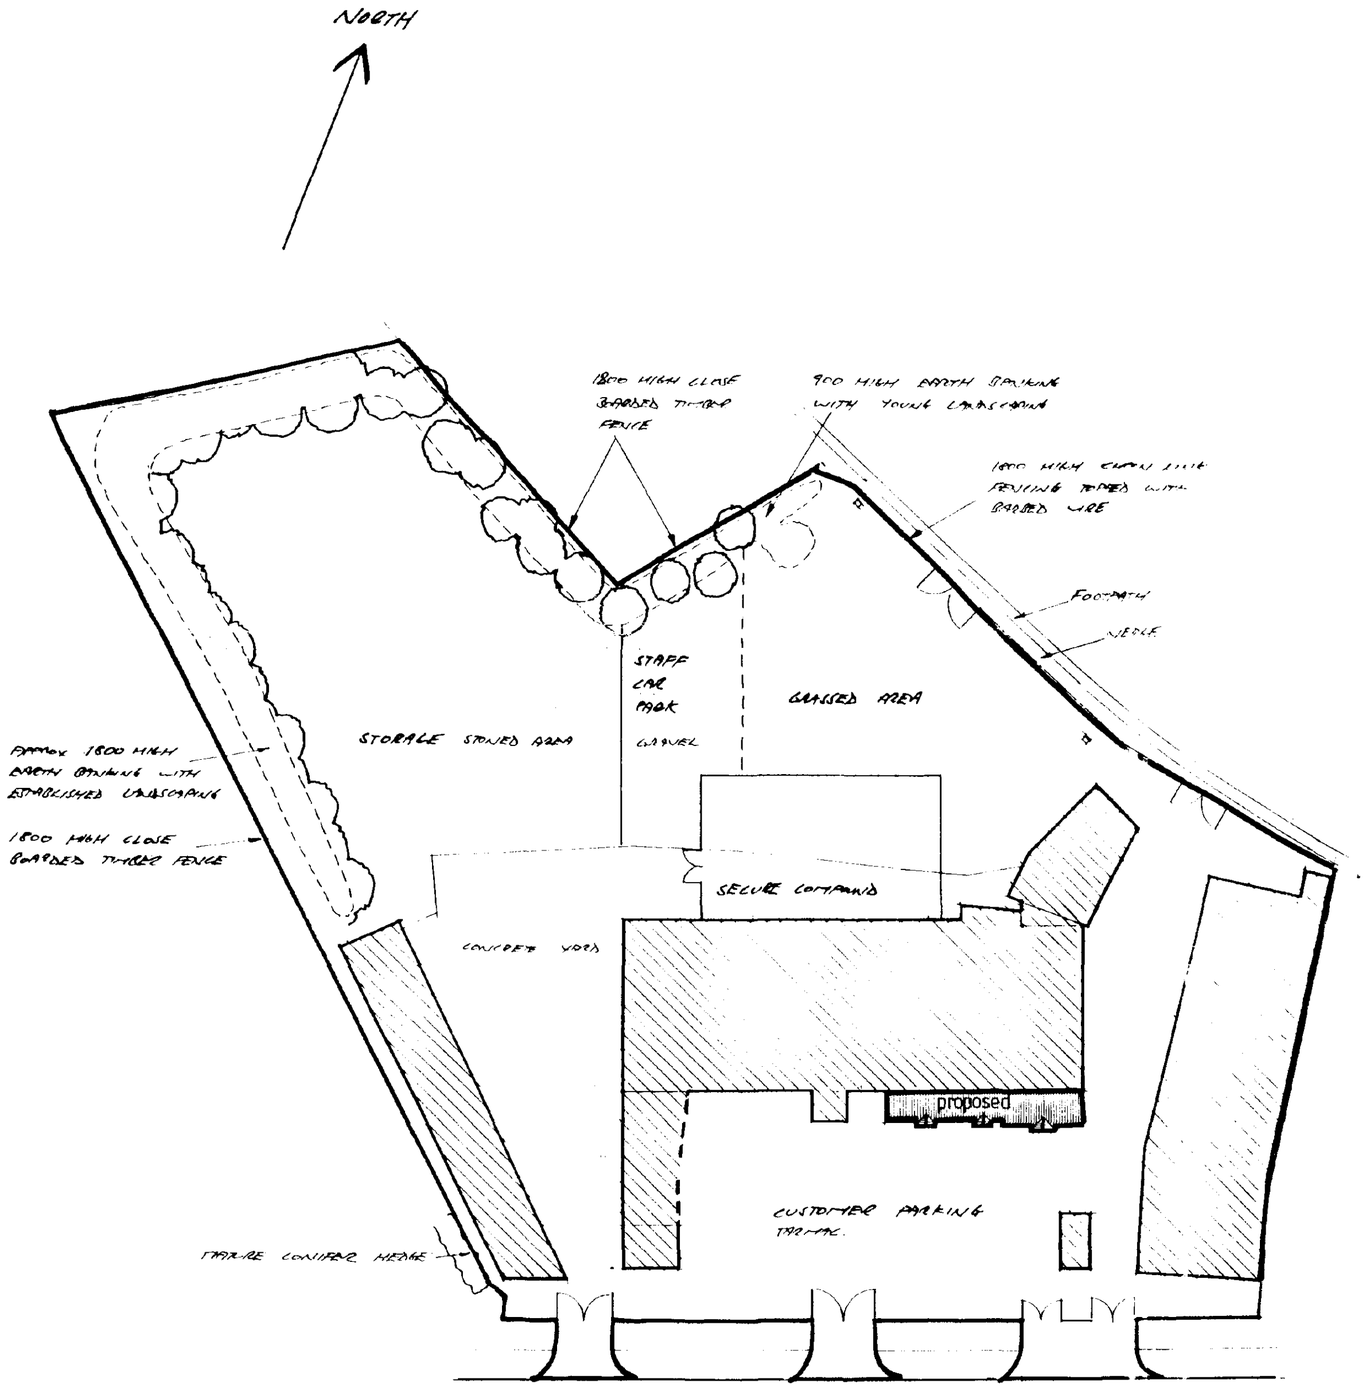

SITE PLAN

CONTRACTOR TO CHECK ALL DIMENSIONS ON SITE BEFORE WORK COMMENCES.

revision	date	init	revision details

PODDINGTONS

Architectural Design Consultants

43 Double Street Spalding Lincs PE11 2AA
Tel: 0775 761856 & 768796 Fax: 0775 710218

Ref: 0080/96

project
PROPOSED OFFICE EXTENSION
AT
LONDON ROAD, SPALDING
FOR
TURNER & CO

drawing
PLAN AS PROPOSED

scale
1-500

drawing no
2653-6

drawn