
DETAILS ON THIS DRAWING ARE COPYRIGHT OF SIDEBOTTOM RICHARDSON CHENG LIMITED.THIS IS A CONFIDENTIAL DOCUMENT AND MUST NOT BE COPIED, USED OR DIVULGED IN ANY WAY WITHOUT PRIOR WRITTEN CONSENT

Key:

- Existing Foul Sewer – AWS
- Proposed Surface Water Drain – S104 Adoptable
- Proposed Surface Water Manhole – S104 Adoptable
- Proposed Surface Water Drain – Private
- Proposed Highway Gully & Lateral – S38 Adoptable
- 3.67 Existing Site Level
- 3.400 Proposed Site Level
- 1:150 Fall Proposed Surface Gradient
- Proposed Tarmac Road (Adoptable)
- Proposed Tarmac Footpath (Adoptable)
- Proposed Block Paving
- Proposed Paving
- Proposed Grass

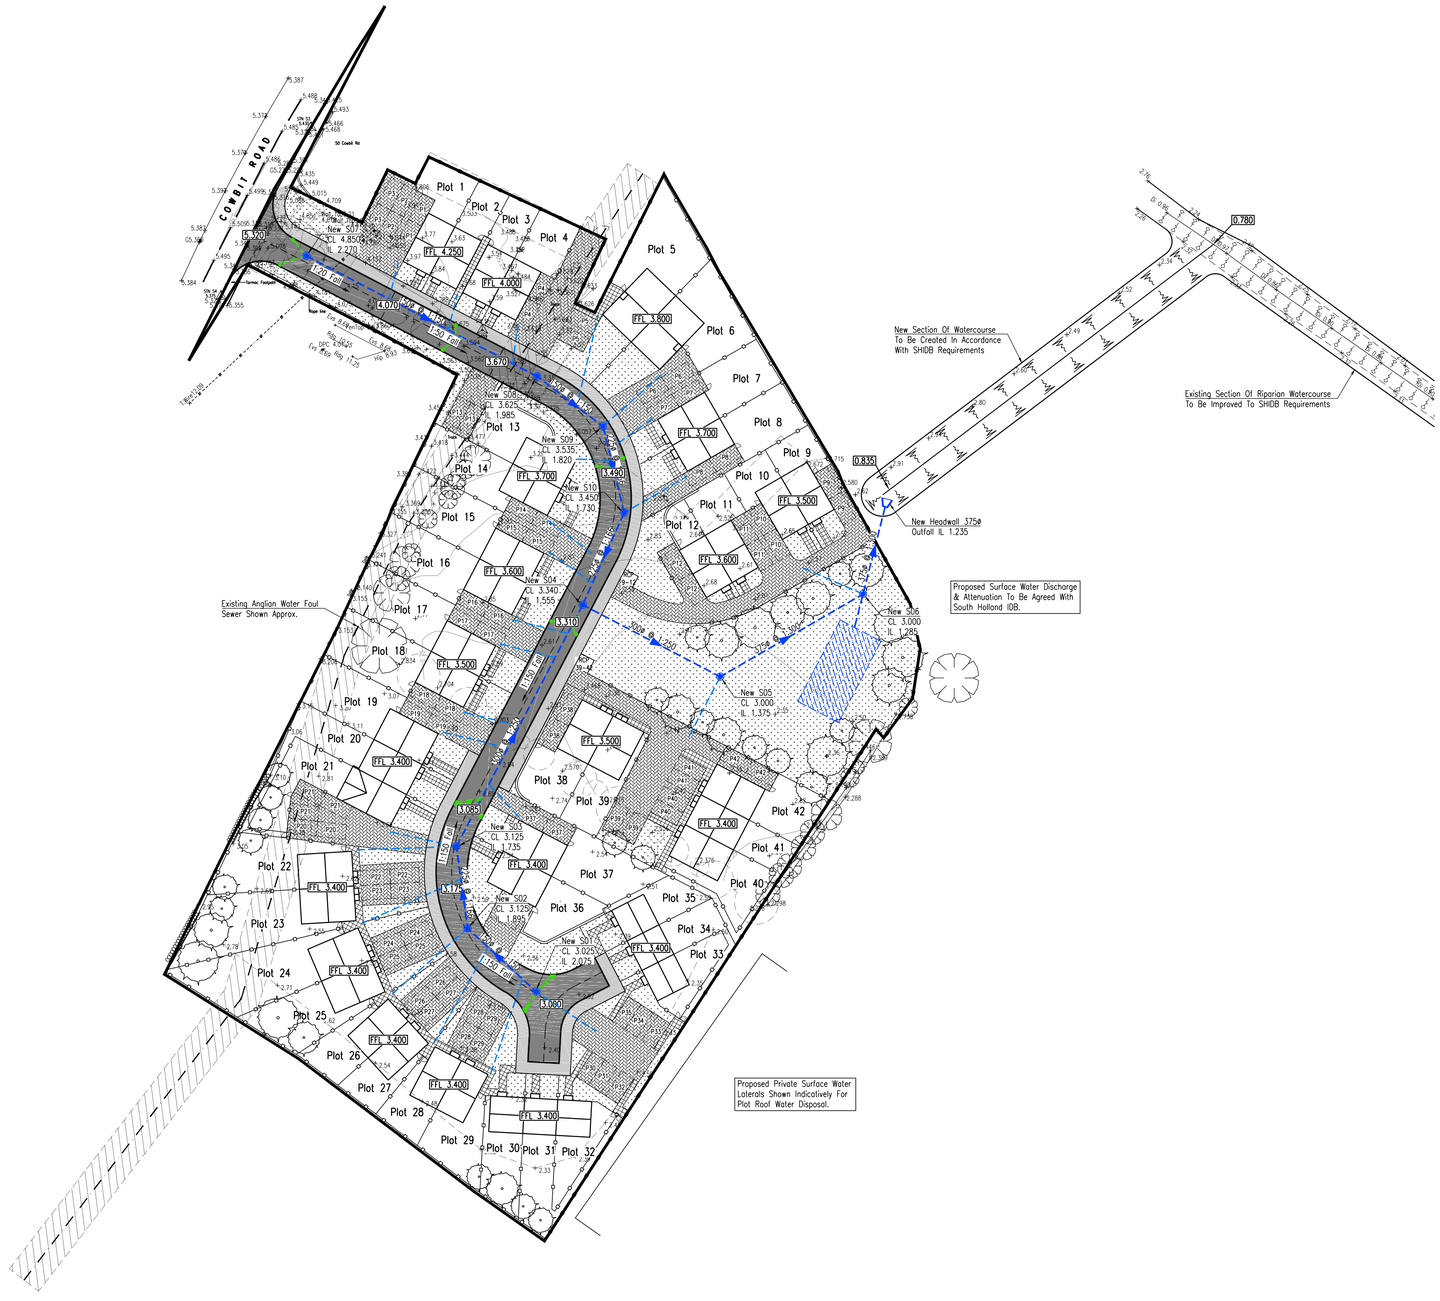



Rev	Date	Remarks
A	16.01.19	Drawing Generally Updated.

Status: FOR INFORMATION

SIDEBOTTOM RICHARDSON CHENG LTD
CONSULTING STRUCTURAL AND CIVIL ENGINEERS
15 High Street, Spalding, Lincs. PE11 1TW
Tel: 01775 712660
Fax: 01775 712635
Email: src@srcltd.com

Project: Proposed Residential Development off Cowbit Road, Spalding, Lincs. For Minster Property Group

Title: Proposed Drainage Layout

Date	Oct. '19	Scale	1:500 @A1
Drawn	MP	Checked	SRC
Design	SRC	File Name	36019-10

DRG No. 36019/10 Rev A

DETAILS ON THIS DRAWING ARE COPYRIGHT OF SIDEBOTTOM RICHARDSON CHENG LIMITED.THIS IS A CONFIDENTIAL DOCUMENT AND MUST NOT BE COPIED, USED OR DIVULGED IN ANY WAY WITHOUT PRIOR WRITTEN CONSENT