

SCALE IN METRES 1:100

0 1 2 3 4 5 10 15 20

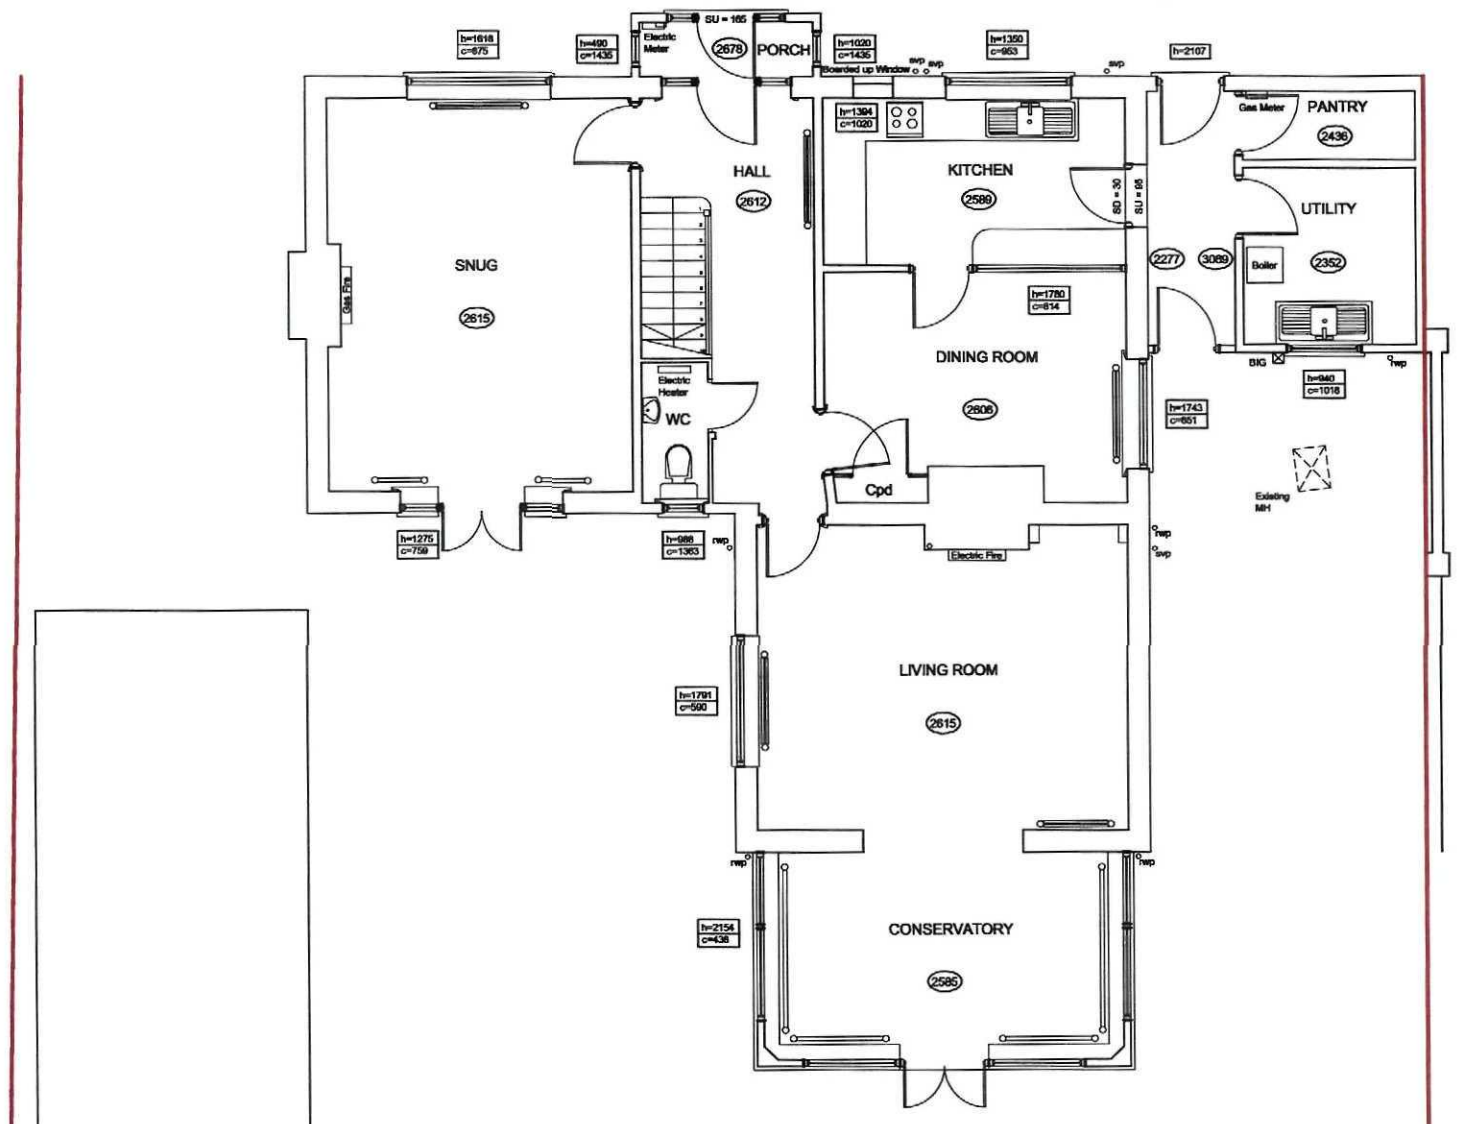

GROUND FLOOR PLAN

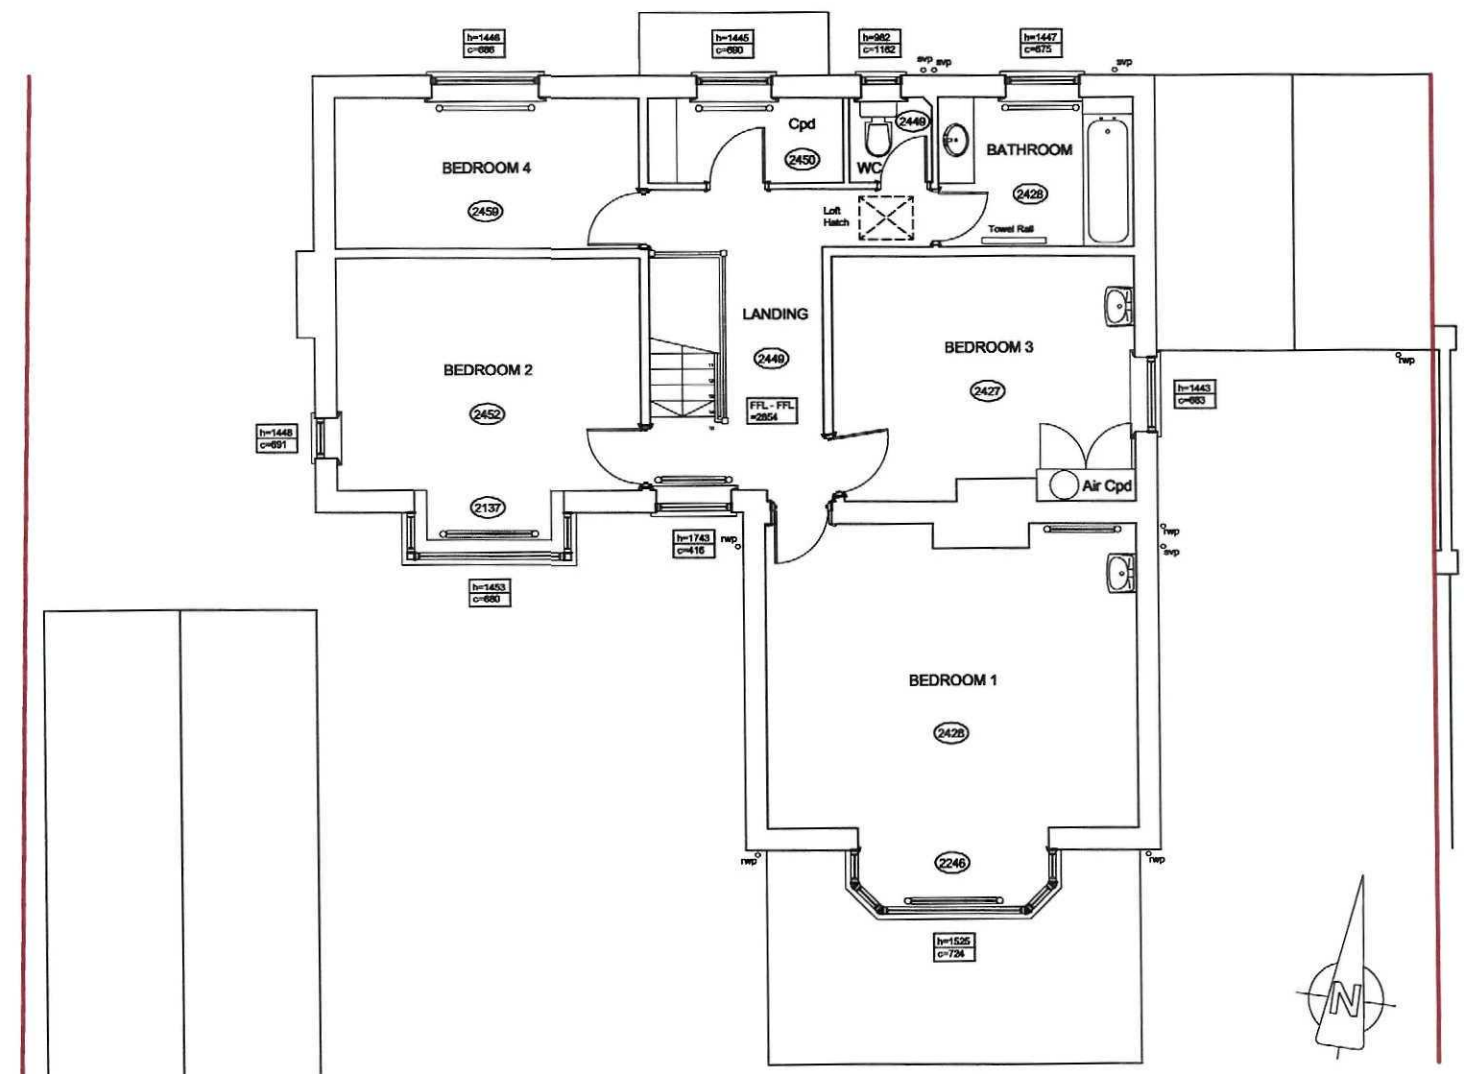

FIRST FLOOR PLAN

A1

DETERMINED PLAN

Received
Planning & Development
- 9 FEB 2009
Ref: 0086/09

ROBERT LOWE CHARTERED ARCHITECT
1-2 North End, Swineshead
Boston, Lincs., PE20 3LR
Phone 01205-821117
Fax 01205-821139
info@lowe-architects.com

Project: Alterations & Extensions
24 Matmore Gate
Spalding, Lincs

Client: Mr & Mrs Gray

Drawing Title: EXISTING PLANS

Date: December 2008
Scale: 1: 100 @ A3
1: 50 @ A1

Project No: 08095
Drawn: CL
Drawing No: 02
Rev:

Contractors are to check all dimensions on site and to report any discrepancy to the Architect. Do not scale from the drawing. © 2008