
SCALE IN METRES

0 1 2 3 4 5 1:200 10 15 20

# MATMORE GATE

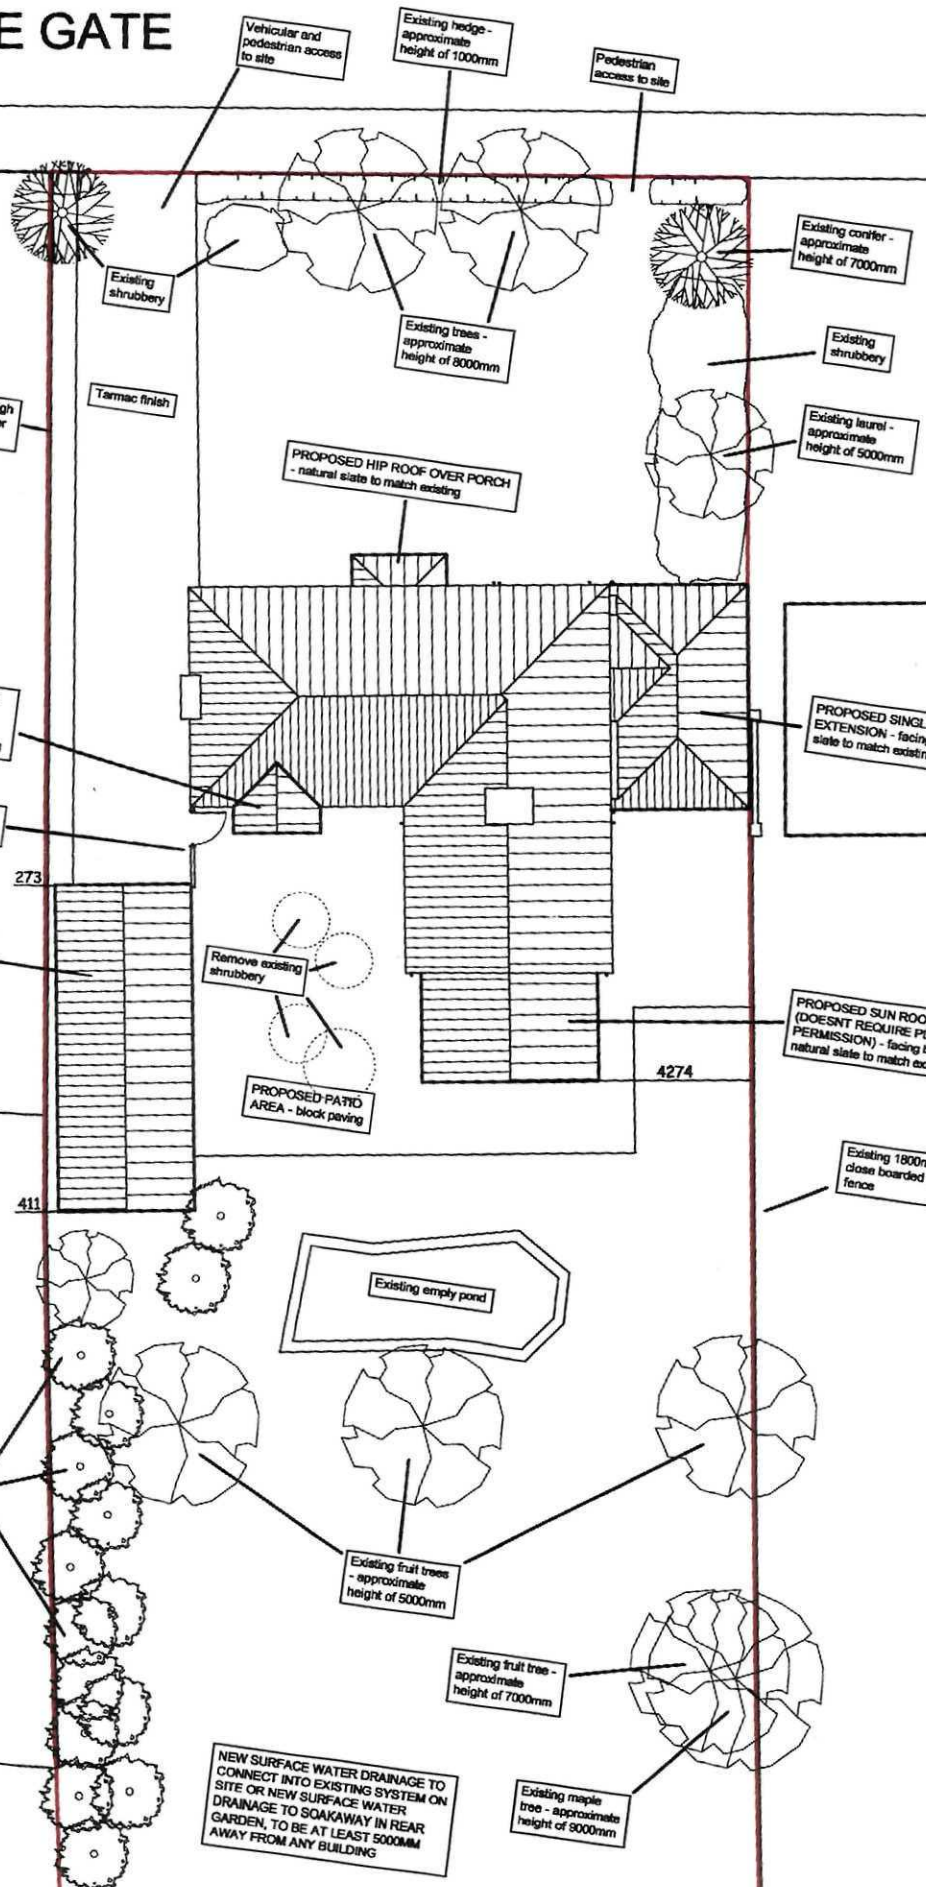


SHDC
Planning & Development
- 9 FEB 2009
Ref: 0086/09

# SITE PLAN

DETERMINED PLAN


ROBERT LOWE CHARTERED ARCHITECT
1-2 North End, Swineshead
Boston, Lincs., PE20 3LR
Phone 01205-821117
Fax 01205-821139
info@lowe-architects.com


Project: Alterations & Extensions
24 Matmore Gate
Spalding, Lincs

Client: Mr & Mrs Gray

Drawing Title: PROPOSED SITE PLAN

Date: February 2009
Scale: 1: 200 @ A3
1: 100 @ A1
Project No: 08095
Drawn: CL
Drawing No: 04
Rev:

Contractors are to check all dimensions on site and to report any discrepancy to the Architect. Do not scale from the drawing.

© 2005