
SCALE IN METRES 1:100

0 1 2 3 4 5 10 15 20

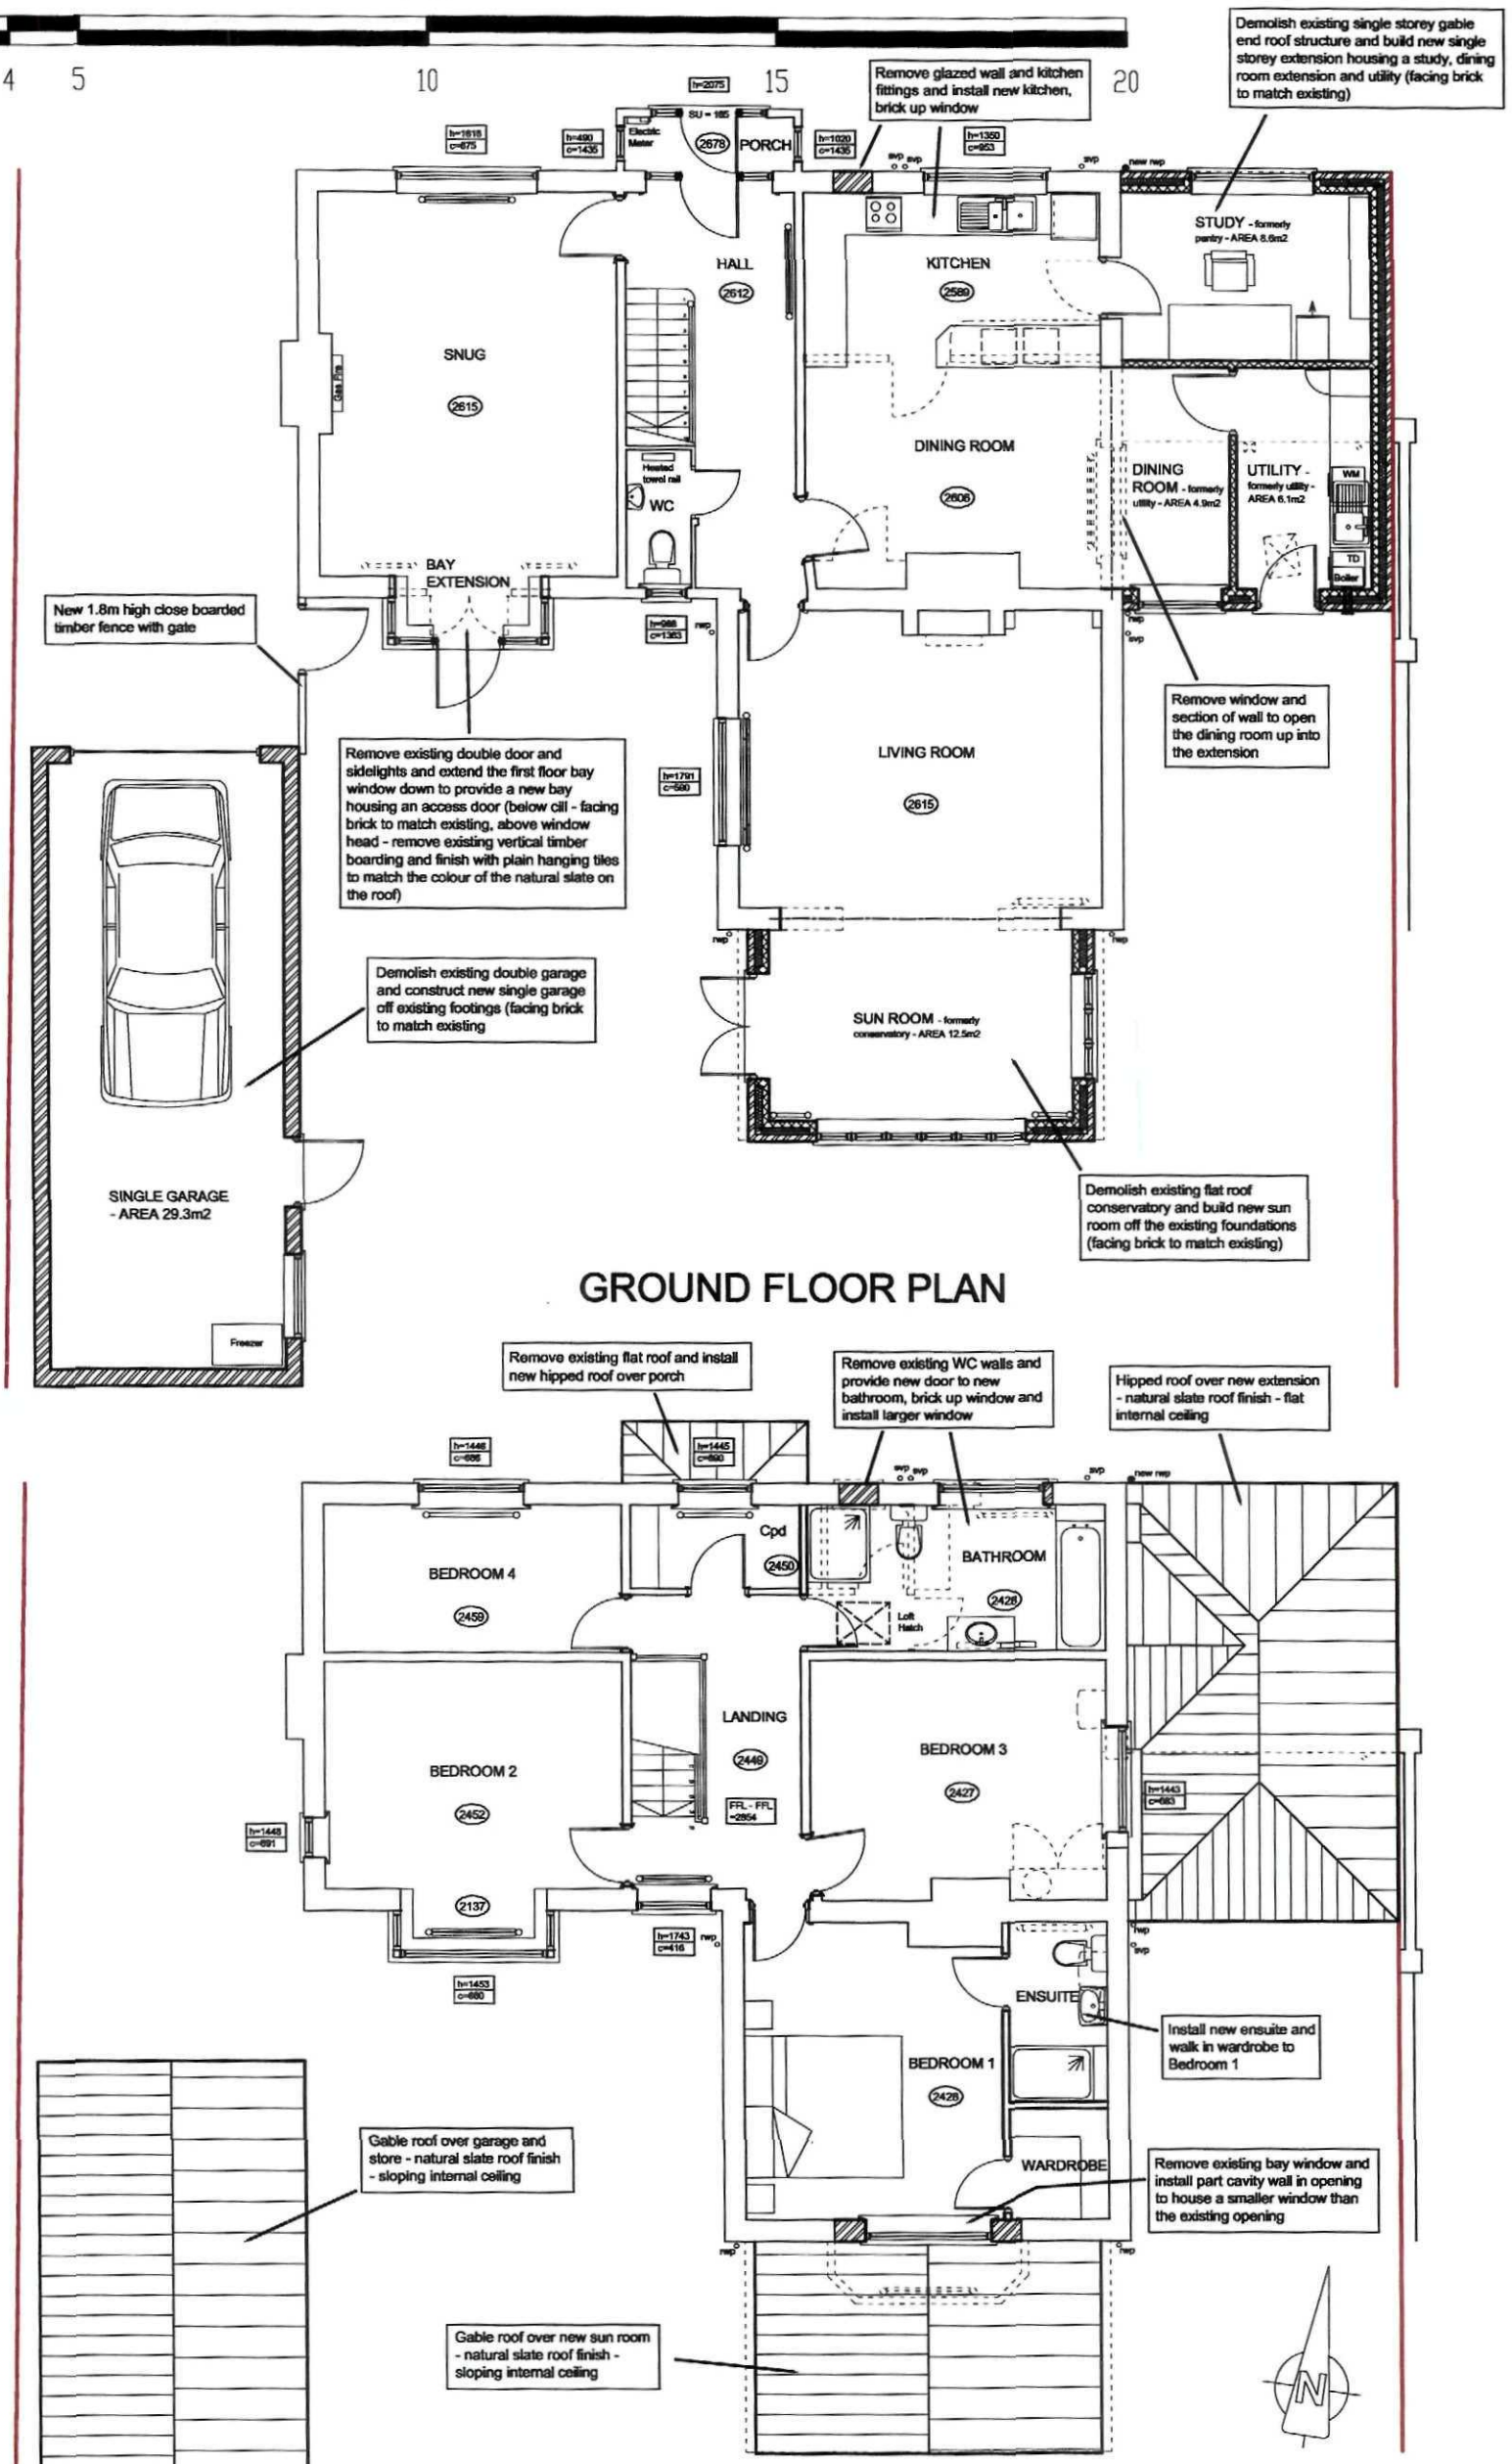

GROUND FLOOR PLAN

FIRST FLOOR PLAN

SHDC Planning & Development - 9 FEB 2009 Ref: 0086/09

DETERMINED PLAN

A1 Rev D February 2009 Upgraded to planning drawings

ROBERT LOWE CHARTERED ARCHITECT
1-2 North End, Swineshead
Boston, Lincs., PE20 3LR
Phone 01205-821117
Fax 01205-821139
info@lowe-architects.com

Project: Alterations & Extensions
24 Matmore Gate
Spalding, Lincs

Client: Mr & Mrs Gray

Drawing Title: PROPOSED PLANS

Date: February 2009
Scale: 1: 100 @ A3
1: 50 @ A1
Project No: 08095
Drawn: CL
Drawing No: 05
Rev: D

Contractors are to check all dimensions on site and to report any discrepancy to the Architect. Do not scale from the drawing. © 2005