SCALE IN METRES 1:100


0 1 2 3 4 5 10

SHDC
Planning & Development
- 9 FEB 2009
Ref: 0086/09


DETERMINED PLAN

DRAWINGS TO READ IN CONJUNCTION WITH THE CONSTRUCTION NOTES, STRUCTURAL ENGINEER'S CALCULATIONS AND ROOF TRUSS MANUFACTURER'S DETAILS

REVISIONS

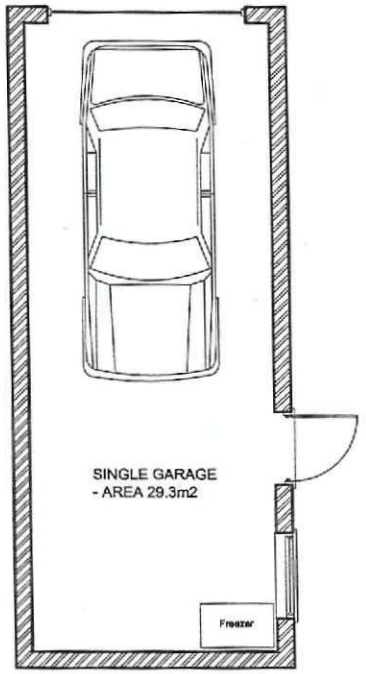



GARAGE PLAN

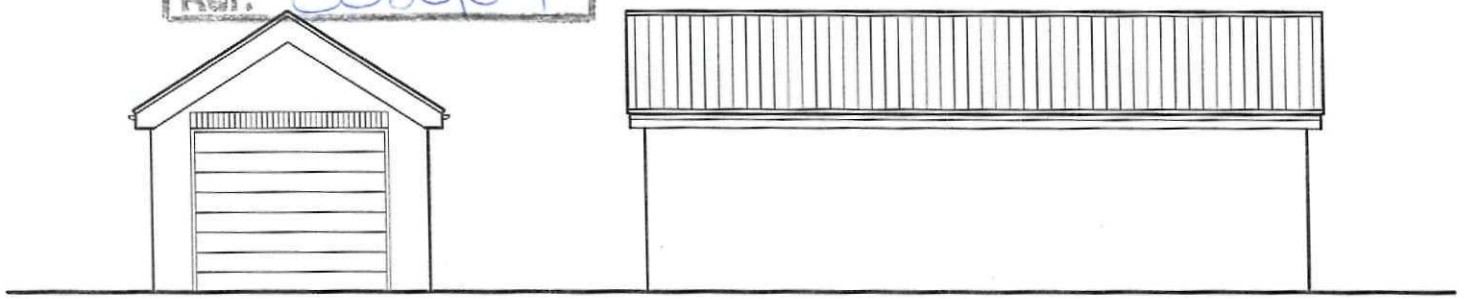


NORTH ELEVATION

WEST ELEVATION

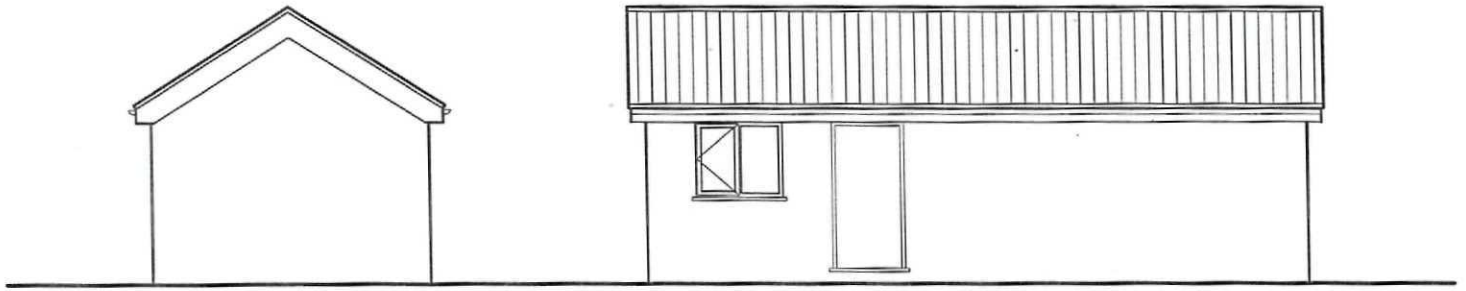

SOUTH ELEVATION

EAST ELEVATION

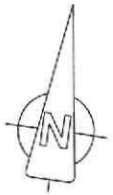


ROBERT LOWE CHARTERED ARCHITECT
1-2 North End, Swineshead
Boston, Lincs., PE20 3LR
Phone 01205-821117
Fax 01205-821139
info@lowe-architects.com

Project: Alterations & Extensions
24 Matmore Gate
Spalding, Lincs

Client: Mr & Mrs Gray

Drawing Title: PROPOSED GARAGE PLAN & ELEVATIONS

Date: February 2009

Scale: 1: 100 @ A4
1: 50 @ A2

Project No: 08095

Drawn: CL

Drawing No: 07

Rev:

Contractors are to check all dimensions on site and to report any discrepancy to the Architect.