

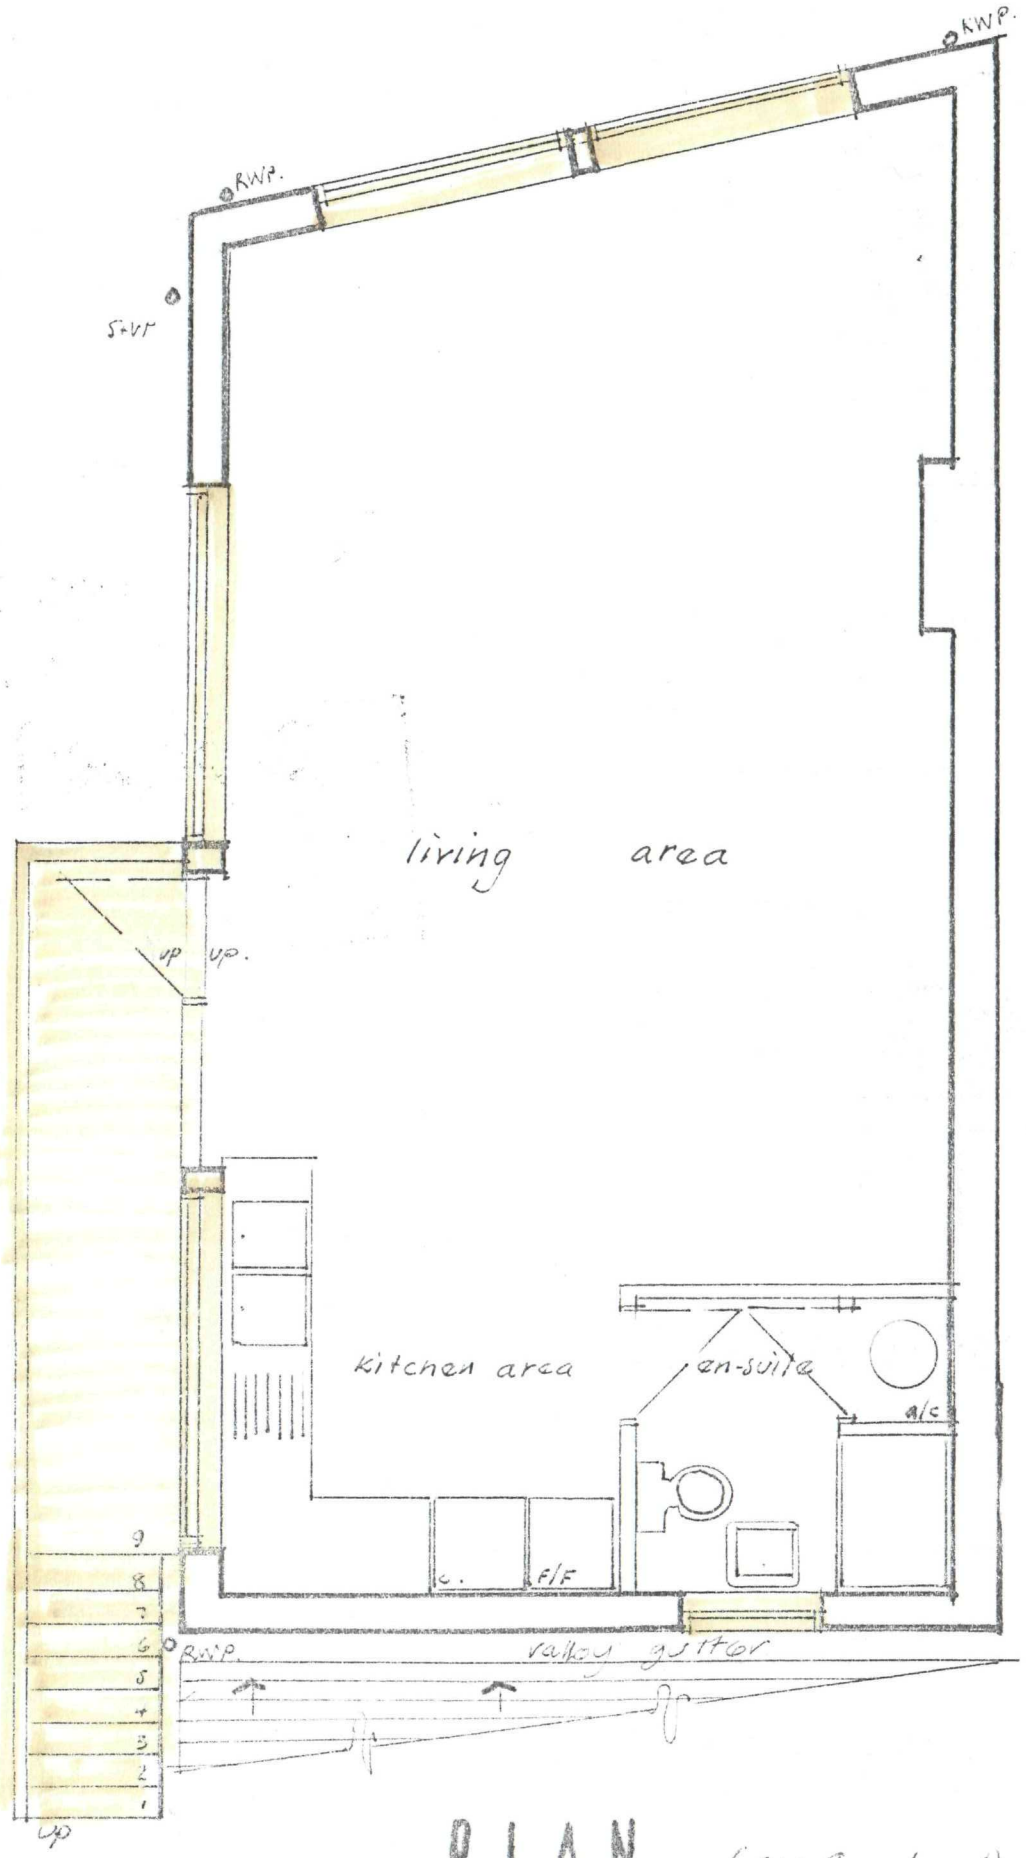


PLAN (first floor level).


scale 1:50.

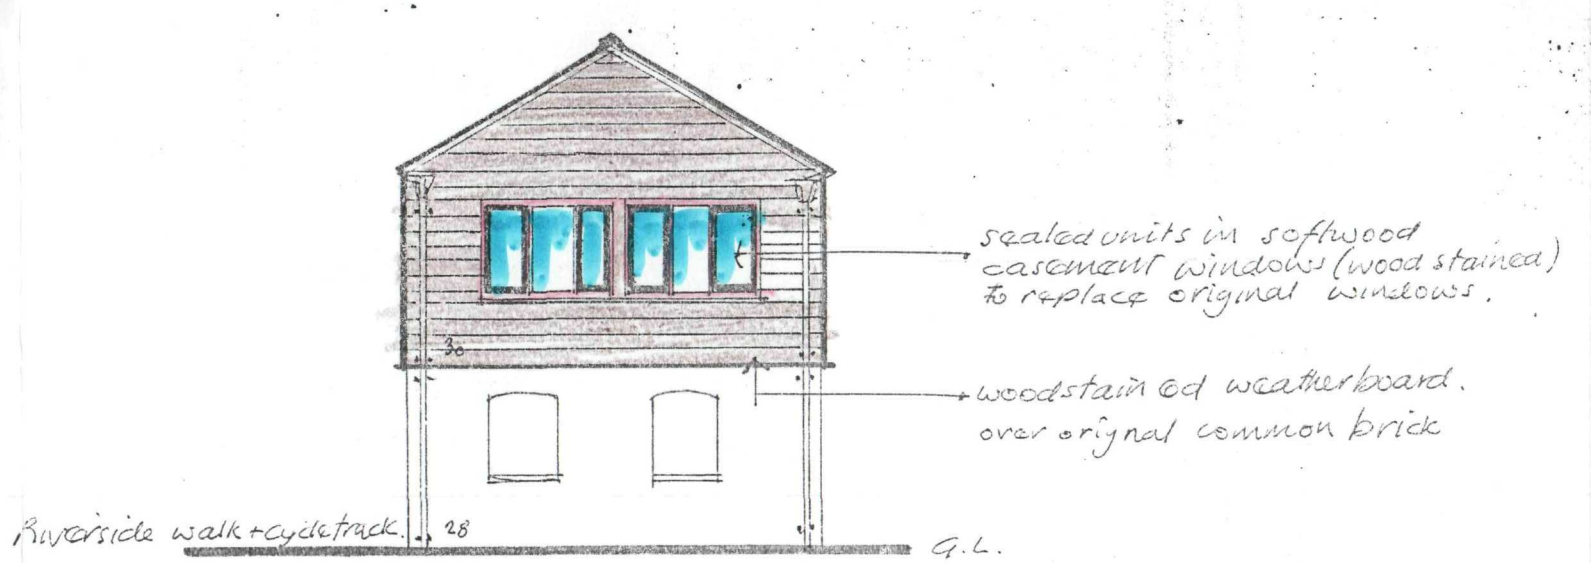

REAR ELEVATION scale 1:100.

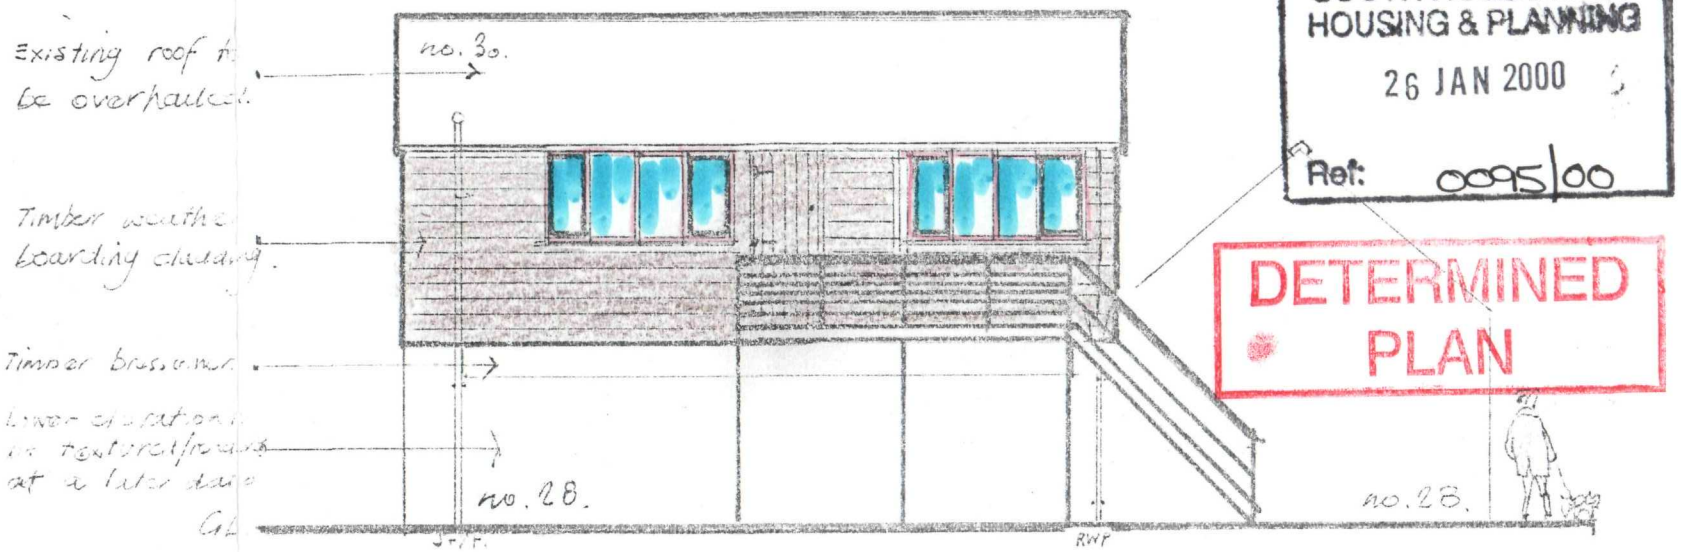

SIDE ELEVATION scale 1:100

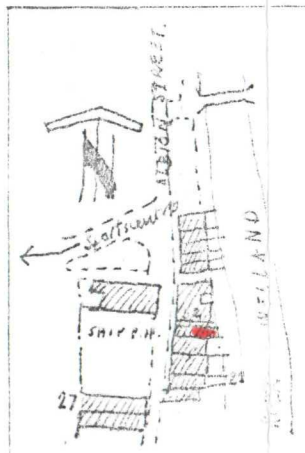

SOUTH HOLLAND DC
HOUSING & PLANNING
26 JAN 2000
Ref: 0095/00
DETERMINED
PLAN

proposed first floor level flat at :

30, ALBION ST., SPALDING.

Dennis Bailey BA., F.I.A.S
60 Double Street, Spalding